



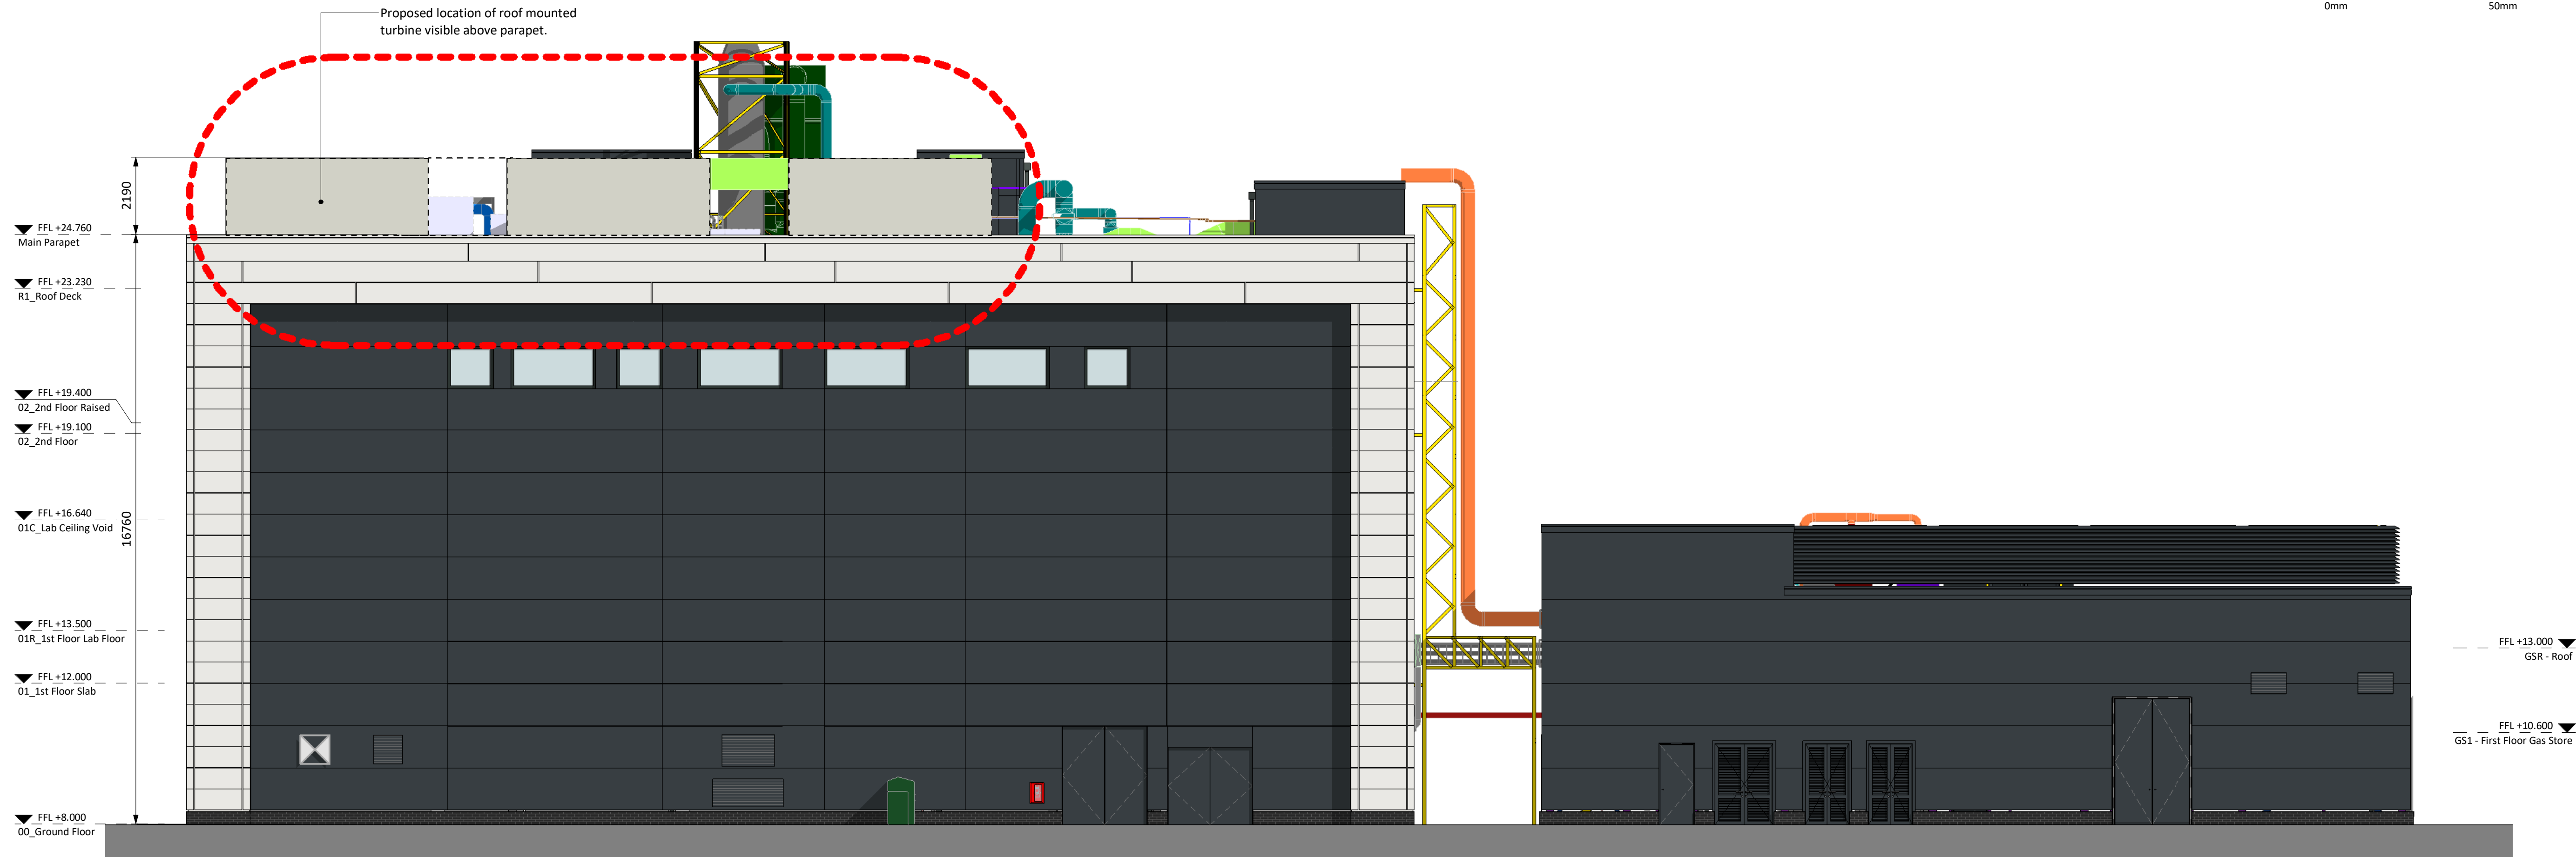

SIN_O - PROPOSED SOUTH ELEVATION
1 : 100

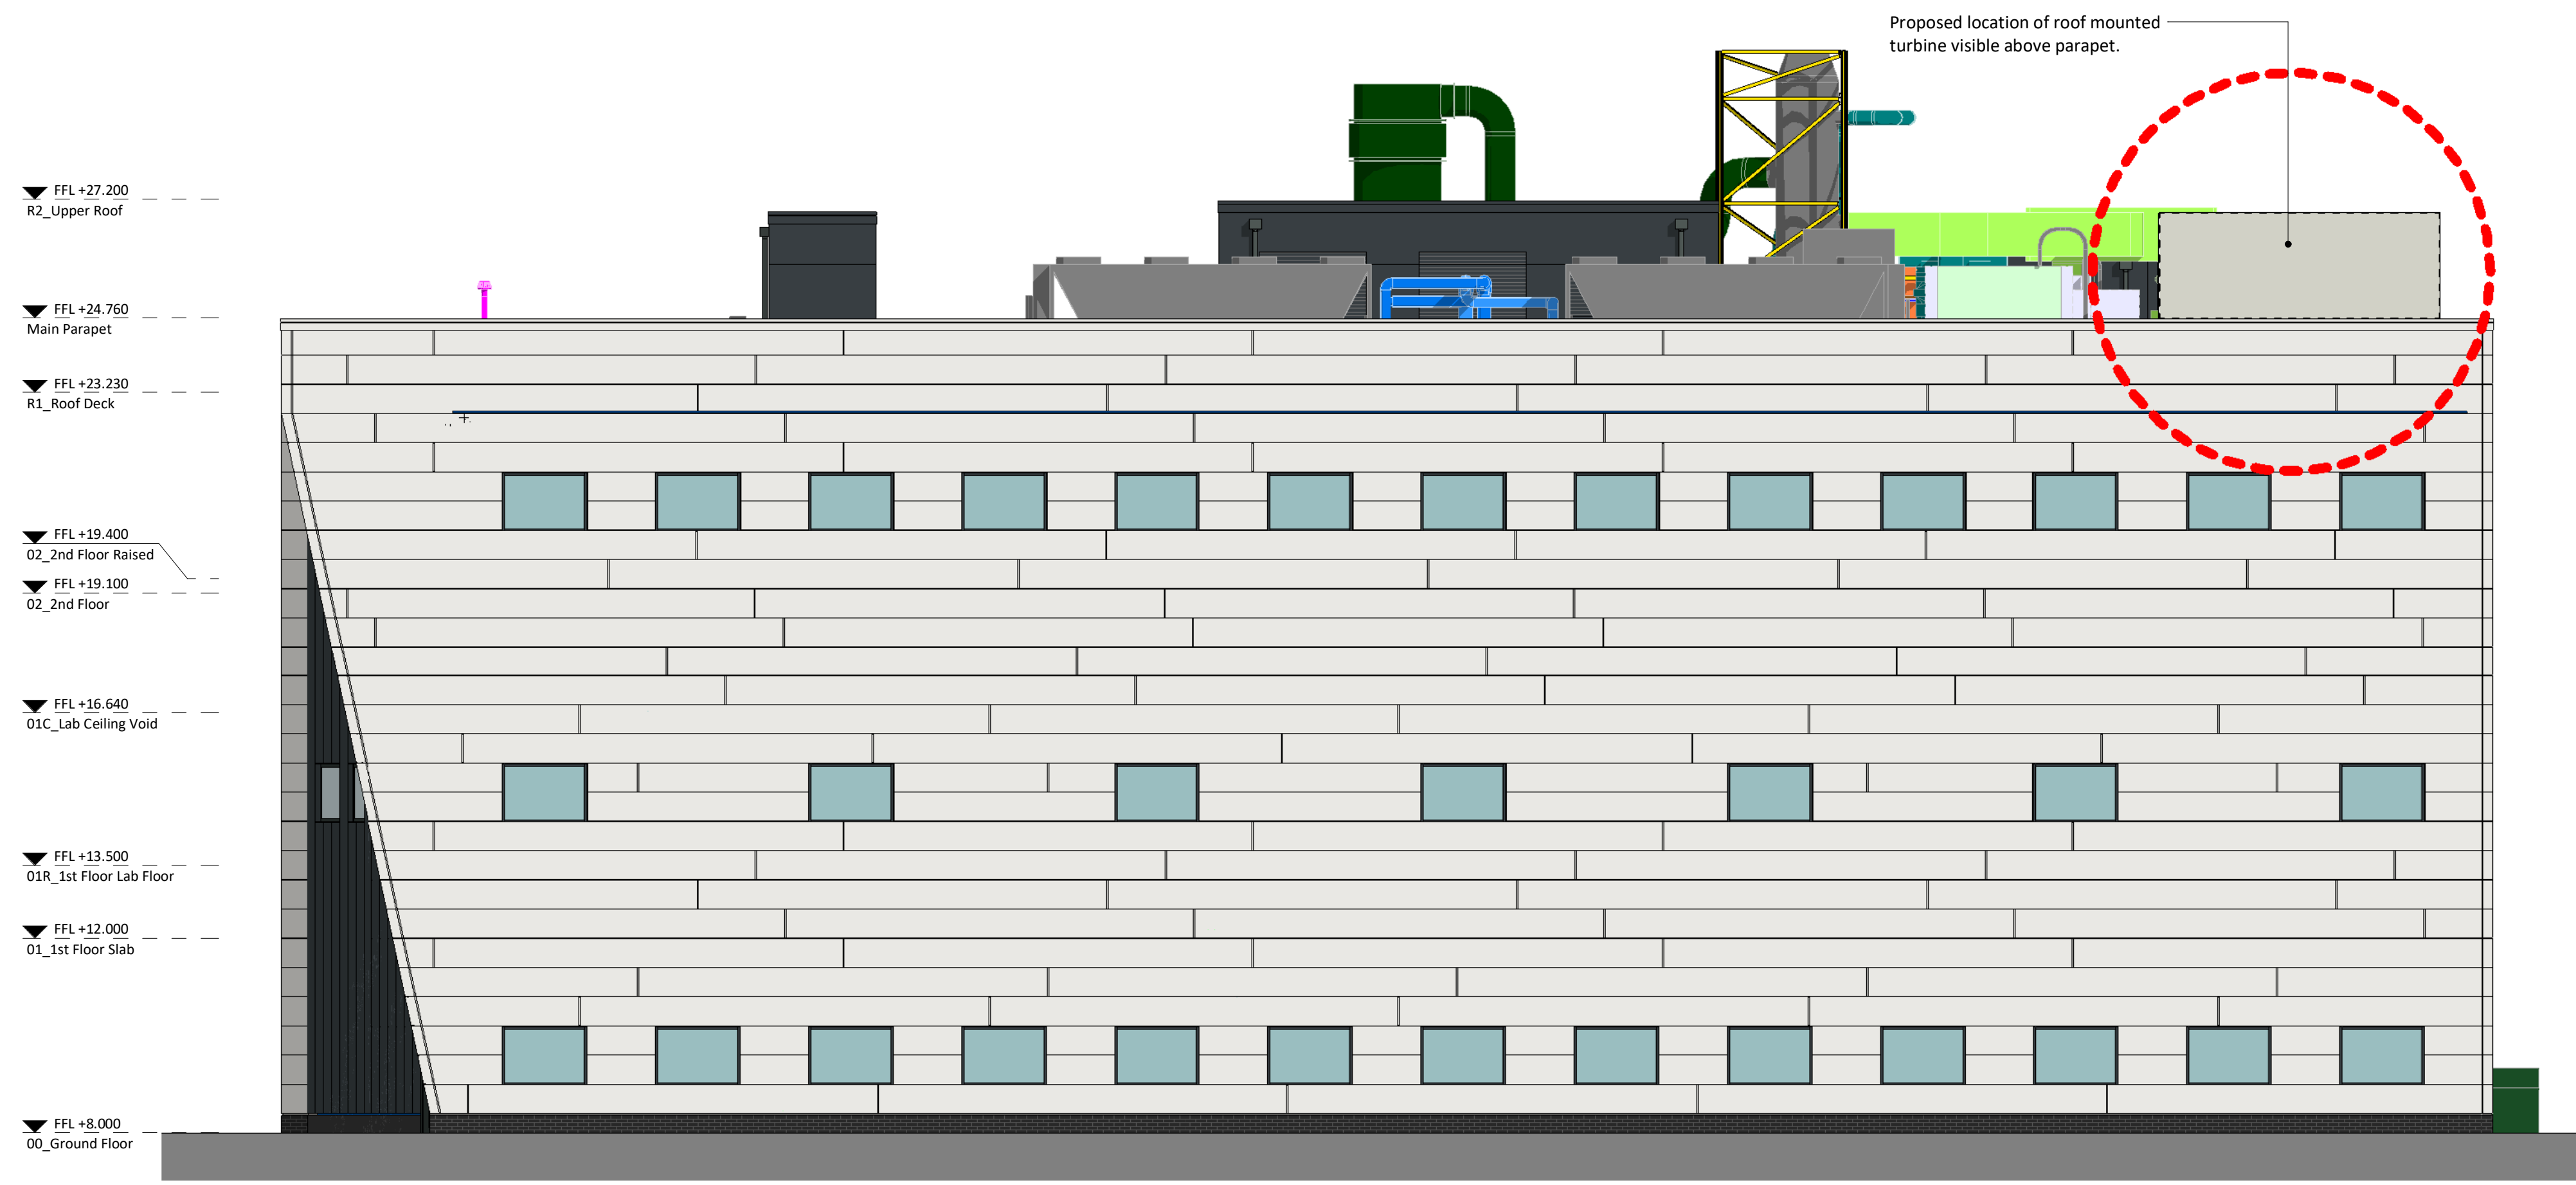

SIN_O - PROPOSED WEST ELEVATION
1 : 100

PL	P175	26.08.22	ROOF MOUNTED TURBINE PLANNING ISSUE
STATUS	REV	DATE	DESCRIPTION
CLIENT			REVISED BY
Swansea University			Gethin Davies
			CHECKED BY
			Richard Croydon
			ORIGINATOR NO
			152296

CONSULTANT
STRIDE TREGLOWN
www.stridetreglown.com © Stride Treglown Limited 2019_
PROJECT
CISM
SU Bay Campus

DRAWING TITLE
SIN_O - Proposed Elevations South and West (Sheet 02)

SUITABILITY STATUS	SCALE
PL : PLANNING	1 : 100 @ A1

PROJECT ORIGINATOR ZONE LEVEL TYPE ROLE CLASS NUMBER	REVISION
CISM-STL-XX-ZZ-DR-A-XXXX-02003	P175