

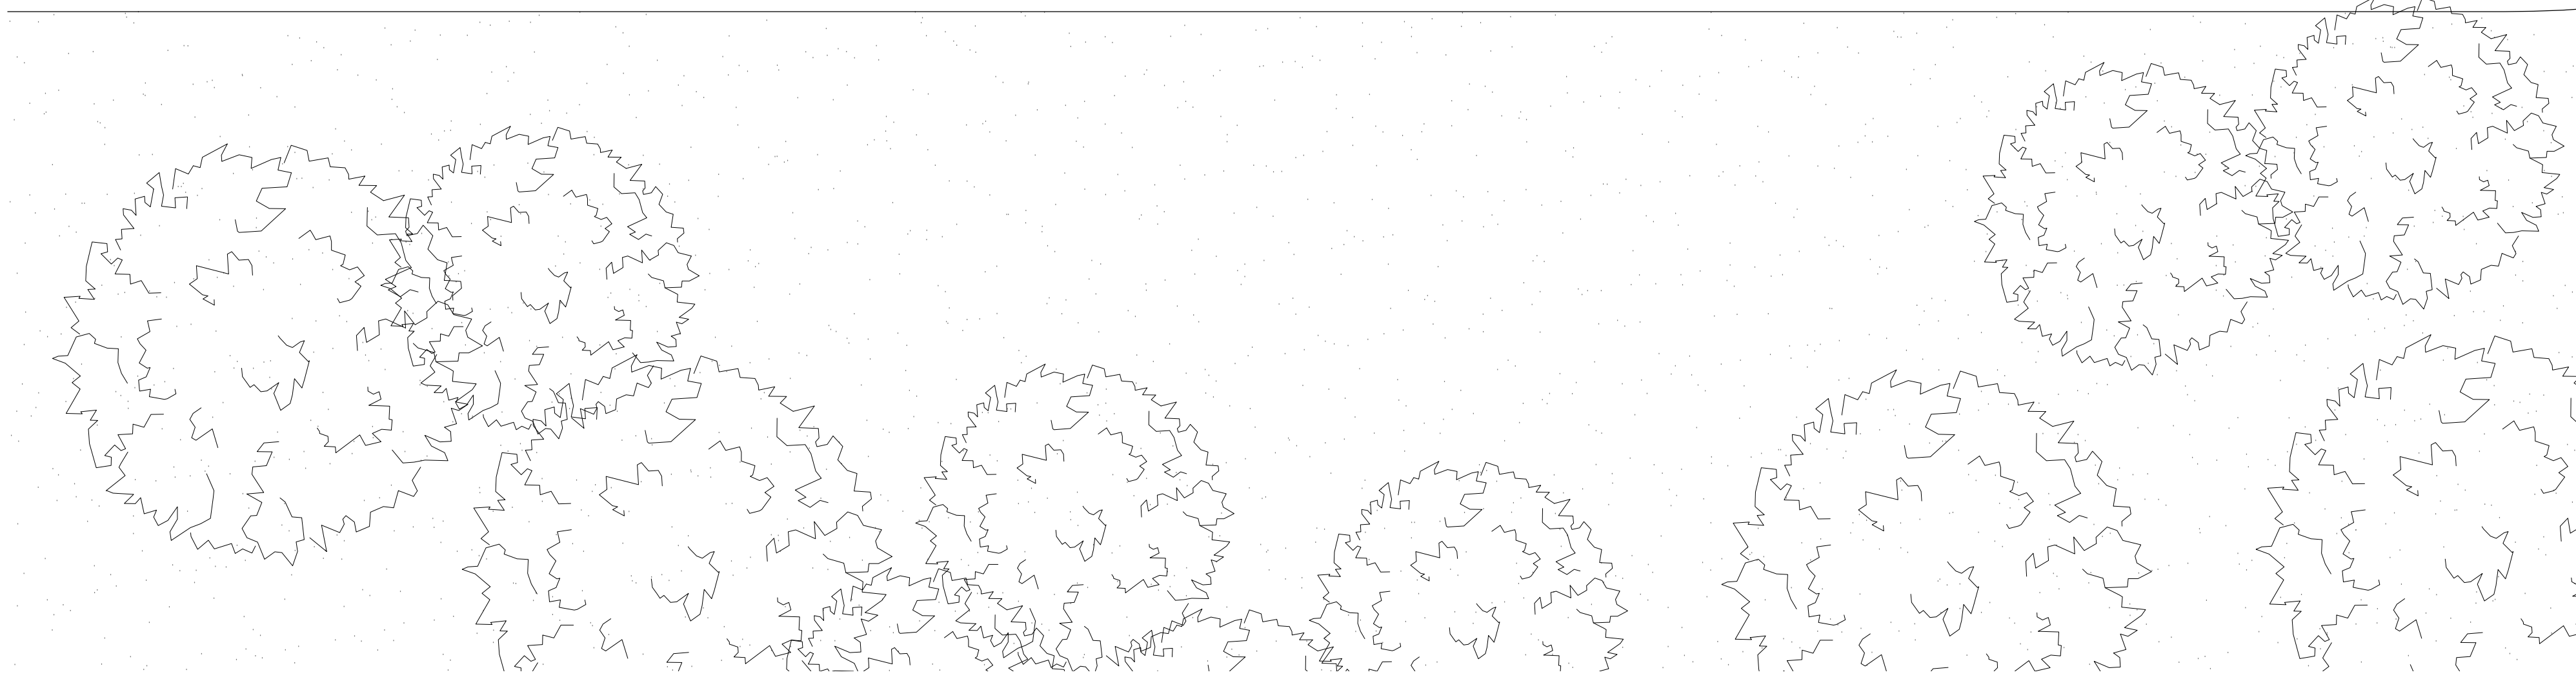
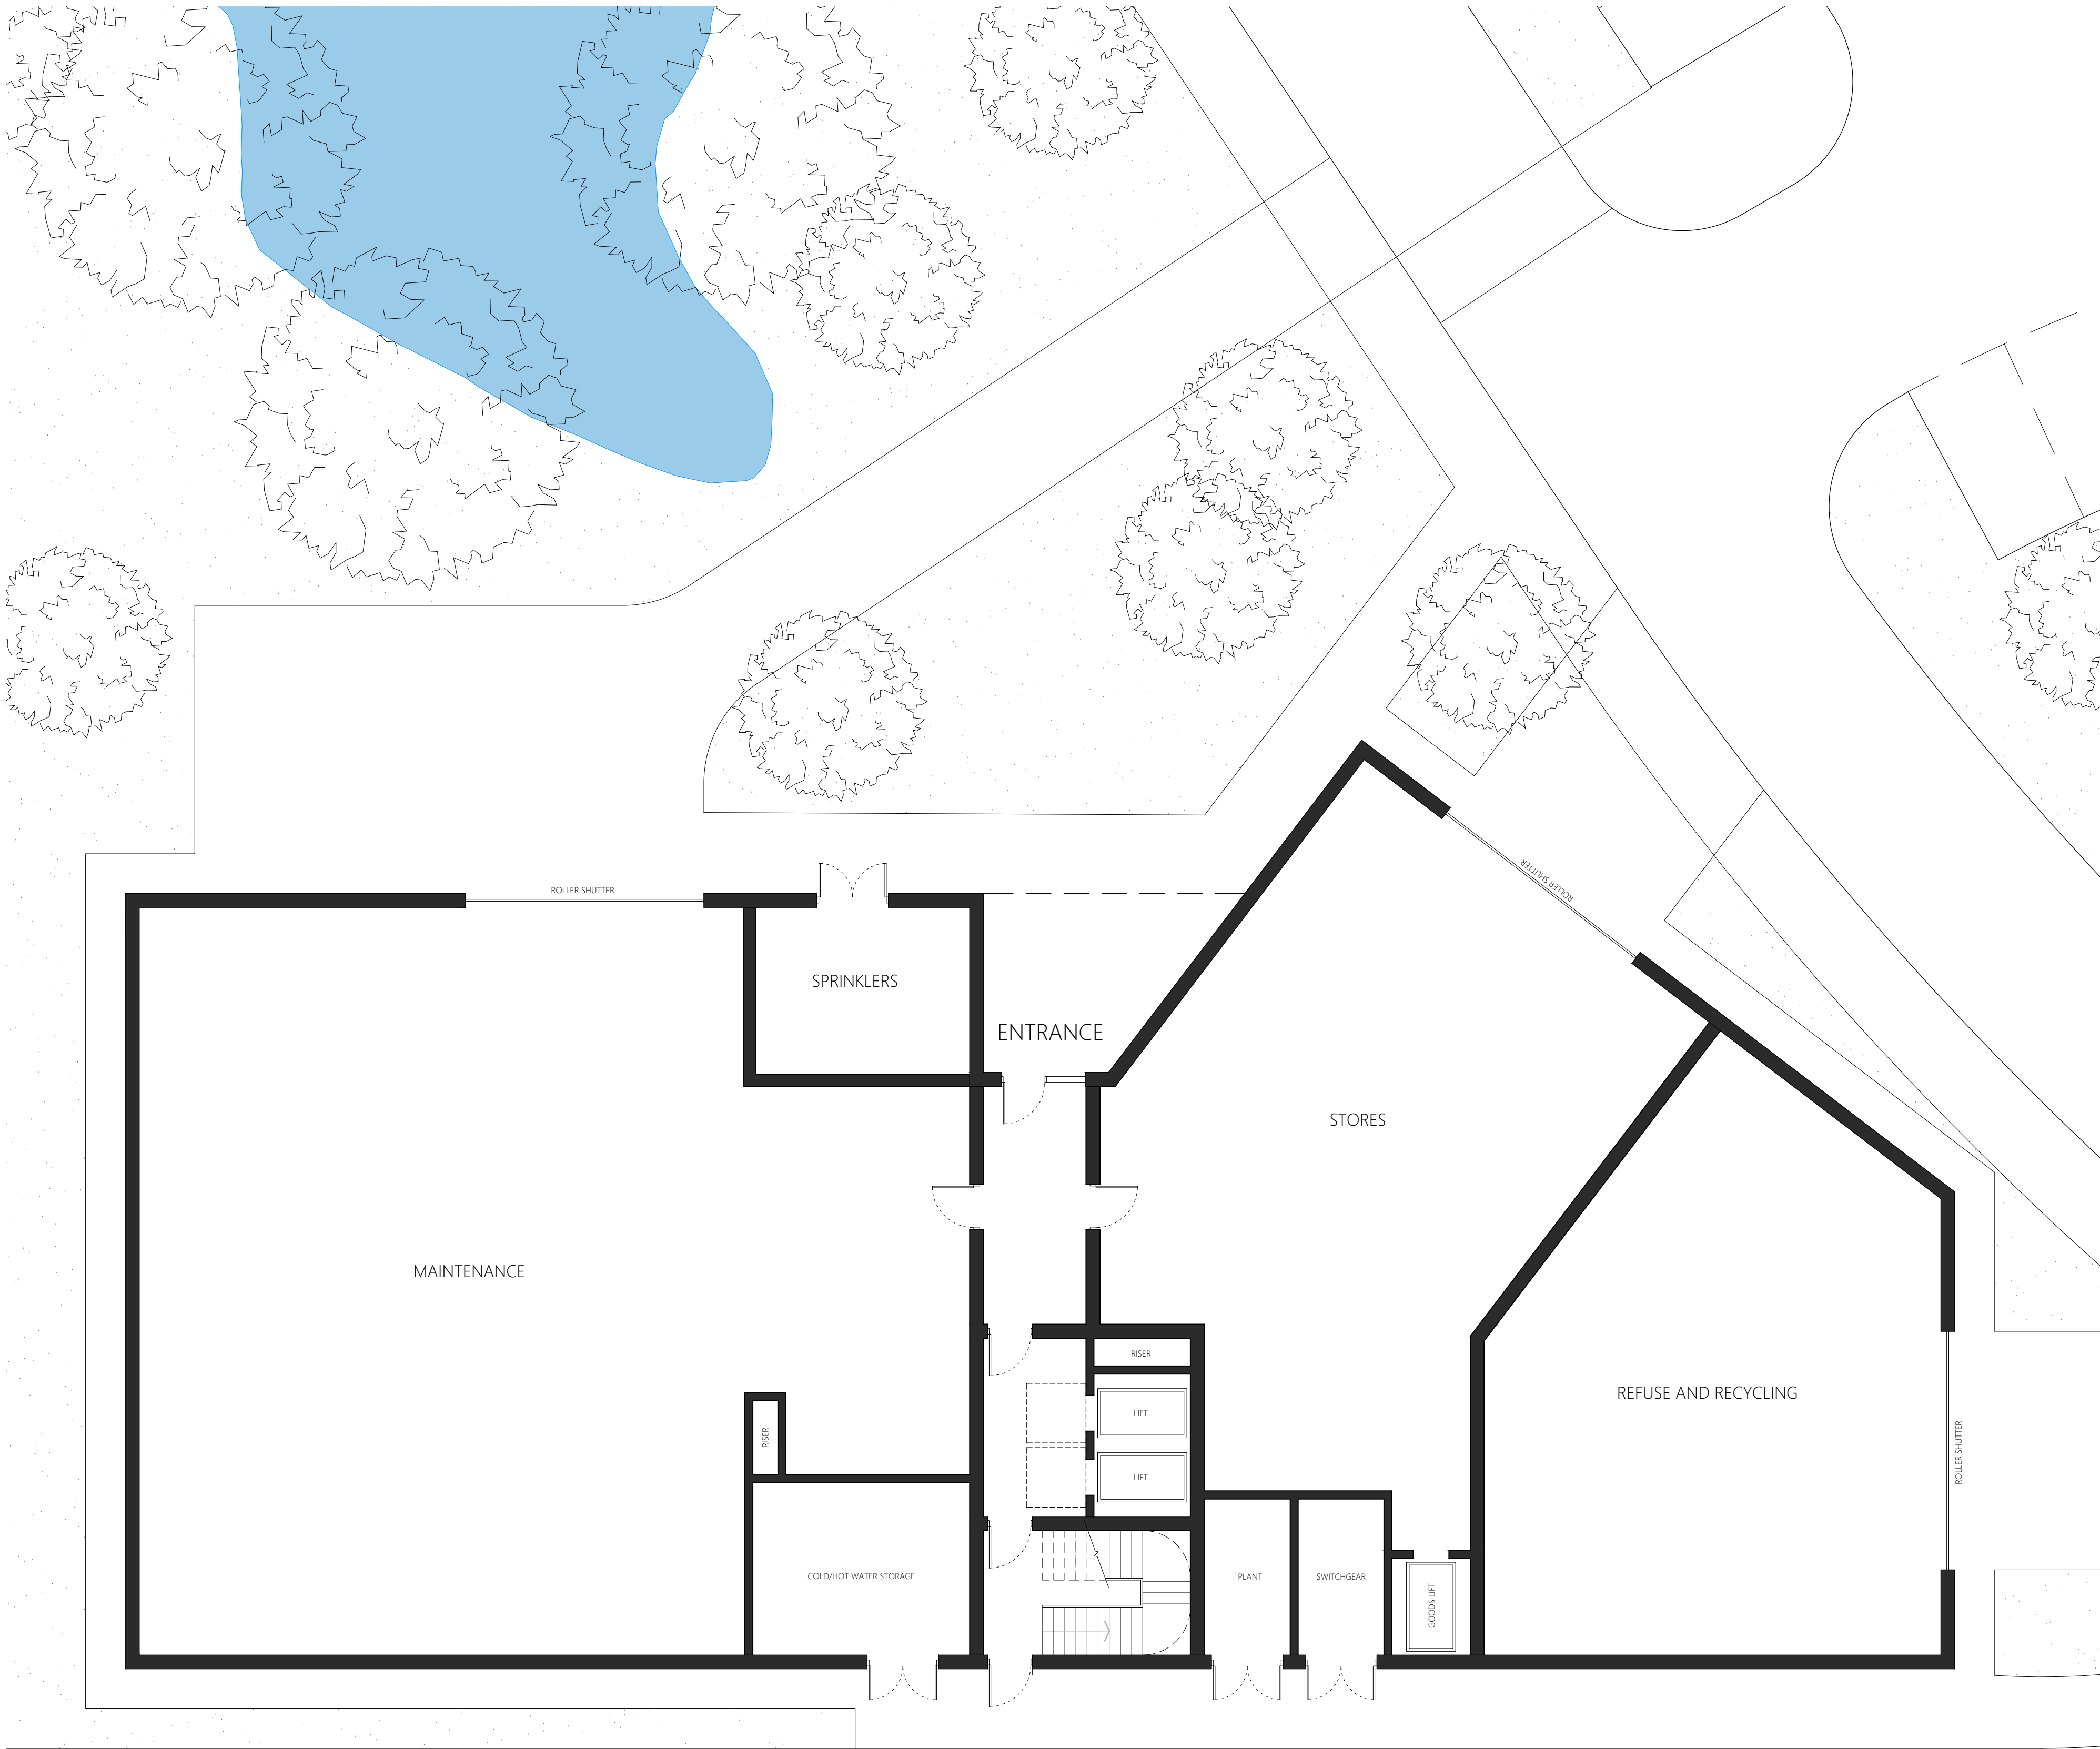


Wildfox Resorts, Afan Valley

Back of House - Plans

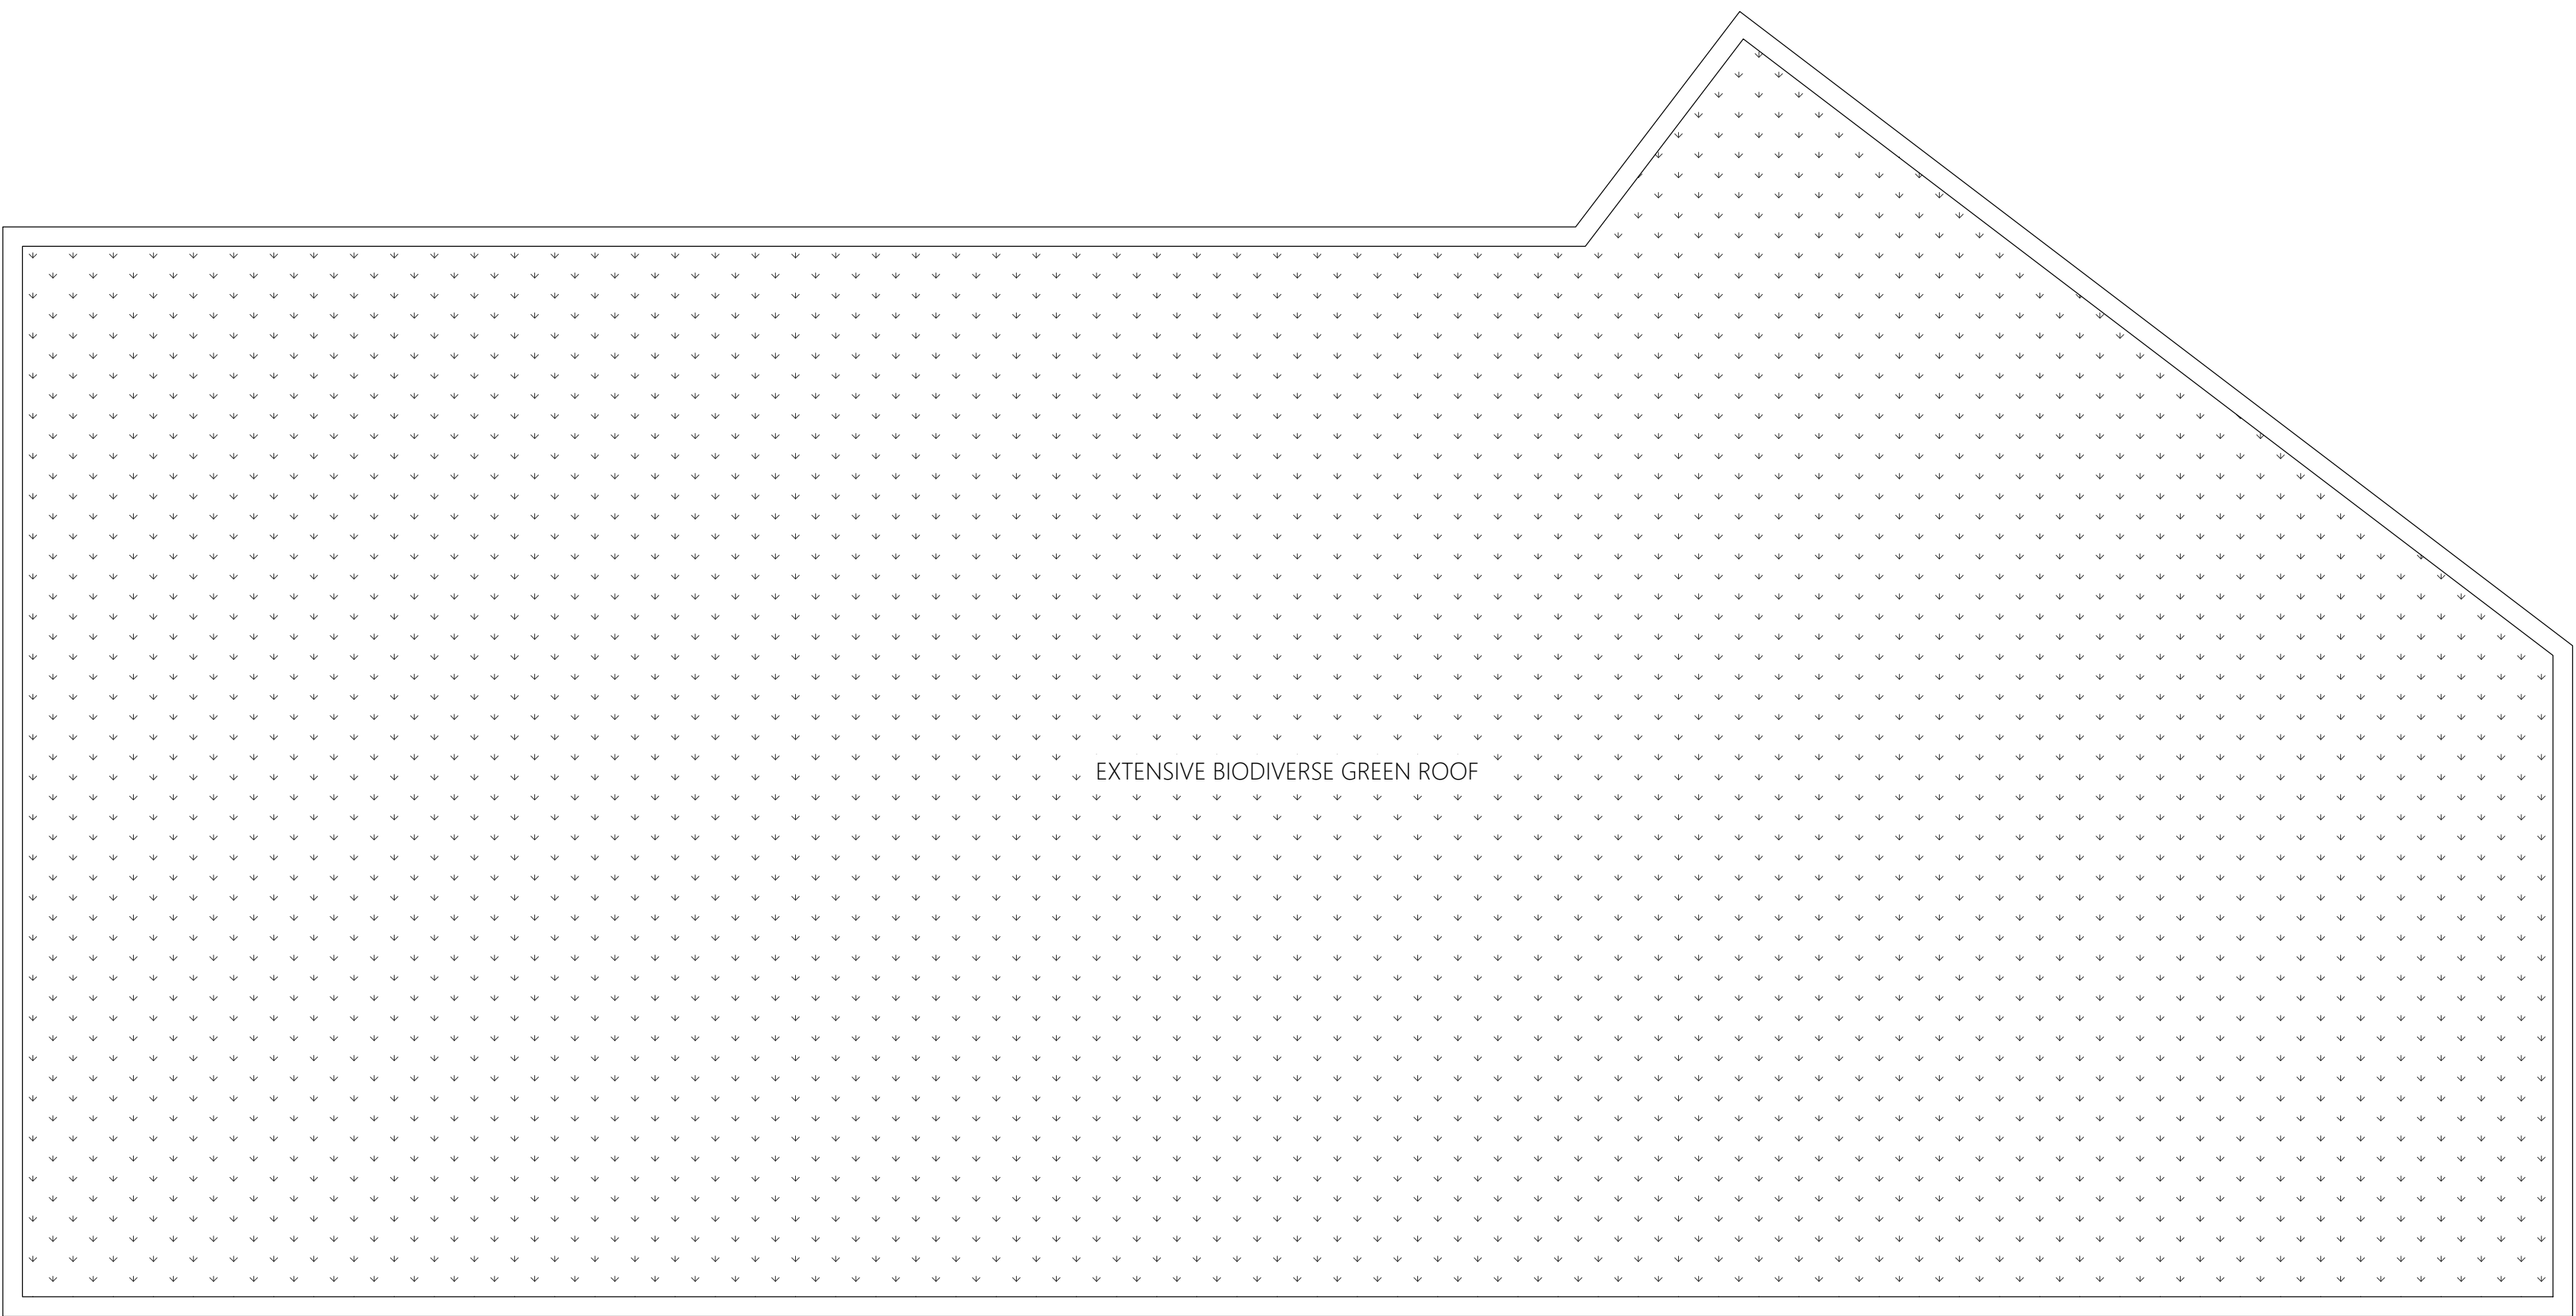


Ground Floor Plan

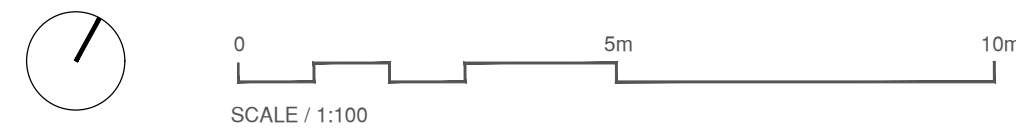

NOTE: PV WILL BE INTEGRATED WITHIN THE ROOF PROFILE

Roof Plan

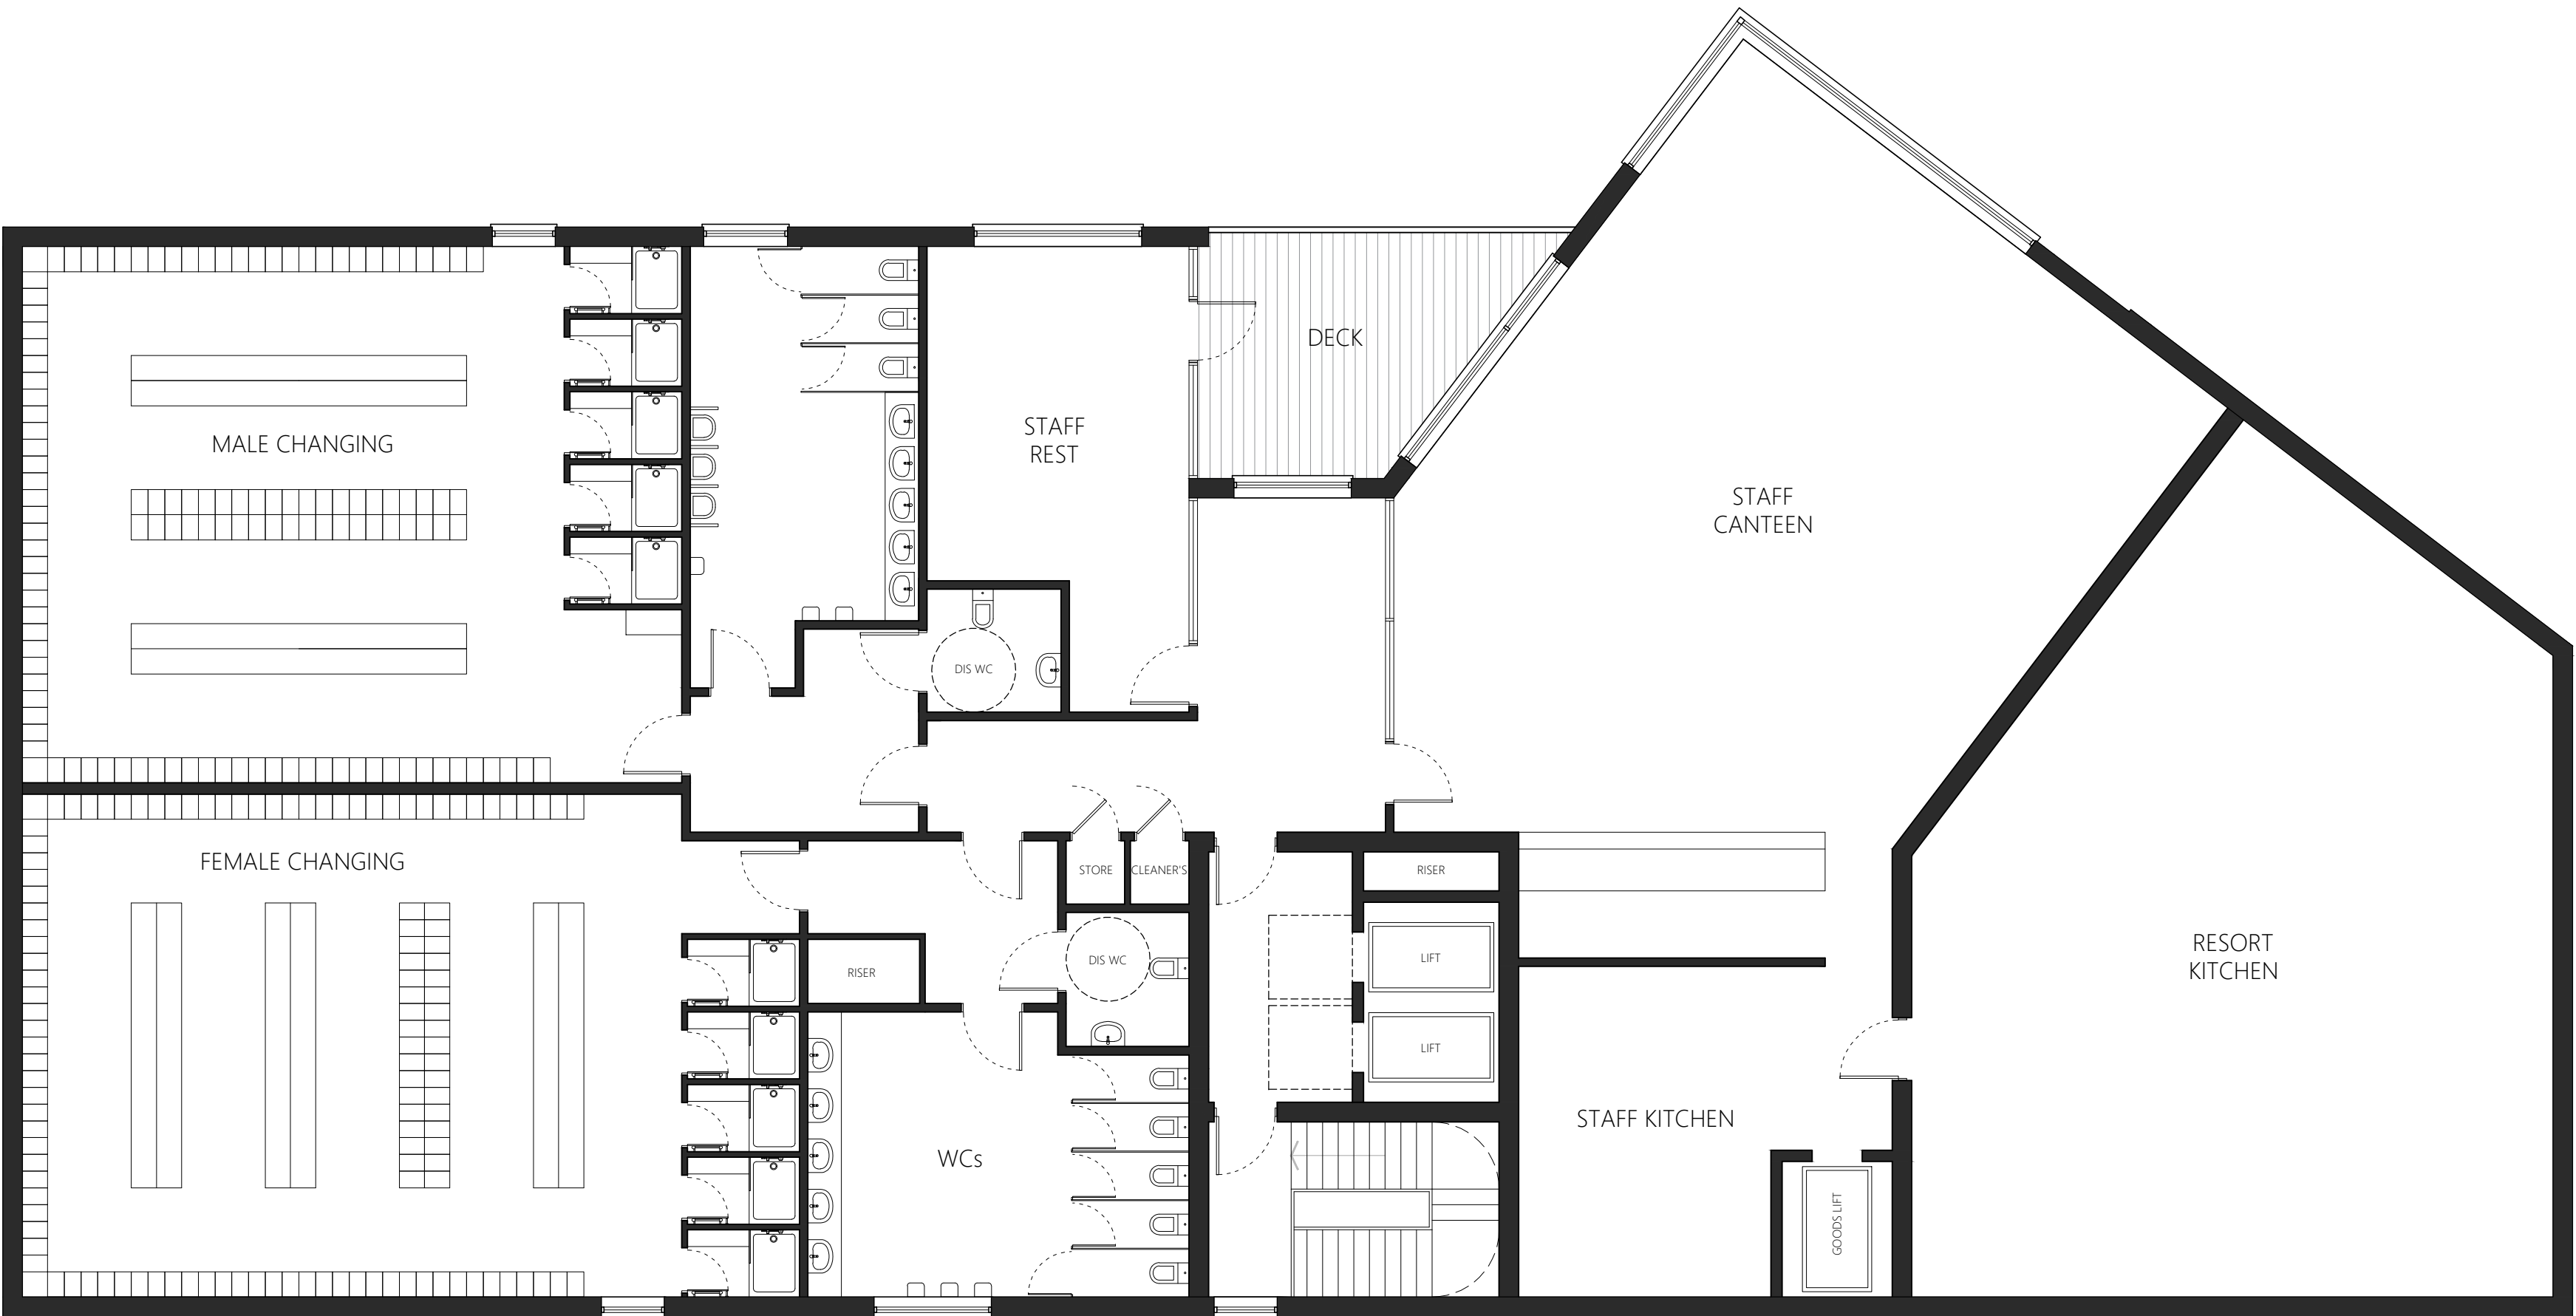

First Floor Plan



Location Plan 1:1000

This drawing must not be scaled. Figured dimensions and levels to be used. Any inaccuracies must be notified to the architect. Detail drawings and large scale drawings take precedence over smaller drawings.	Rev:	Chk'd:	Rev:	Chk'd:	Rev:	Chk'd:	Rev:	Chk'd:	Rev:	Chk'd:	Rev:	Chk'd:
	-	-	-	-	-	-	-	-	-	-	-	-
THIS DRAWING IS COPYRIGHT ©												

Registered Office: Powell Dobson, Suite 1F, Building One, Eastern Business Park, Wern Fawr Lane, Old St. Mellons, Cardiff CF3 5EA. Powell Dobson is a trading name of Powell Dobson Ltd a company registered in England and Wales No 3873802.

PRELIMINARY	
PLANNING	✓
DESIGN	
TENDER	
CONSTRUCTION	

powelldobson ARCHITECTS Cardiff Office: Suite 1F, Building One, Eastern Business Park, Wern Fawr Lane, Old St Mellons, Cardiff CF3 5EA Tel: +44 (0)333 33 201 001 www.powelldobson.com		Drawing No.	Rev.
Contract: Wildfox Resort, Afan Valley Back of House		21055 (05) 160	/
Title: Proposed Ground, First and Roof Plans		Scale:	1:100@A0
		Date:	24/08/2022
		Drawn:	AJP
		Checked:	AMS