



Wildfox Resorts, Afan Valley


Mountain - Proposed Elevations

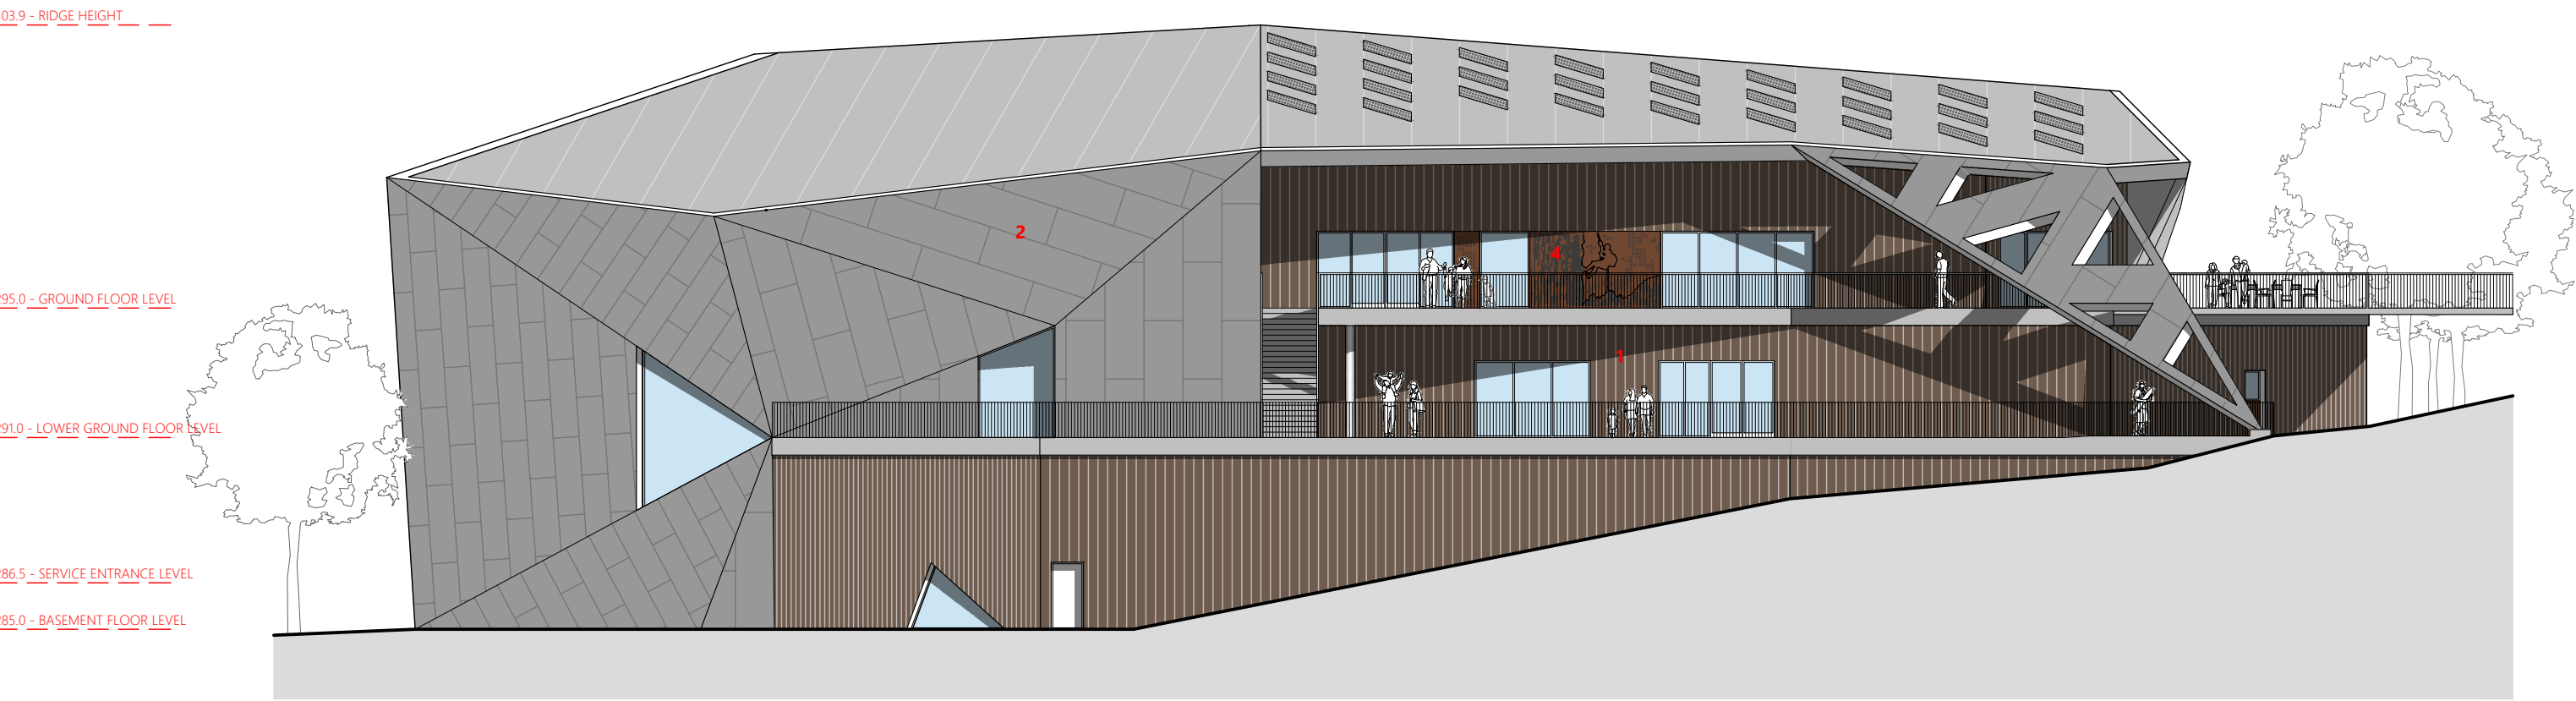


Elevation A

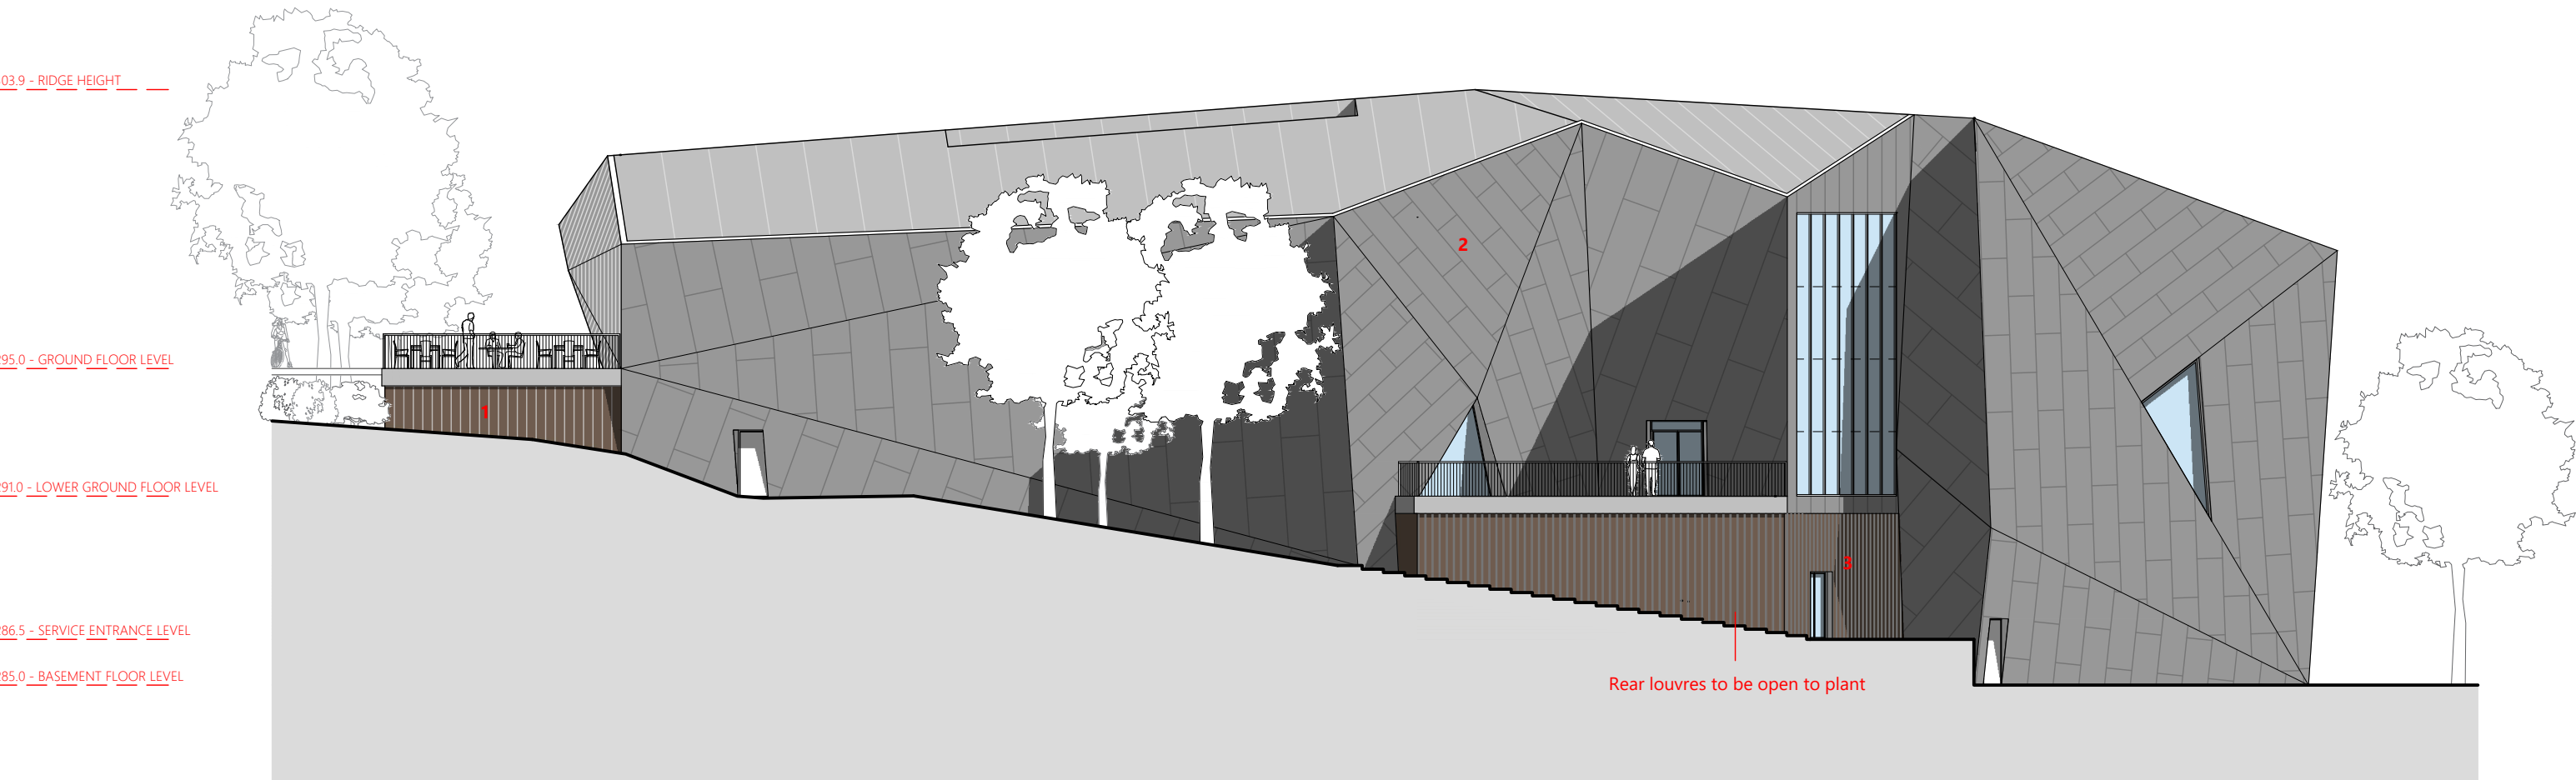

Elevation C

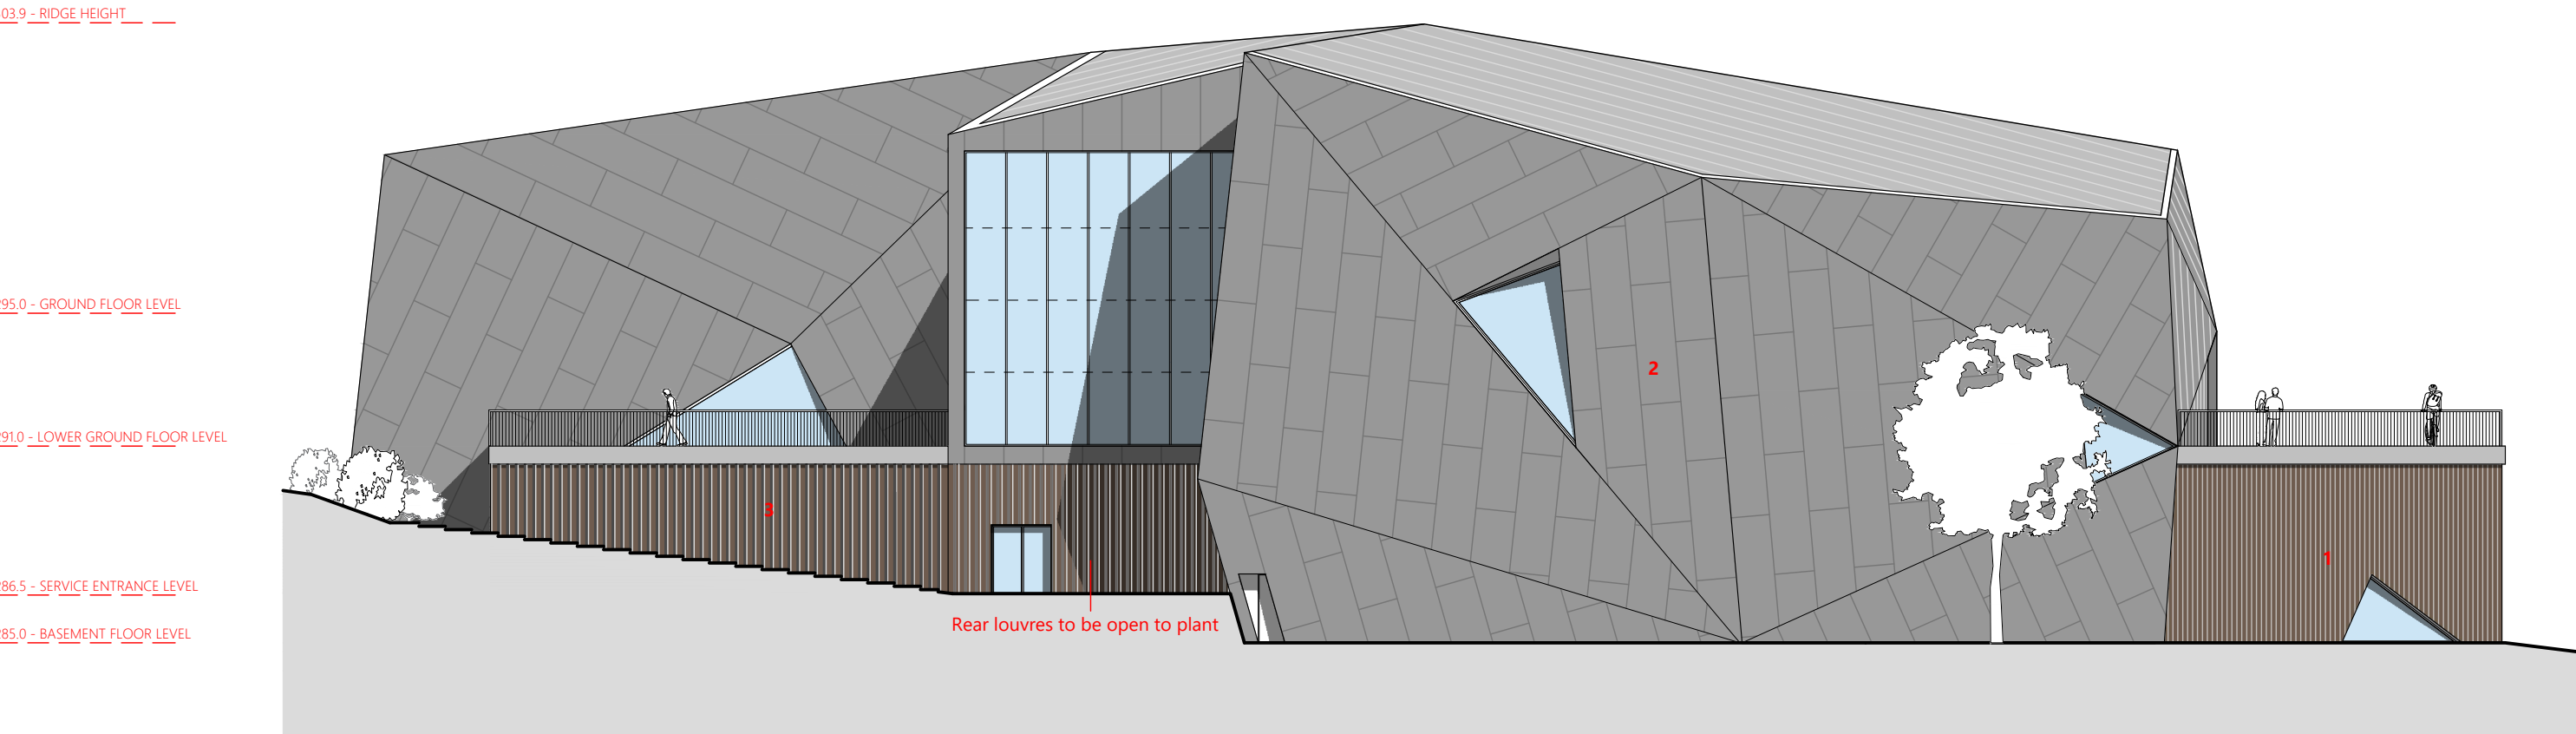

Elevation D

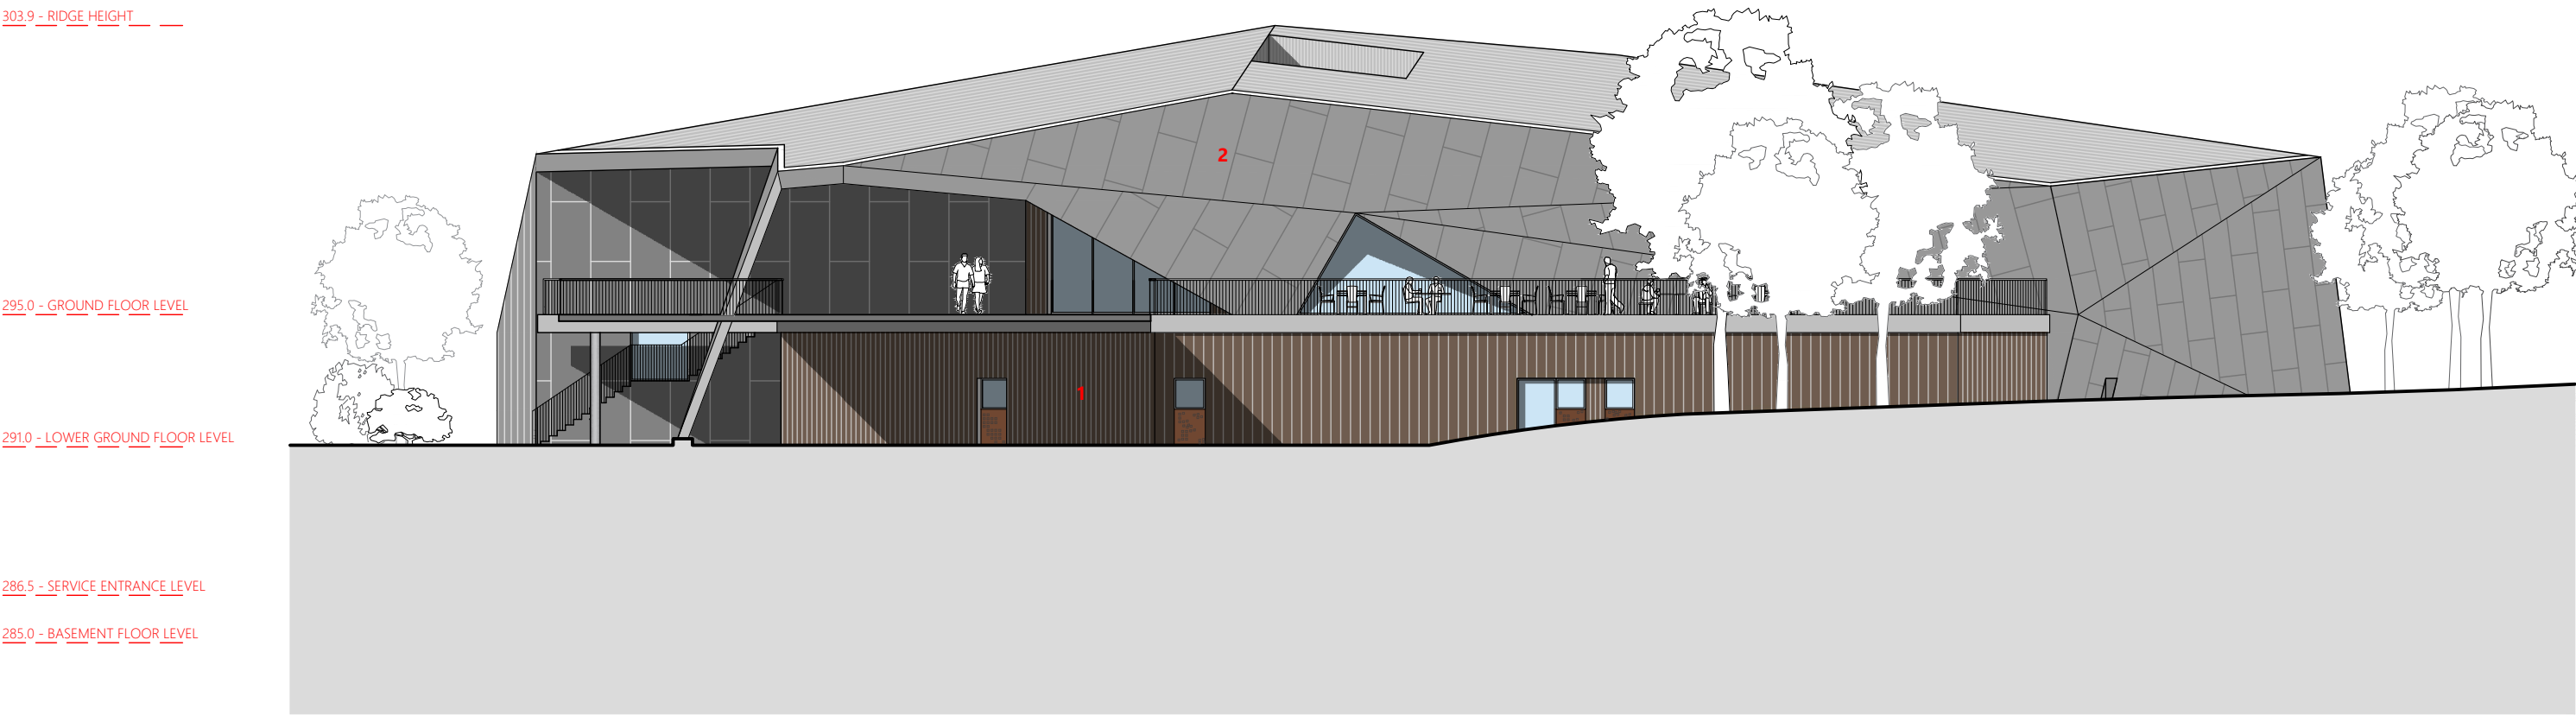


Elevation B

MATERIAL SCHEDULE

1. Vertical standing seam cladding or similar approved. Colour: Bronze, to be agreed with LPA
2. Fibre - cement cladding. Colour: Dark Grey, to be agreed with LPA
3. Open metal louvre system. Colour: Bronze, to be agreed with LPA
4. Perforated metal panels. Colour: Patinated weathering steel, to be agreed with LPA

Pitched roof - Metal standing seam. Colour: Grey, to be agreed with LPA
Balustrading - PPC steel or similar agreed by LPA. Colour: Black, to be agreed with LPA
Doors and windows - Aluminium. Colour: Grey, to be agreed with LPA
Columns - Polished cast concrete

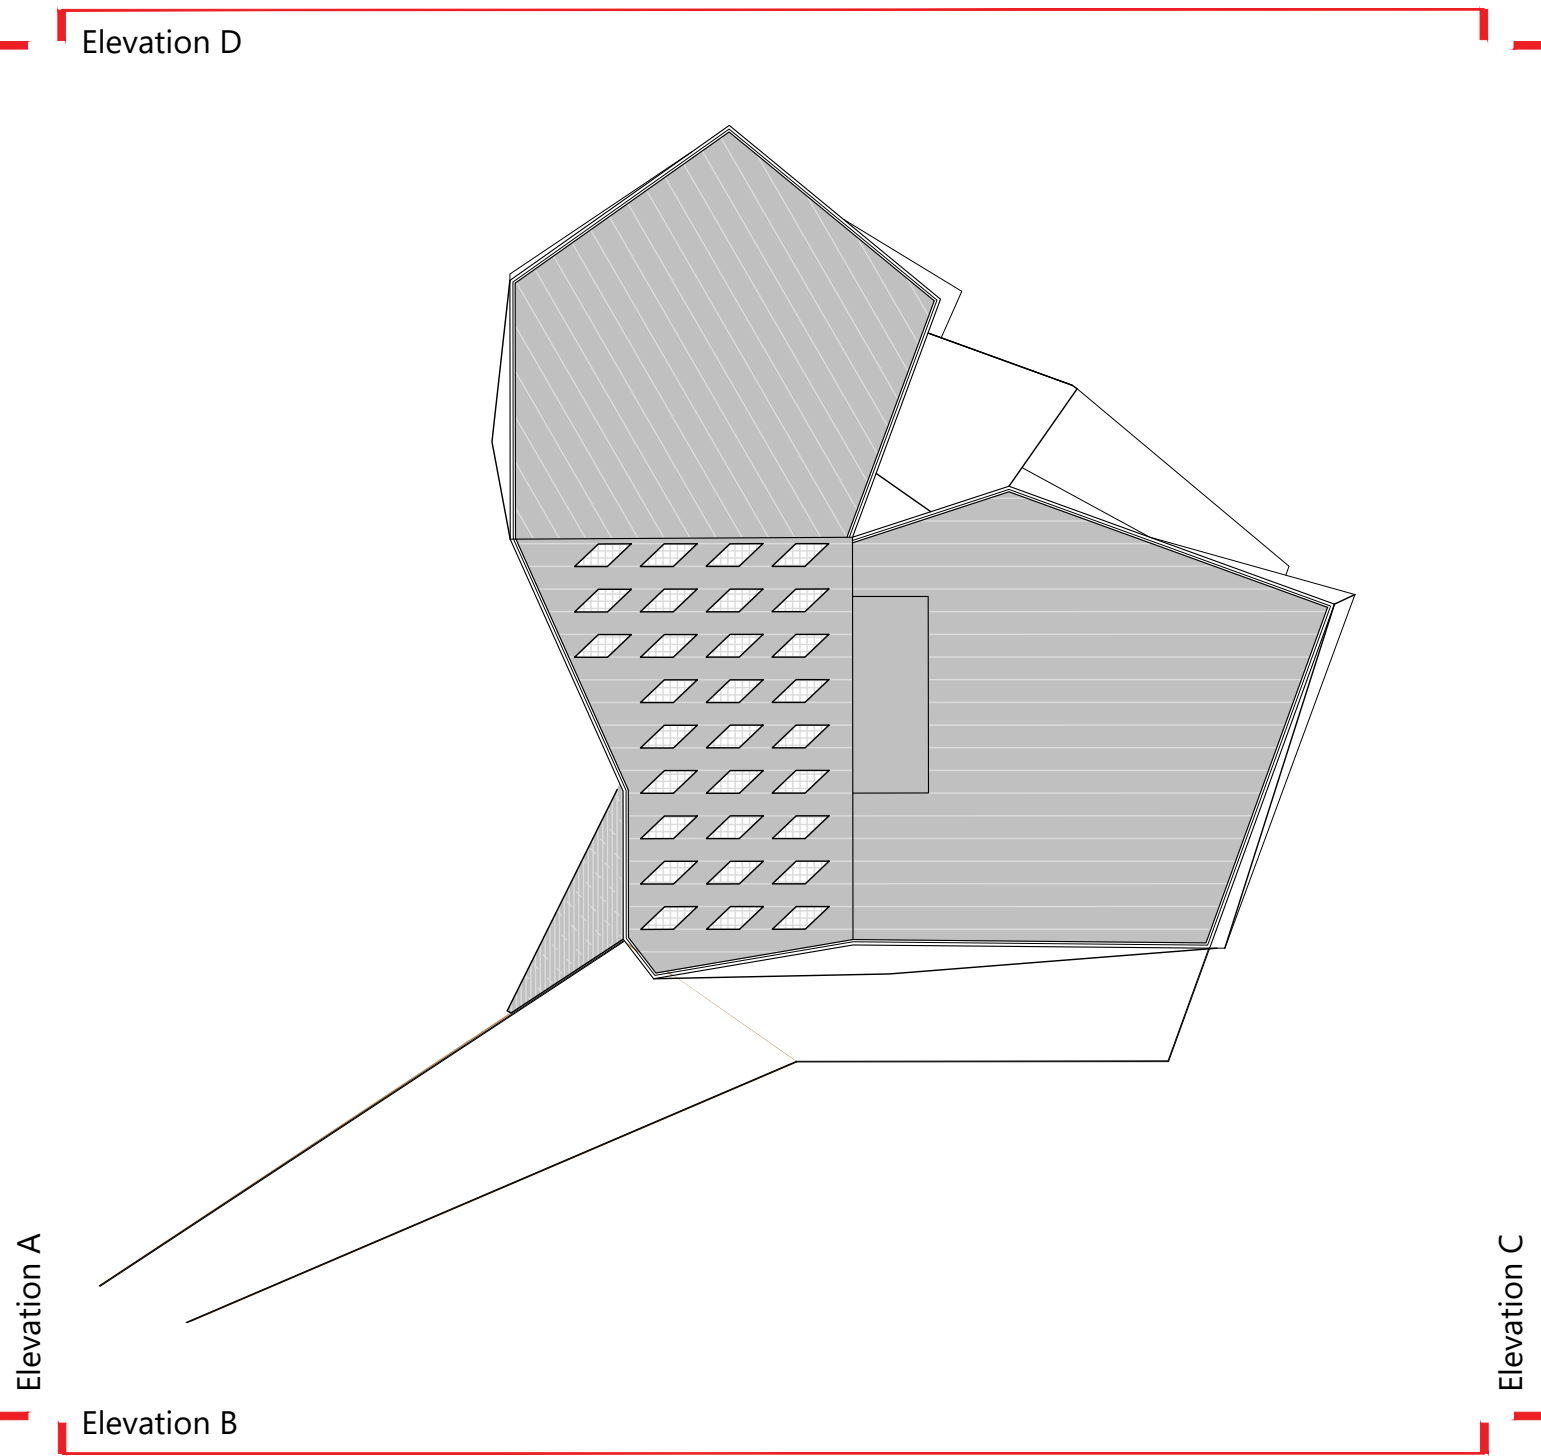

Roof Plan - Scale 1:500



Figured dimensions and levels to be used. Any inaccuracies must be notified to the architect. Detail drawings and large scale drawings take precedence over smaller drawings.

Rev:

-	-
---	---

Chk'd: Rev:

-	-
---	---

Chk'd: Rev:

-	-
---	---

Chk'd:

-

PRELIMINARY	
PLANNING	✓
DESIGN	
TENDER	
CONSTRUCTION	

THIS DRAWING IS COPYRIGHT ©

Registered Office: Powell Dobson, Suite 1F, Building One, Eastern Business Park, Wern Fawr Lane, Old St Mellons, Cardiff CF3 5EA. Powell Dobson is a trading name of Powell Dobson Architects Ltd a company registered in England and Wales No 3873802.

powelldobson
ARCHITECTS

Cardiff Office: Suite 1F, Building One, Eastern Business Park, Wern Fawr Lane, Old St Mellons, Cardiff CF3 5EA
Tel: +44 (0)33 33 201 001 www.powelldobson.com

Contract: Wildfox Resorts, Afan Valley
Mountain

Title: Proposed Elevations

Drawing No. 21055 (05) 149
Rev. -

Scale: 1:200 @ A1
Date: 24/08/2022
Drawn: SK
Checked: AMS