


Wildfox Resorts, Afan Valley
Mountain - Proposed Roof Plan

LANDSCAPING FOR INFORMATION PURPOSES ONLY
TRAILS FOR INFORMATION PURPOSES ONLY
PV WILL BE INTEGRATED WITHIN THE ROOF PROFILE

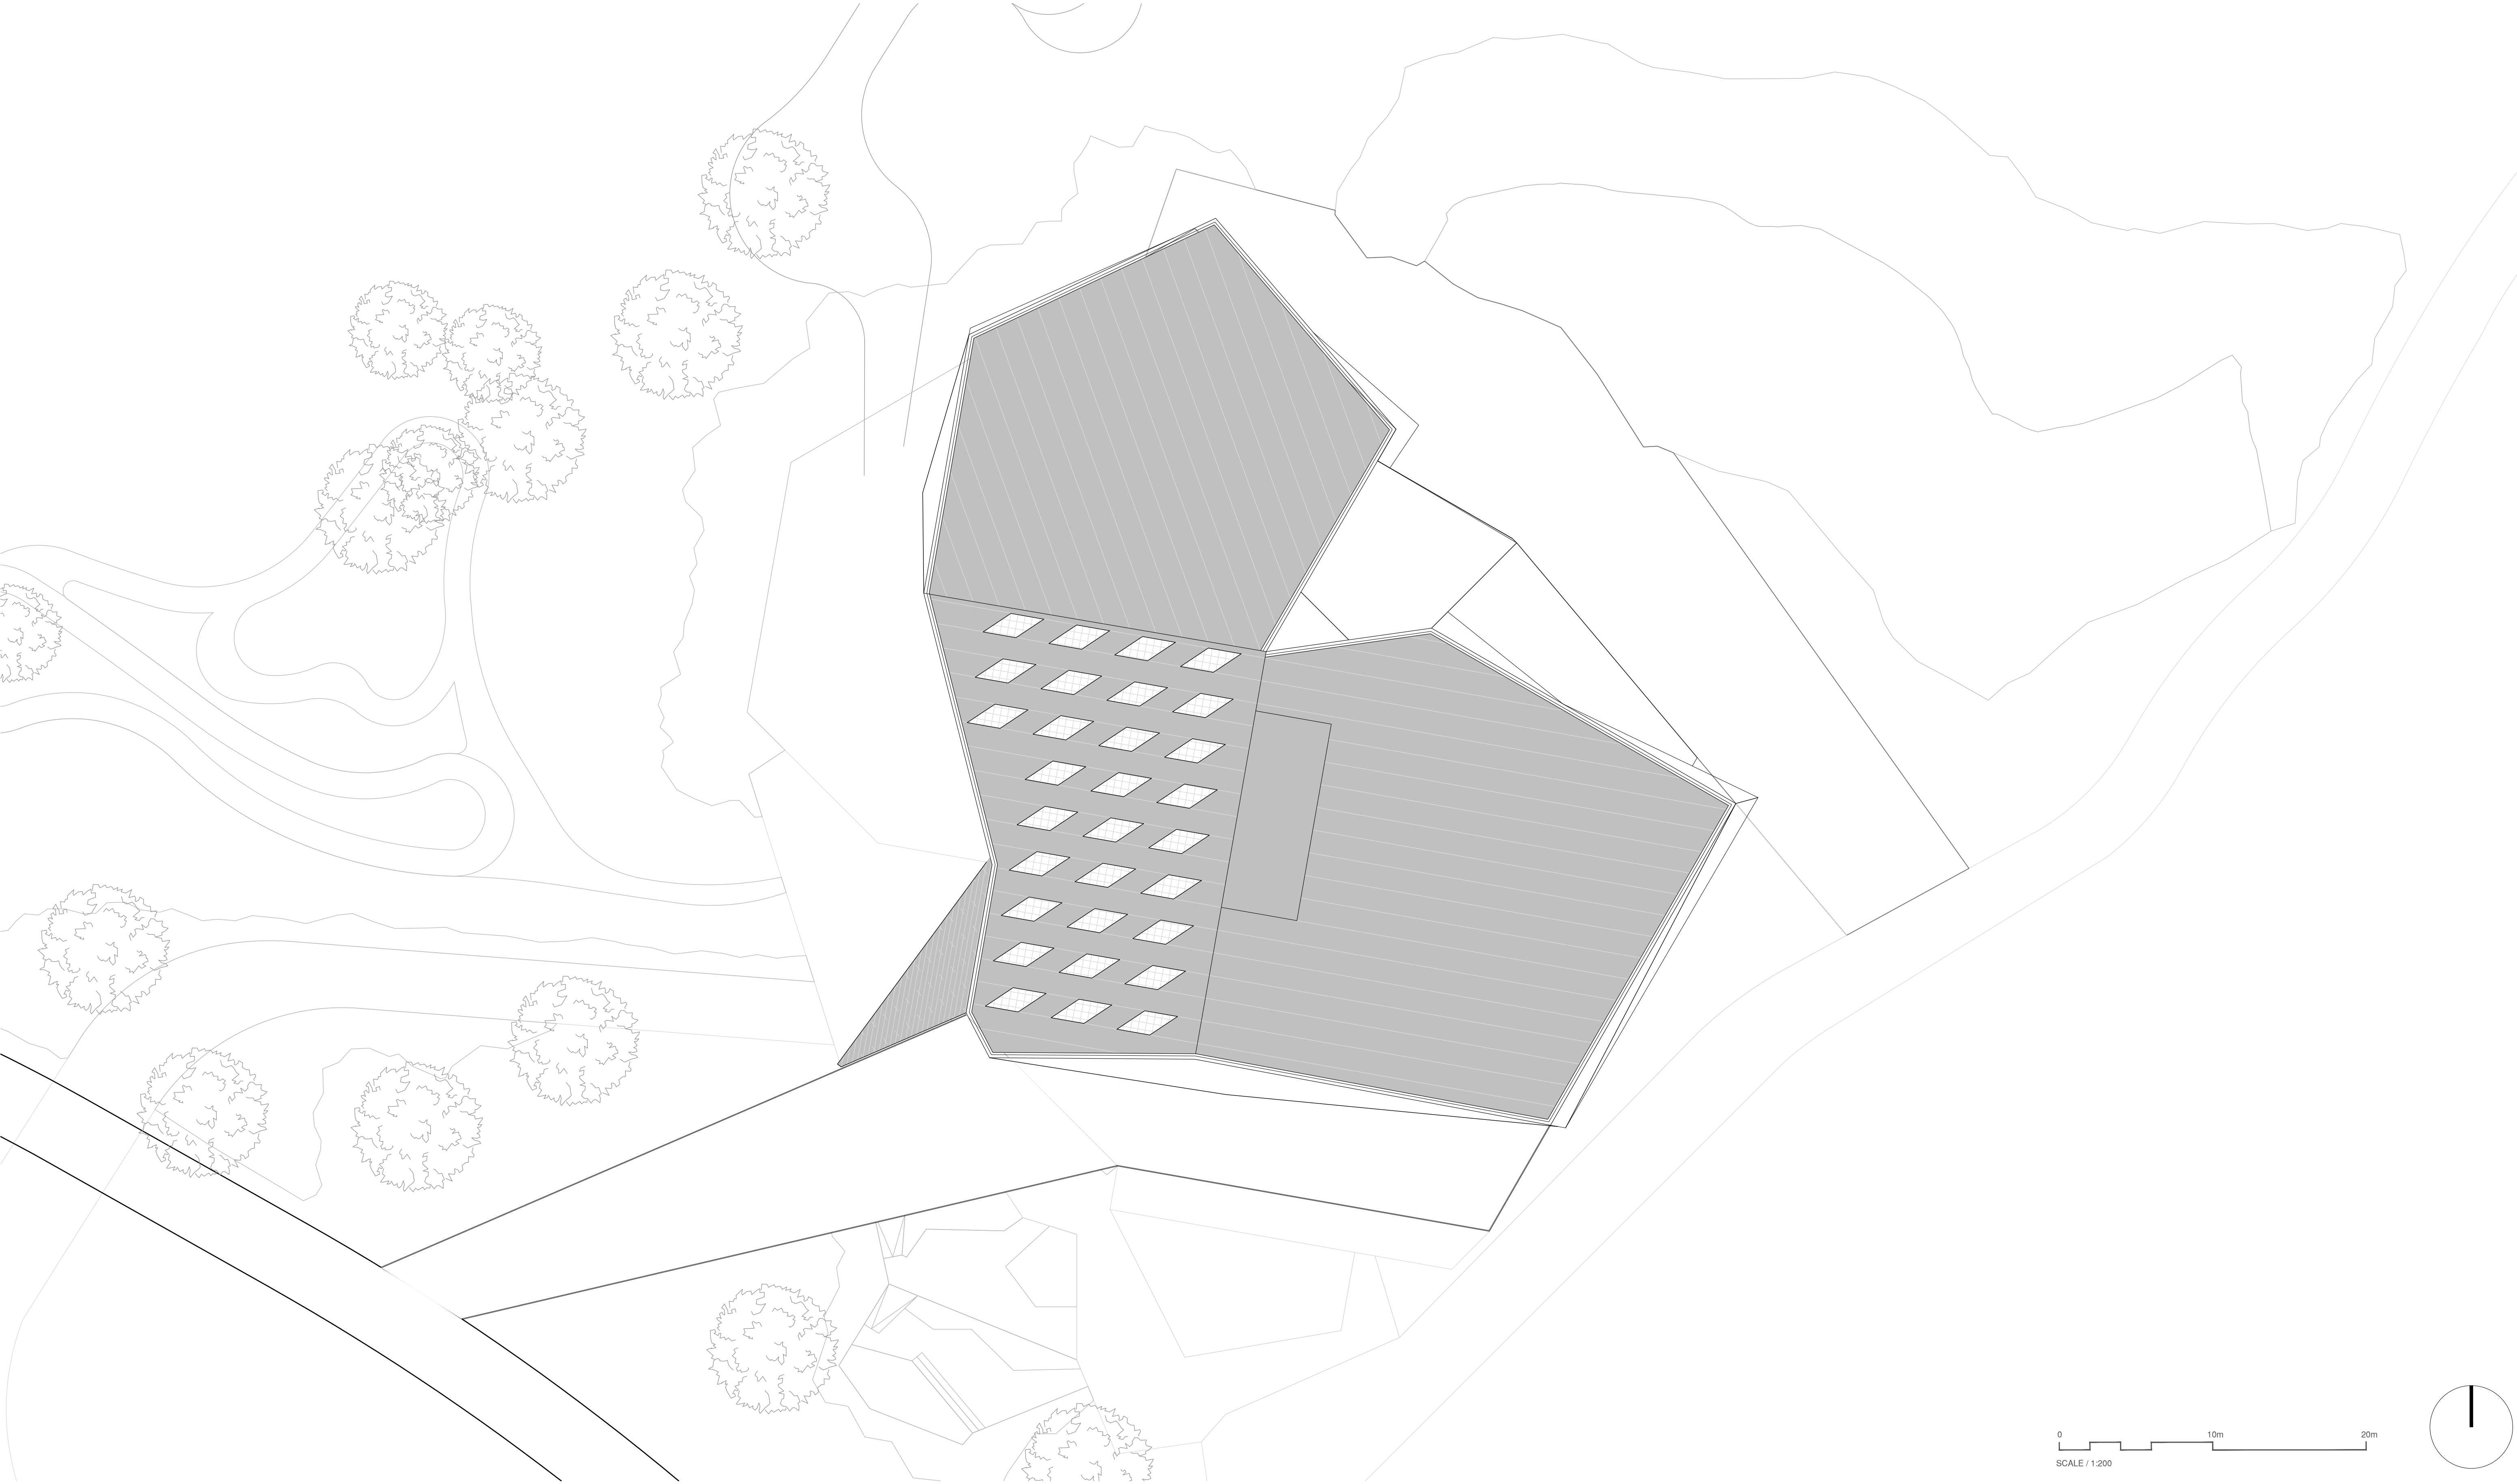

Figured dimensions and levels to be used.
Any inaccuracies must be notified to the architect.
Detail drawings and large scale drawings take precedence over smaller drawings.

Rev:

--

Chk'd: Rev:

--	--

Chk'd: Rev:

-	
---	--



Chk'd:

--

PRELIMINARY	
PLANNING	✓
DESIGN	
TENDER	
CONSTRUCTION	

THIS DRAWING IS COPYRIGHT ©

Registered Office: Powell Dobson, Suite 1F, Building One, Eastern Business Park, Wern Fawr Lane, Old St. Mellons, Cardiff CF3 5EA. Powell Dobson is a trading name of Powell Dobson Architects Ltd a company registered in England and Wales No 3873802.

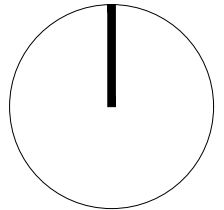 

powelldobson
ARCHITECTS

Cardiff Office: Suite 1F, Building One, Eastern Business Park, Wern Fawr Lane, Old St Mellons, Cardiff CF3 5EA
Tel: +44 (0)33 33 201 001 www.powelldobson.com

Contract: Wildfox Resorts, Afan Valley
Mountain

Title: Proposed Roof Plan

Drawing No. 21055 (05) 150
Rev. -

Scale: 1:200 @ A1
Date: 24/08/22
Drawn: CT
Checked: AMS