


Wildfox Resorts, Afan Valley

Rock and Wild - Proposed Ground Floor Plan

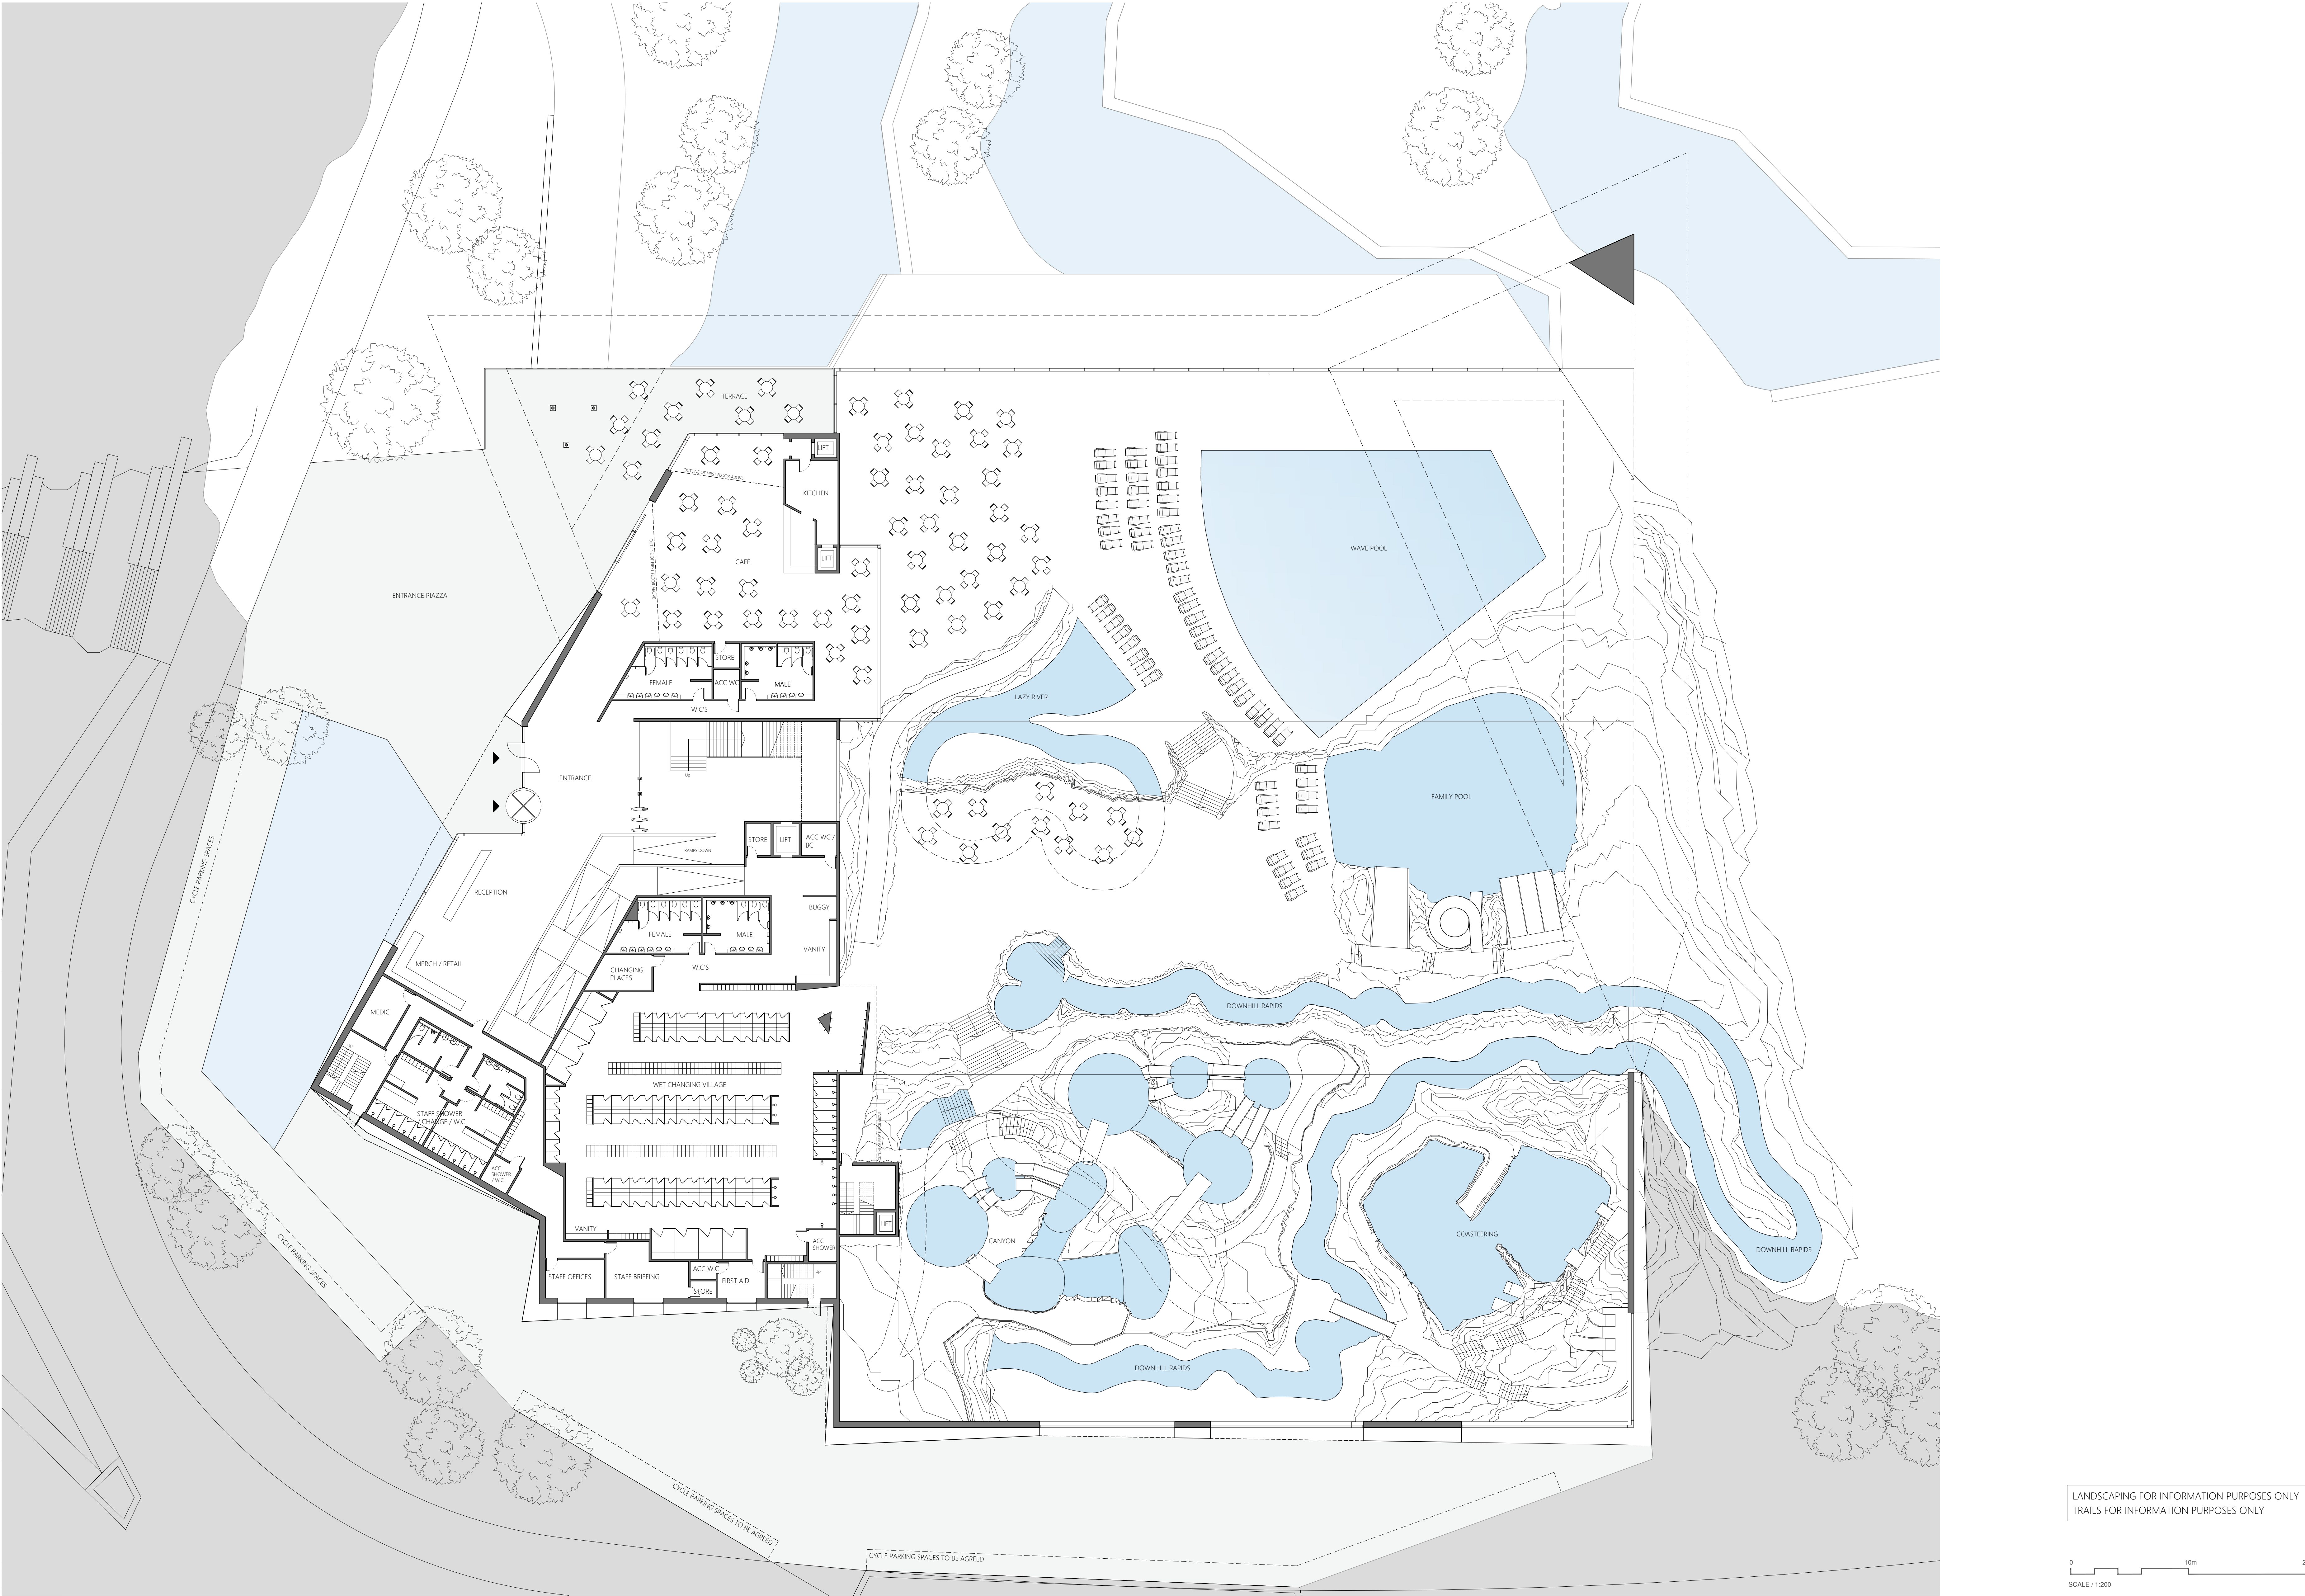

This drawing must not be scaled.
Figured dimensions and levels to be used.
Any inaccuracies must be notified to the
architect.
Detail drawings and large scale drawings
take precedence over smaller drawings.

Rev:		Chk'd:	Rev:	Chk'd:	Rev:	Chk'd:	Rev:	Chk'd:	Rev:	Chk'd:
-										

THIS DRAWING IS COPYRIGHT ©
Registered Office: Powell Dobson, Suite 1F, Building One, Eastern Business Park, Wern Fawr Lane, Old St. Mellons, Cardiff CF3 5EA. Powell Dobson is a trading name of Powell Dobson Ltd a company registered in England and Wales No 3873802.

PRELIMINARY	
PLANNING	✓
DESIGN	
TENDER	
CONSTRUCTION	

powelldobson ARCHITECTS		Drawing No.	Rev.
Cardiff Office: Suite 1F, Building One, Eastern Business Park, Wern Fawr Lane, Old St Mellons, Cardiff CF3 5EA Tel: +44 (0)333 33 201 001 www.powelldobson.com		21055 (05) 137	-
Contract: Wildfox Resorts, Afan Valley		Scale:	1:200 @ A0
		Date:	July 2022
Title: Rock and Wild - Proposed Ground Floor Plan		Drawn:	CHT
		Checked:	MT