



Wildfox Resorts, Afan Valley



Spa - Elevations

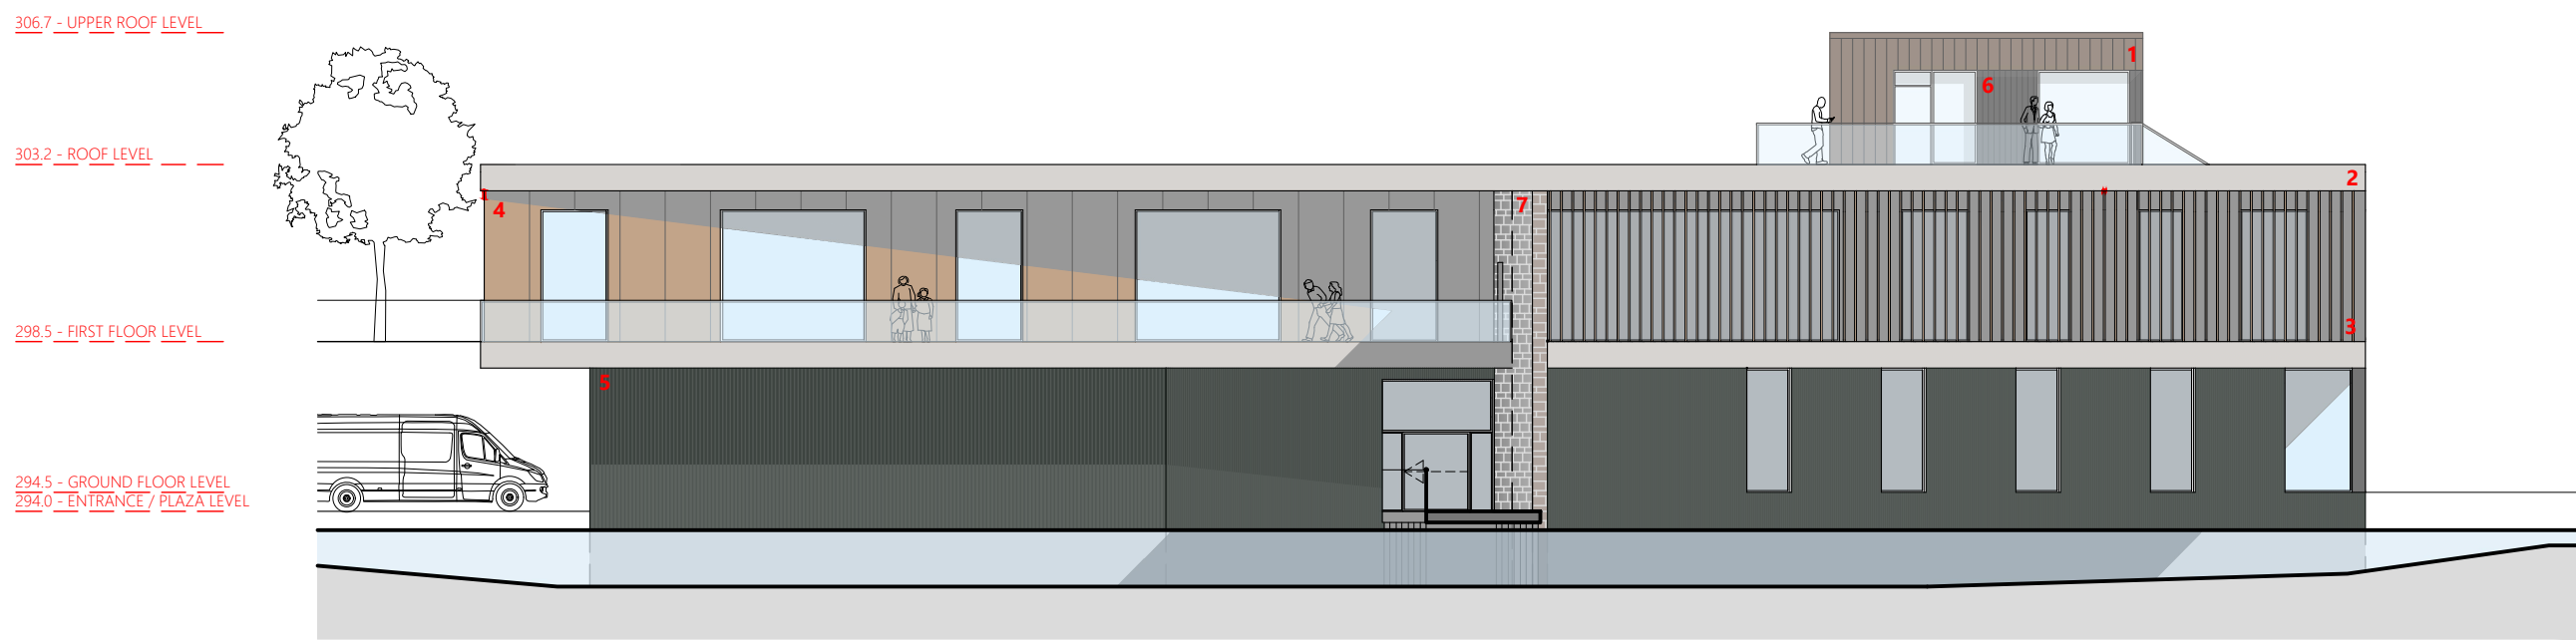


Elevation A

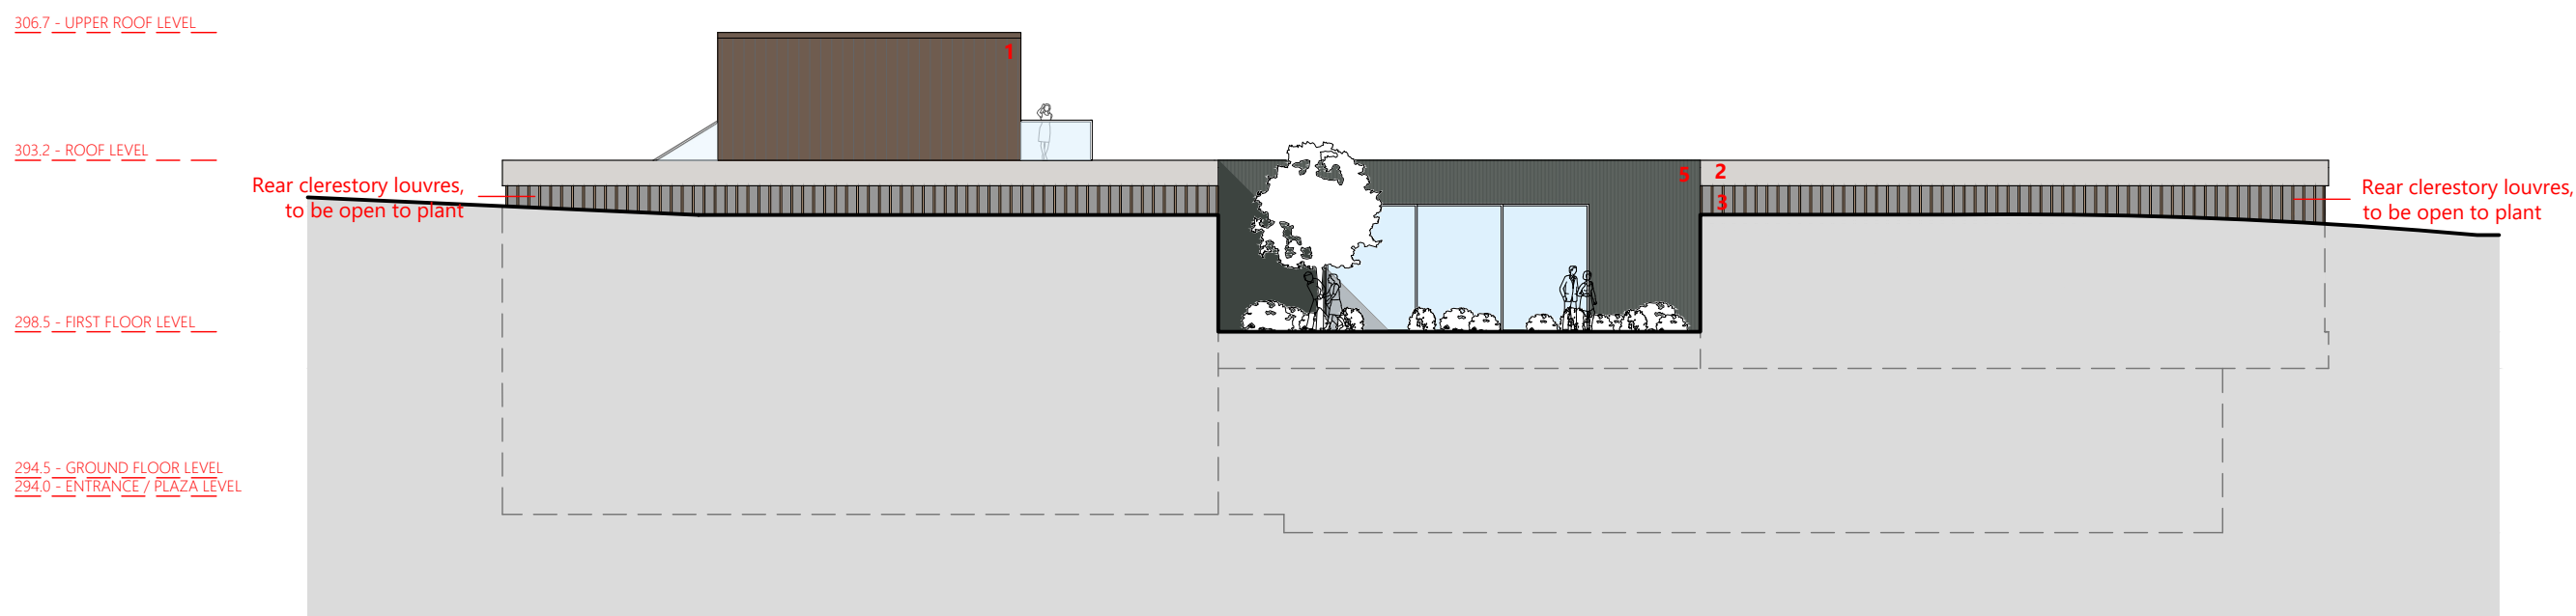

Elevation C

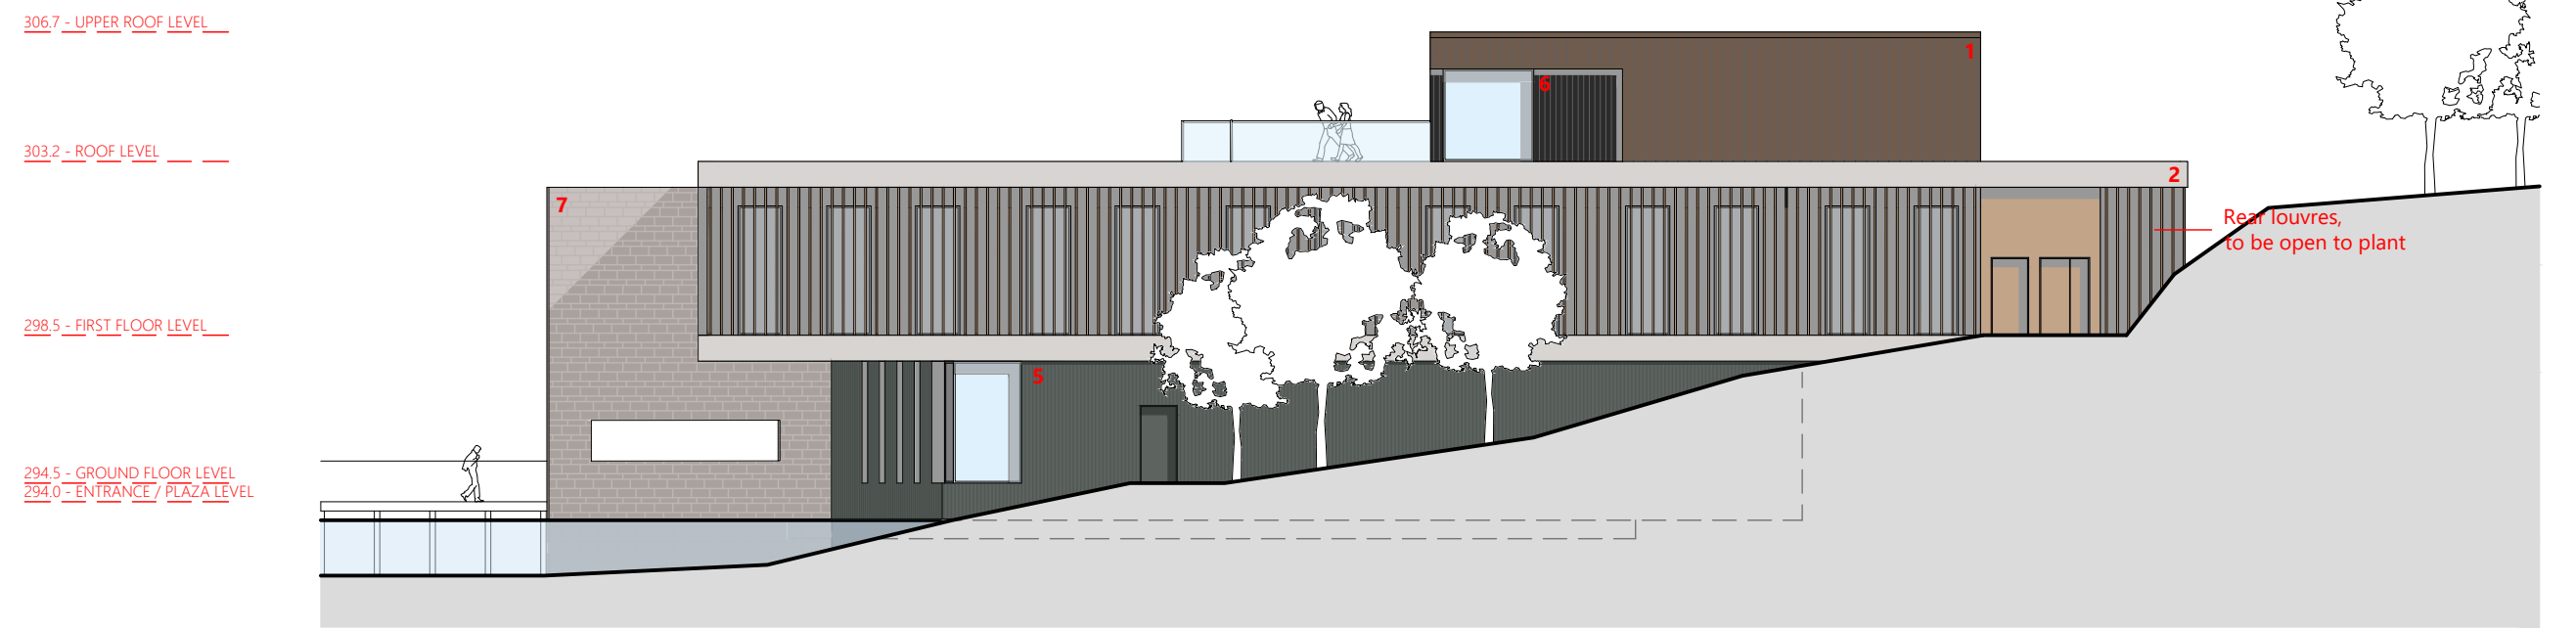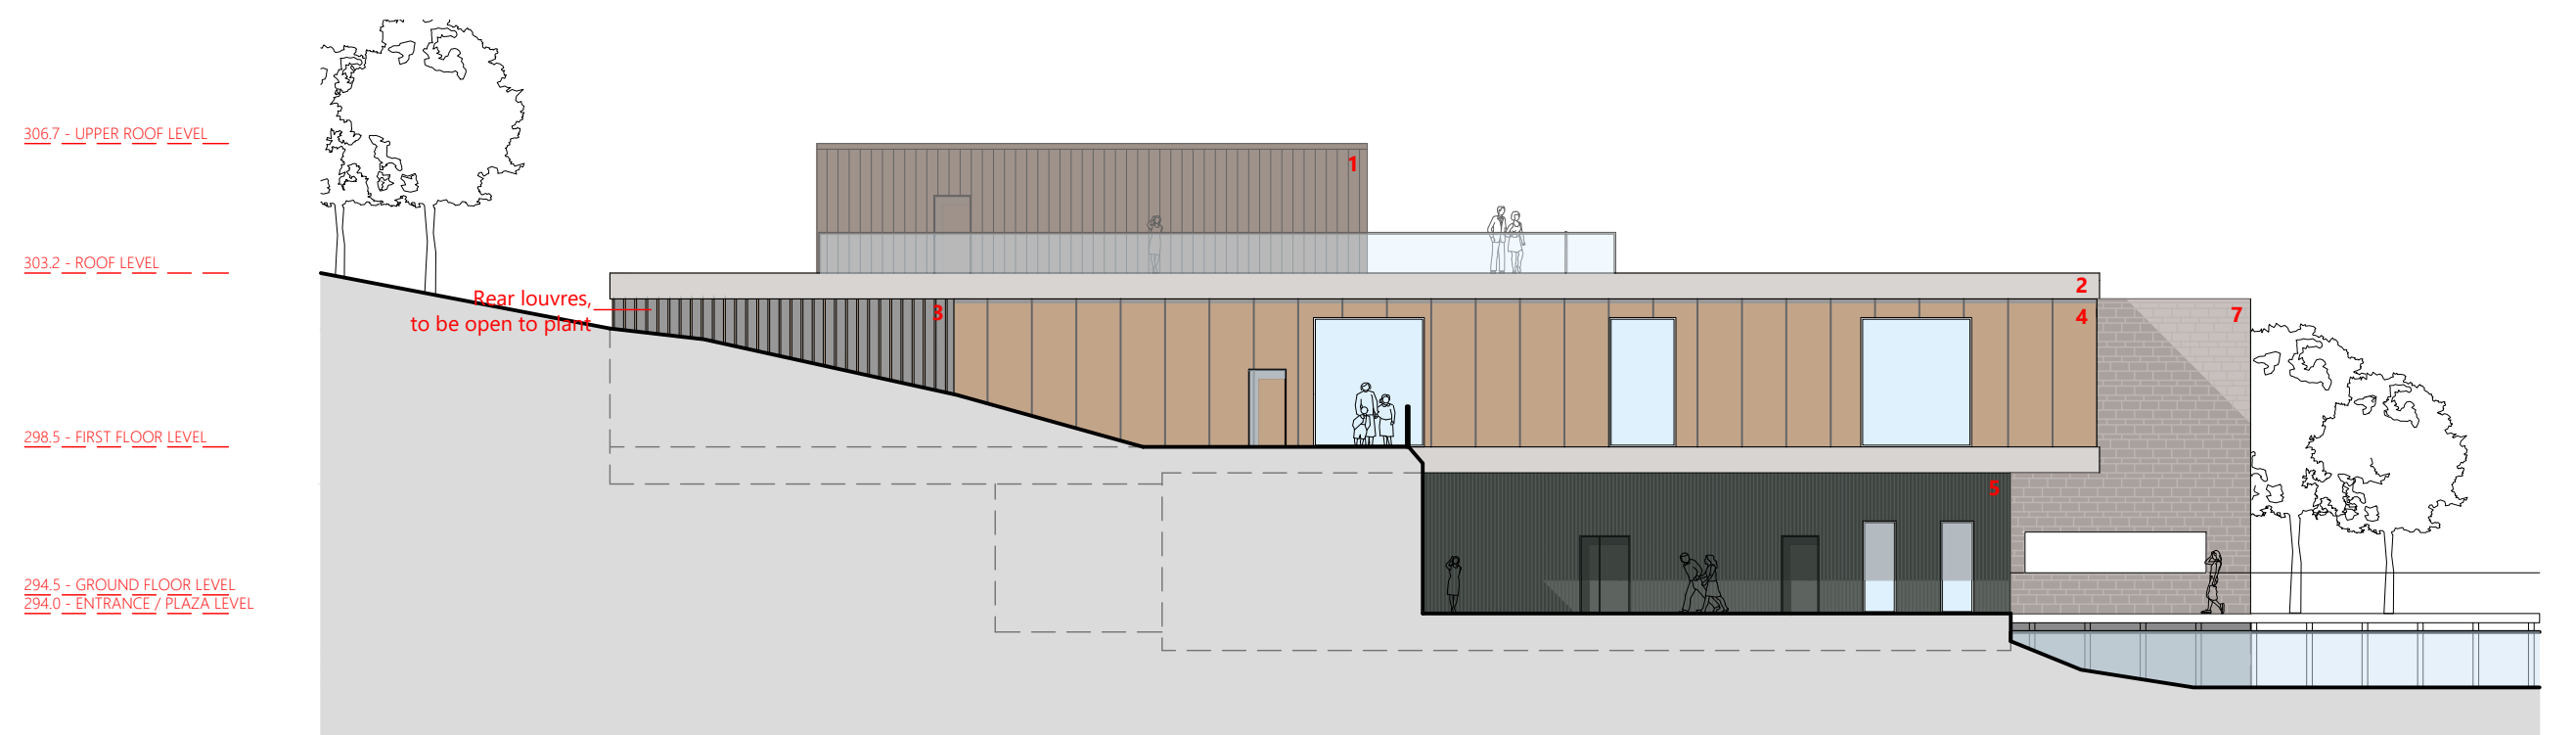**Elevation B**

Elevation D

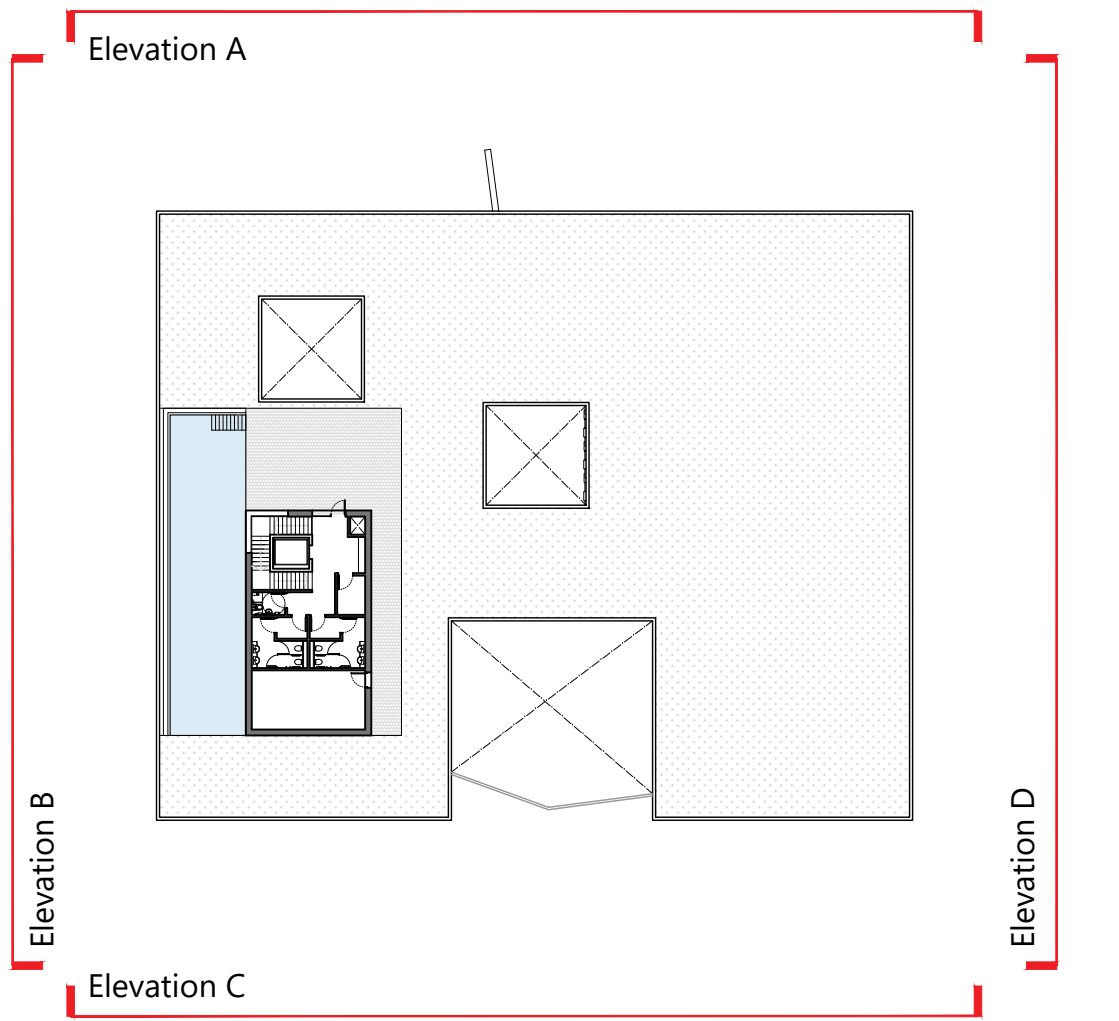

Roof Plan - Scale 1:500

MATERIAL SCHEDULE

1. Vertical metal cladding. Colour: Bronze, to be agreed with LPA
2. Precast concrete cladding
3. Vertical louvre system. Colour: Bronze, to be agreed with LPA
4. Metal cladding system. Colour: Bronze, to be agreed with LPA
5. Glazed profiled ceramic tiles. Colour: Dark Blue, to be agreed with LPA
6. Dark stain timber effect cladding
7. Stone-effect rainscreen cladding

Flat roof - Extensive biodiverse green roof
Balustrading - Glass
Doors and windows - Aluminium. Colour: Grey, to be agreed with LPA
Inner Courtyards - Glazed profiled ceramic tiles. Colour: Dark Blue, to be agreed with LPA

Figured dimensions and levels to be used.
Any inaccuracies must be notified to the architect.
Detail drawings and large scale drawings take precedence over smaller drawings.

Rev:

Chk'd: Rev:

Chk'd: Rev:

Chk'd:

PRELIMINARY	
PLANNING	✓
DESIGN	
TENDER	
CONSTRUCTION	

THIS DRAWING IS COPYRIGHT ©

Registered Office: Powell Dobson, Suite 1F, Building One, Eastern Business Park, Wern Fawr Lane, Old St. Mellons, Cardiff CF3 5EA. Powell Dobson is a trading name of Powell Dobson Architects Ltd a company registered in England and Wales No 3873802.

LANDSCAPING FOR INFORMATION PURPOSES ONLY
TRAILS FOR INFORMATION PURPOSES ONLY

powelldobson
ARCHITECTS

Cardiff Office: Suite 1F, Building One, Eastern Business Park, Wern Fawr Lane, Old St Mellons, Cardiff CF3 5EA
Tel: +44 (0)33 33 201 001 www.powelldobson.com

Contract: Wildfox Resorts, Afan Valley Spa

Title: **Proposed Elevations**

ing No. Rev.

21055 (05) 133

Scale: 1 2 3 4 5

Date: 24/08/2022

Drawn: DR
Checked: AMS