




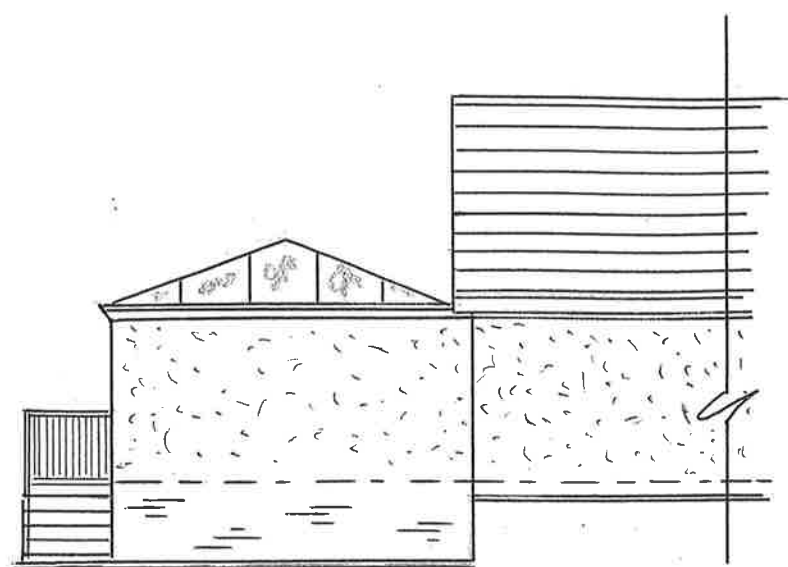

PART REAR ELEVATION PROPOSED

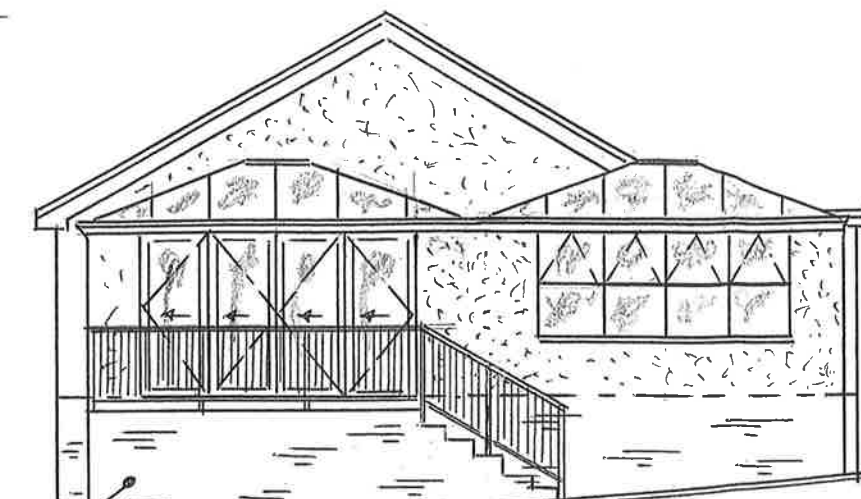

SIDE ELEVATION PROPOSED

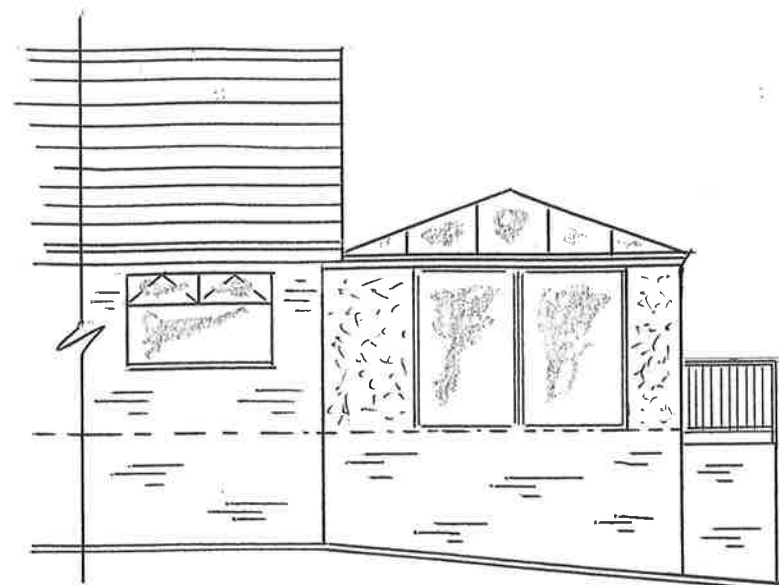

PART FRONT ELEVATION PROPOSED

NOTES
EXTERNAL MATERIALS
WALLS: MATCHING BRICK AND RENDER
FRAMES: WHITE UPVC
GLAZING: CLEAR TOUGH
ROOF BARS: WHITE UPVC
ROOF GLAZING: ULTRA ELEMENT BLUE TOUGH GLASS

DUNRAVEN
Windows - Doors - Conservatories

St Davids House, Heol Mostyn, Village Farm Ind. Est
Pyle, Bridgend. CF33 6BJ

T: 01656 743 572 / 745 035 F: 01656 745 918

Ref: P2022/0729

Client
MR SMITH

Job Title
PROPOSED CONSERVATORY
for: - 10 PARISH ROAD
CUMGWACH
NEATH
SA11 5SW


Drawing Title
EXTEND EXISTING
CONSERVATORY
TO THE SIDE
ELEVATION
STEPS AND HANDRAIL

Scale 1:100
0 1m 2m 3m 4m 5m

Date 13.08.2022 Drawn by D THOMAS

2 of 2
Drg No. 132535 Rev.

Construct:-
* ACCESS PATH
* STEPS
* HANDRAIL
MATERIALS
PATH: CONCRETE SLABS
STEPS: FACE BRICK
RAISED WALLS: FACE BRICK
HANDRAIL: TIMBER
(BRICKS TO MATCH EXISTING)

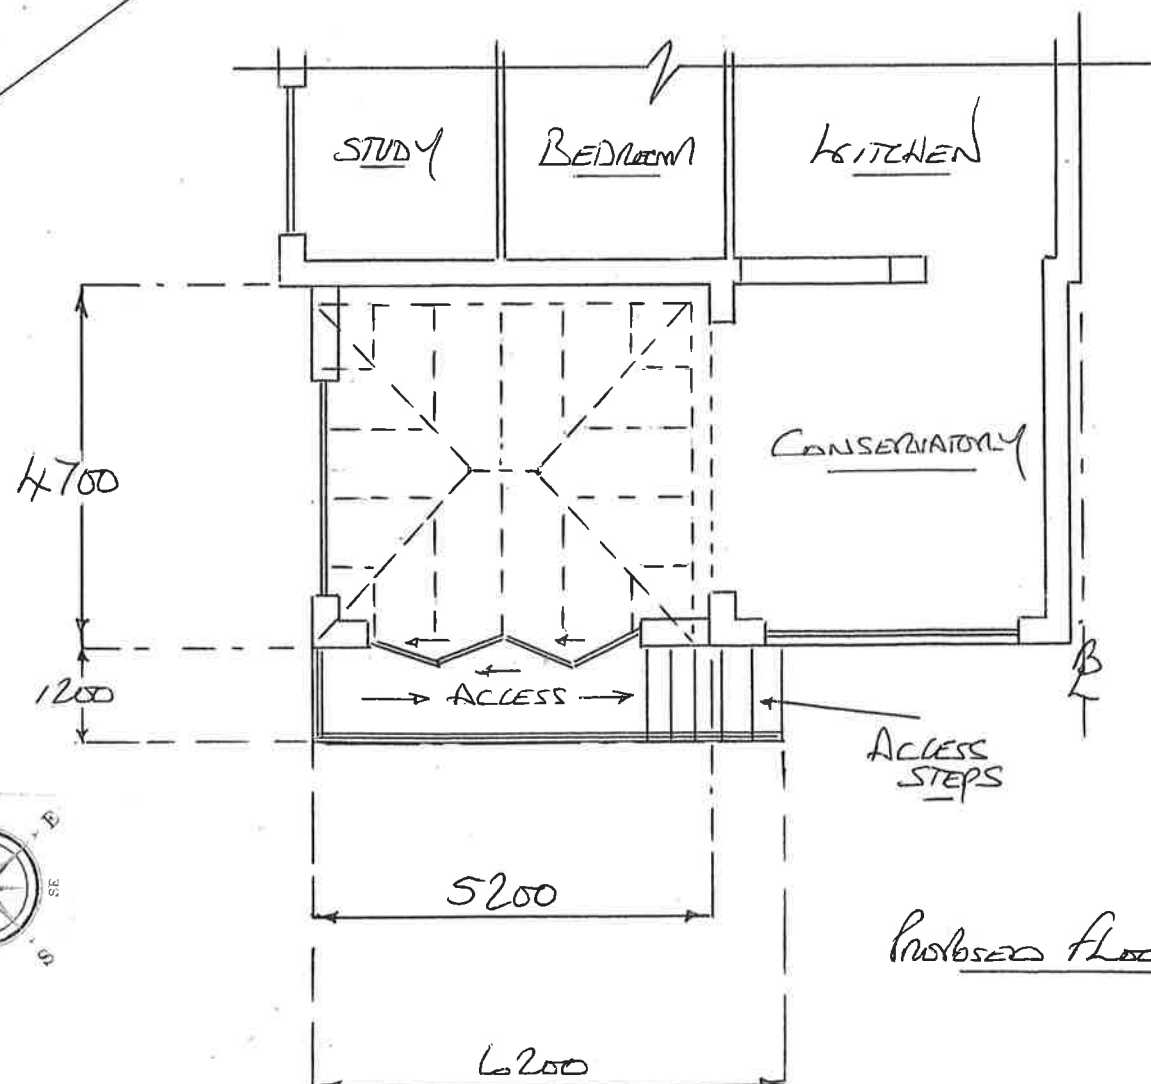

PROPOSED FLOOR PLAN

