





EXISTING RH SIDE ELEVATION

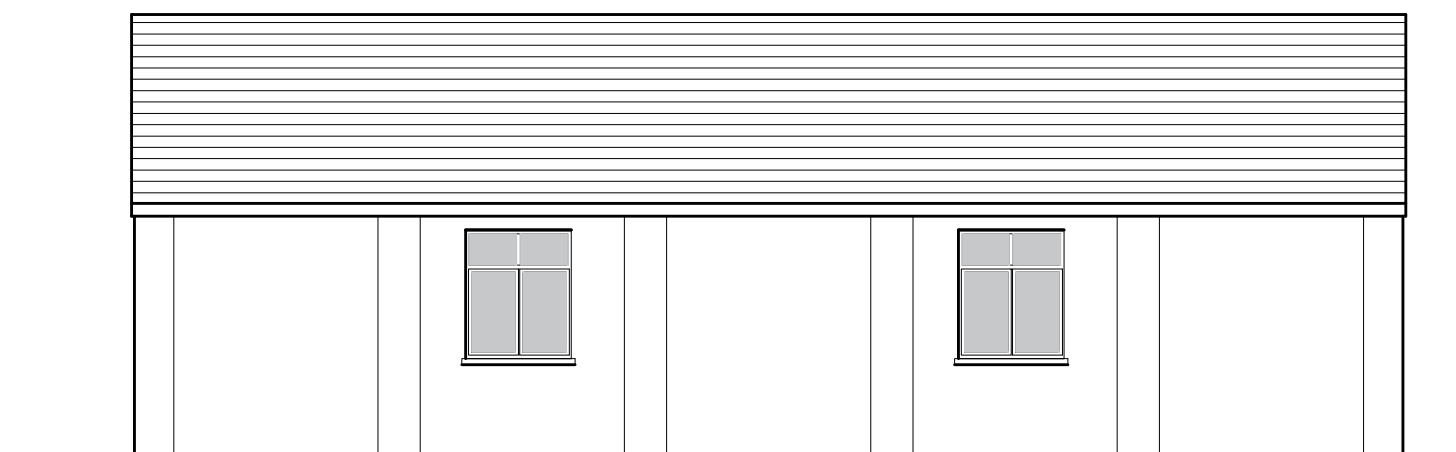


PROPOSED FRONT ELEVATION
NO CHANGES



PROPOSED LH SIDE ELEVATION
NO CHANGES

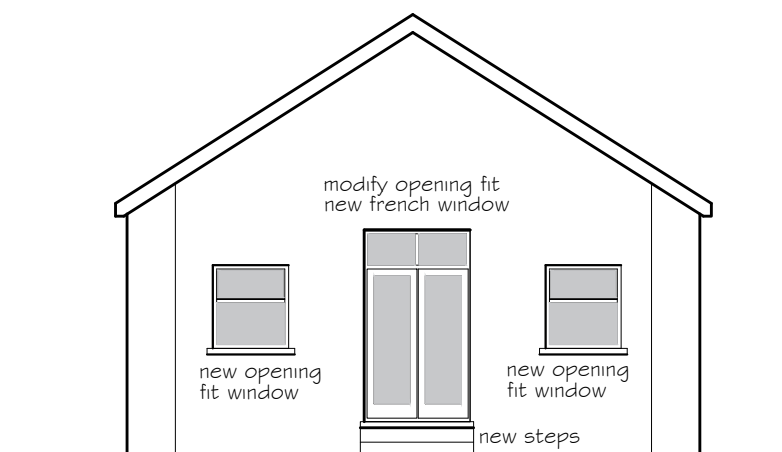

PROPOSED REAR ELEVATION

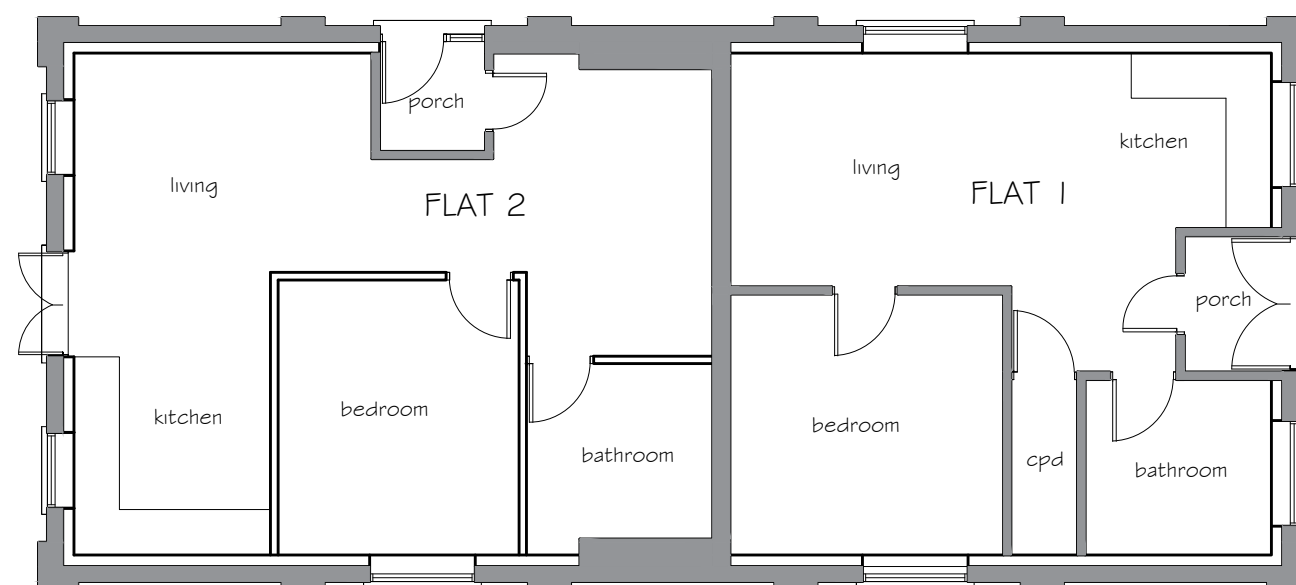

PROPOSED FLOOR PLAN

Proposed materials and finishes
 roof slate finish
 walls render finish painted white
 windows and doors white upvc d/g units
 fascias, barge boards and rw goods white upvc

GENERAL NOTES

THE DESIGN AND CONSTRUCTION OF THE BUILDING WORKS
 AND ALL SERVICES WILL BE CARRIED OUT TO SATISFY THE
 REQUIREMENTS SET OUT IN LATEST STATUTORY BUILDING
 REGULATIONS AND TO THE APPROVAL OF THE APPOINTED
 BUILDING INSPECTOR

PETER JONES
 TALBOT DESIGN SERVICES
 mobile: 07817538014
 email: jonespeter177@gmail.com

Oakwood Lodge
 Pontrhydyfen, Port Talbot
 Proposed change of use from
 a single dwelling converted into
 2 self contained flats

proposed elevations
 and floor plan

drawing No OL - 02

date Sept 2022 scale 1:100