


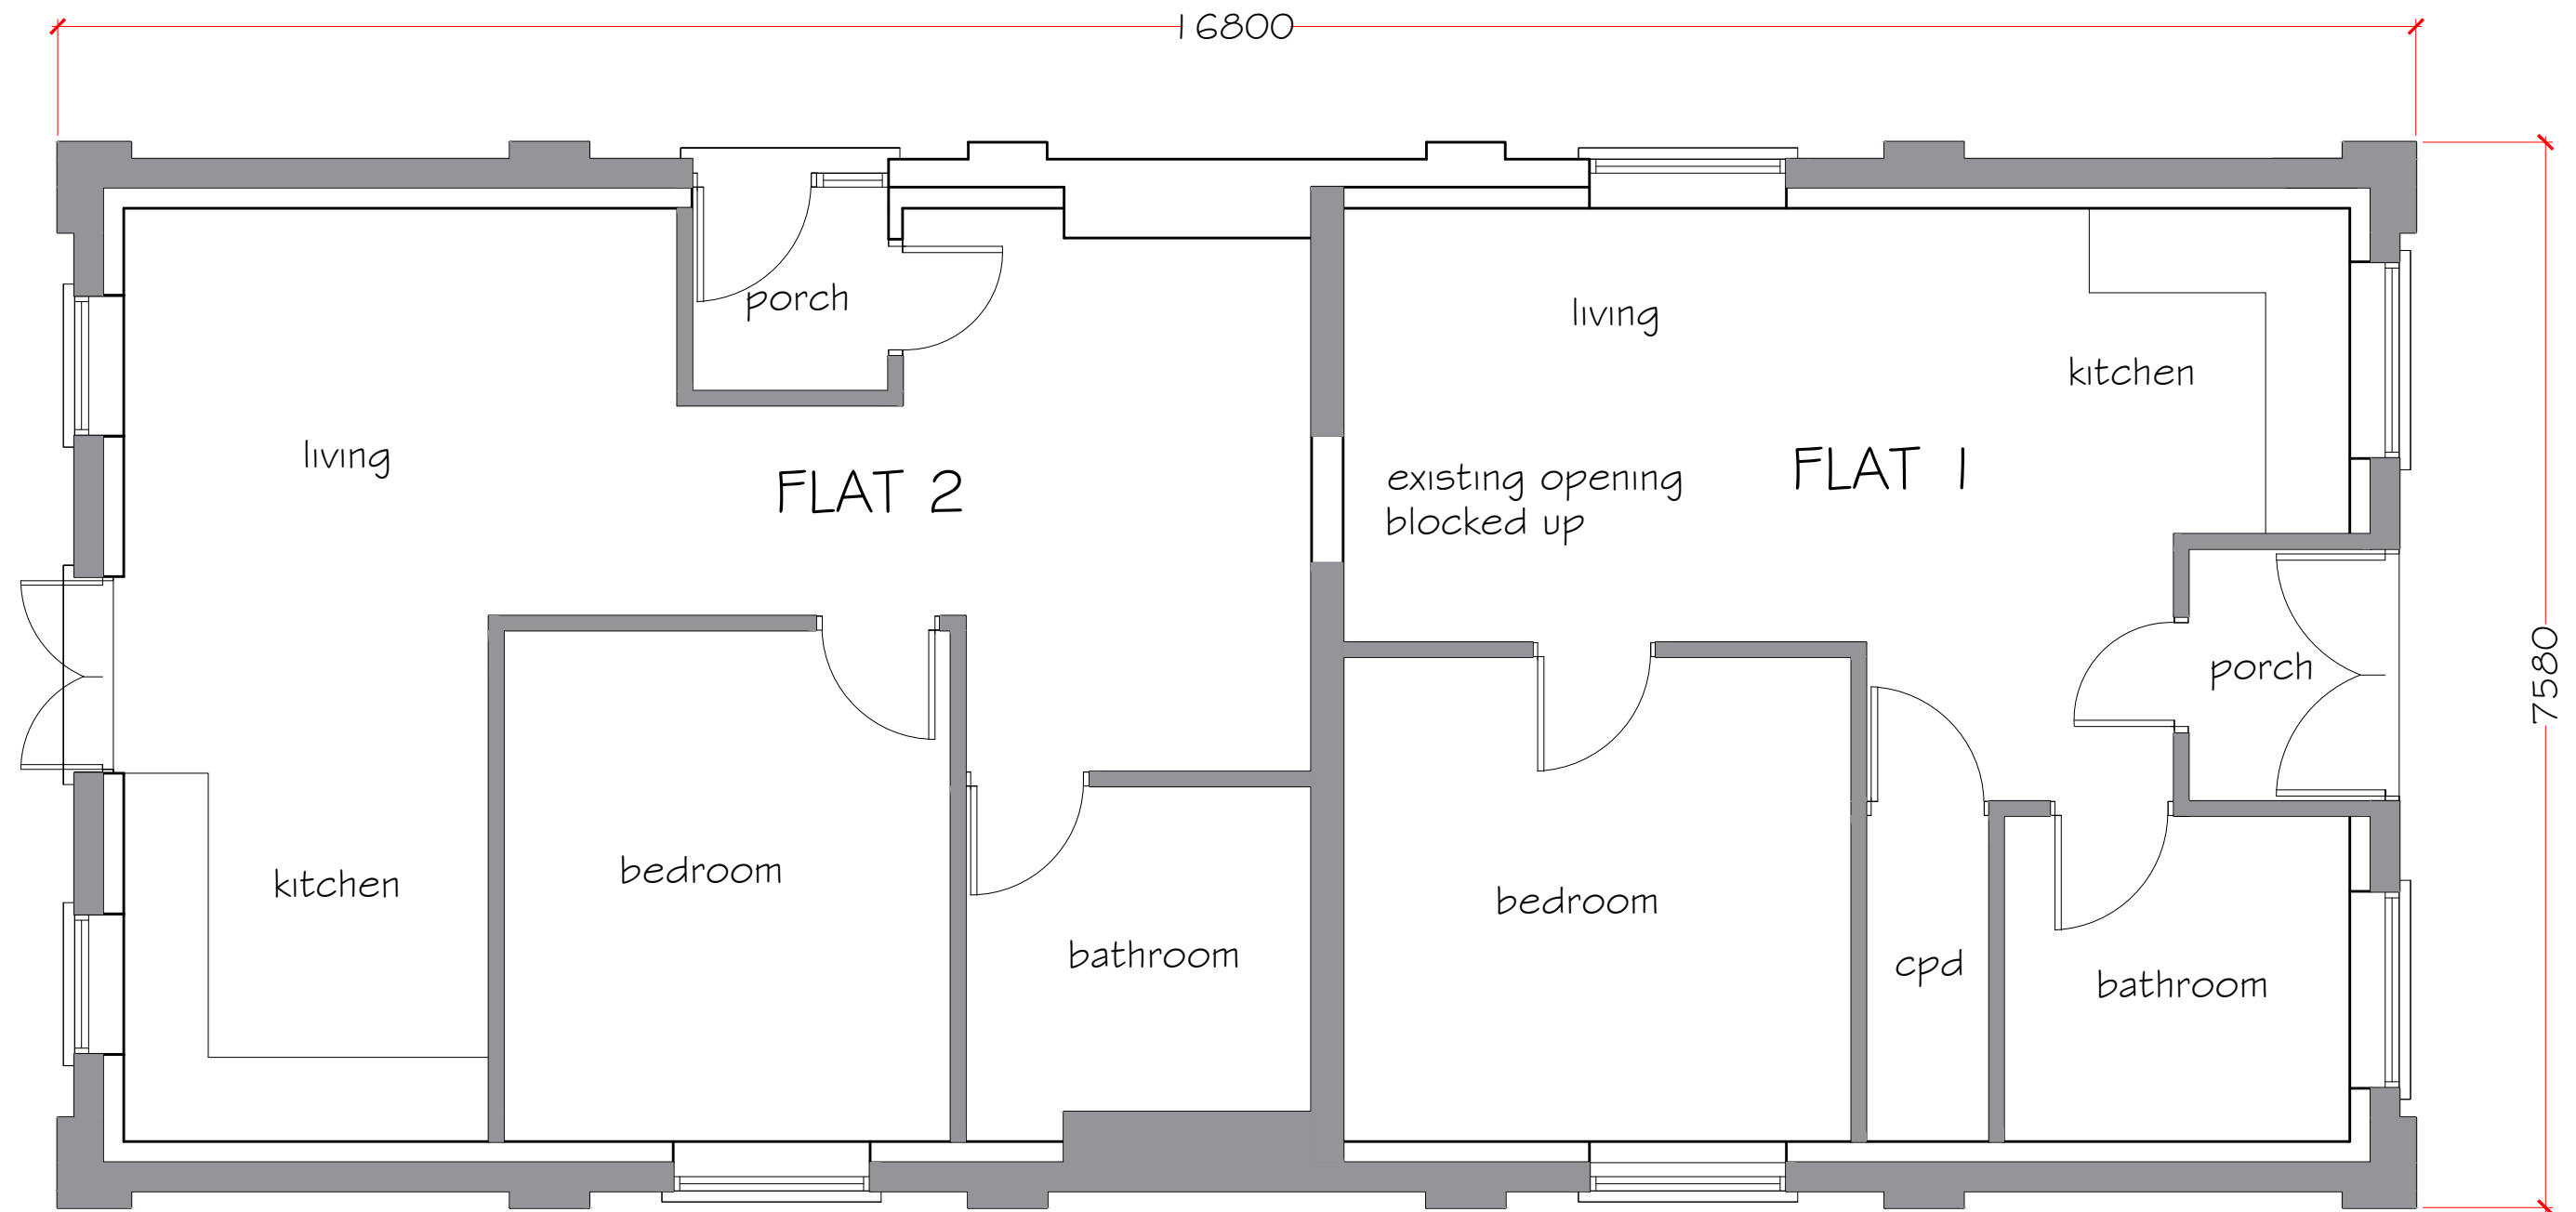

PROPOSED FLOOR PLAN

GENERAL NOTES

THE DESIGN AND CONSTRUCTION OF THE BUILDING WORKS AND ALL SERVICES WILL BE CARRIED OUT TO SATISFY THE REQUIREMENTS SET OUT IN LATEST STATUTORY BUILDING REGULATIONS AND TO THE APPROVAL OF THE APPOINTED BUILDING INSPECTOR

PETER JONES
TALBOT DESIGN SERVICES
mobile: 07817538014
email: jonespeter177@gmail.com

Oakwood Lodge
Pontrhydyfen, Port Talbot
Proposed change of use from
a single dwelling converted into
2 self contained flats

proposed floor plan

drawing No OL - 04

date Sept 2022 scale 1:50