



Superseded

PETER JONES TALBOT DESIGN SERVICES mobile: 07817538014 email: jonespeter177@gmail.com		proposed new front porch with canopy and pitched roof 99 Brooklyn Gardens Port Talbot		drawing title proposed elevations and floor plans		date June 2021 scale 1:100		drawing No 99 BG - 03	
--	--	--	--	---	--	-------------------------------------	--	--------------------------	--


PROPOSED FLOOR PLAN

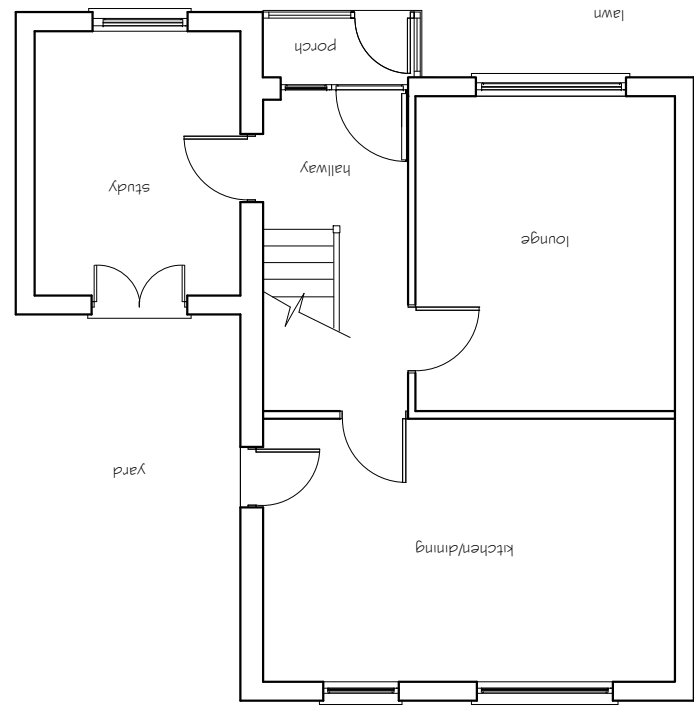


PROPOSED FRONT ELEVATION

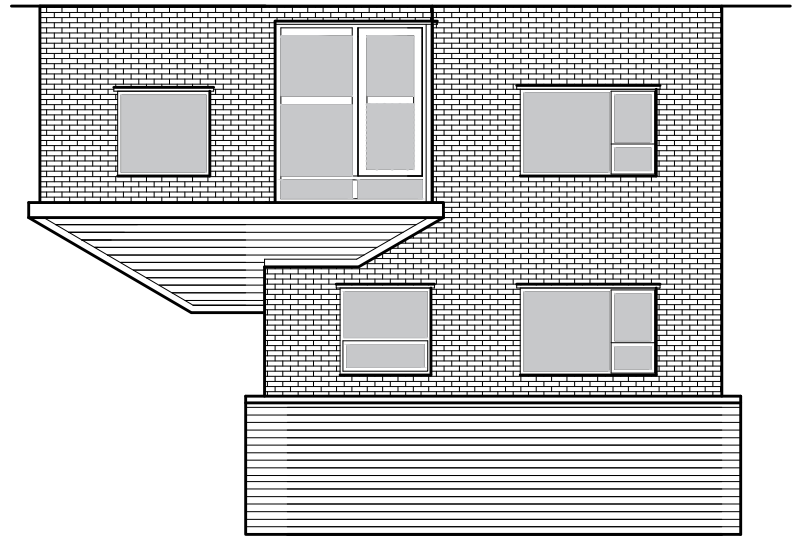


PROPOSED RH SIDE ELEVATION

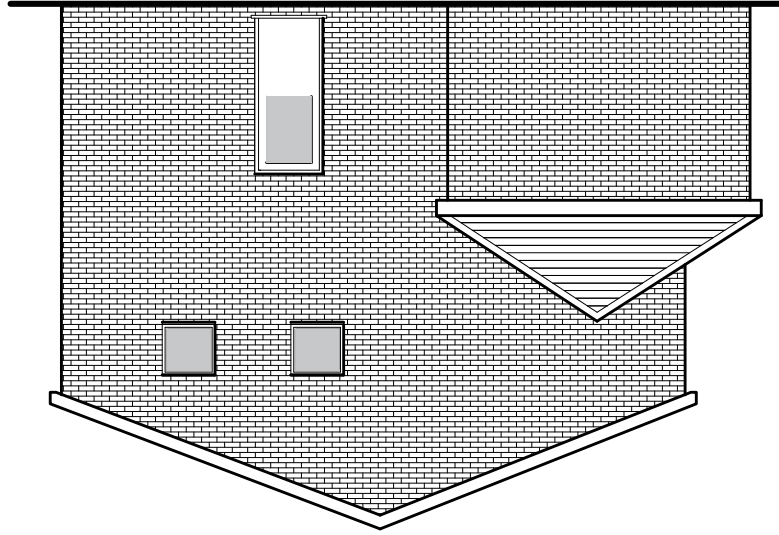


PROPOSED REAR ELEVATION

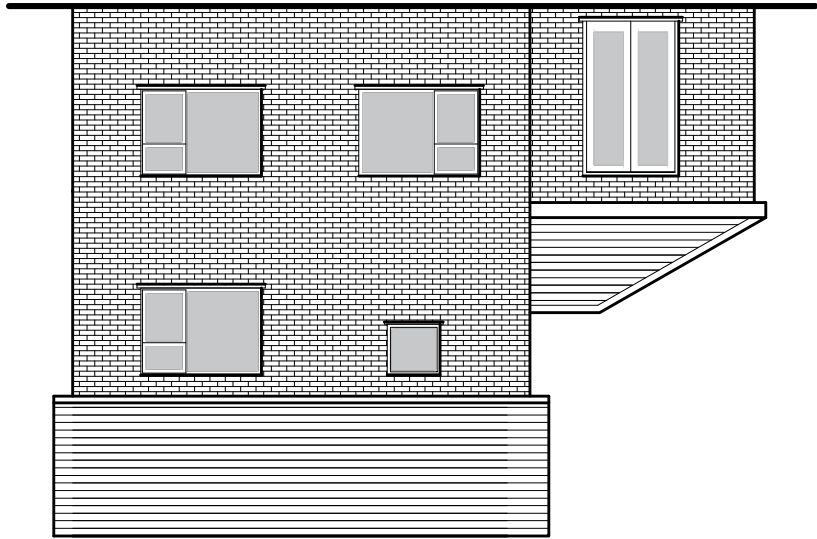

PROPOSED LH SIDE ELEVATION

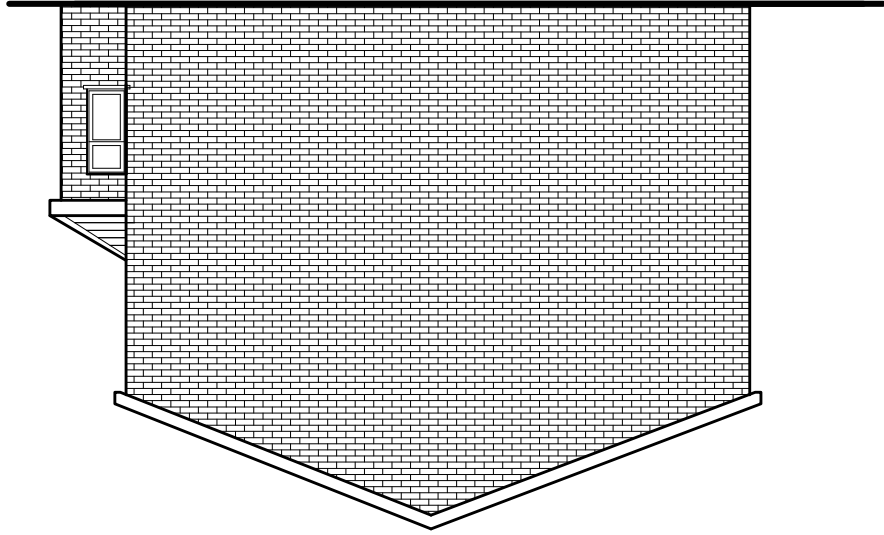

PROPOSED ROOF PLAN

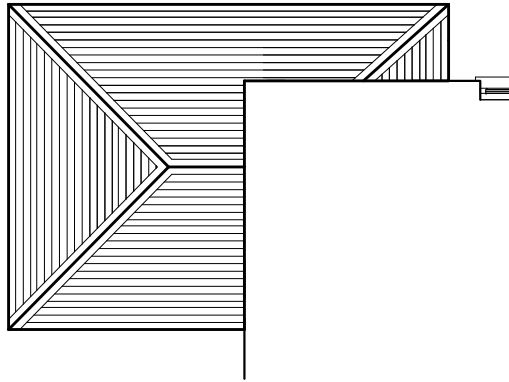

Proposed Materials & Finishes

Walls - - facing brick

Windows & doors
double glazed white PVCu units.

Roof
pitched roof with concrete tile to
PVCu fascia, soffit and r/w goods

Windows & doors
double glazed white PVCu units.

Roof
pitched roof with concrete tile to match

Project title
proposed new front porch
with canopy and pitched roof
99 Brooklyn Gardens
Port Talbot

PETER JONES
TALBOT DESIGN SERVICES
mobile: 07817538014
email: jonespeter177@gmail.com