




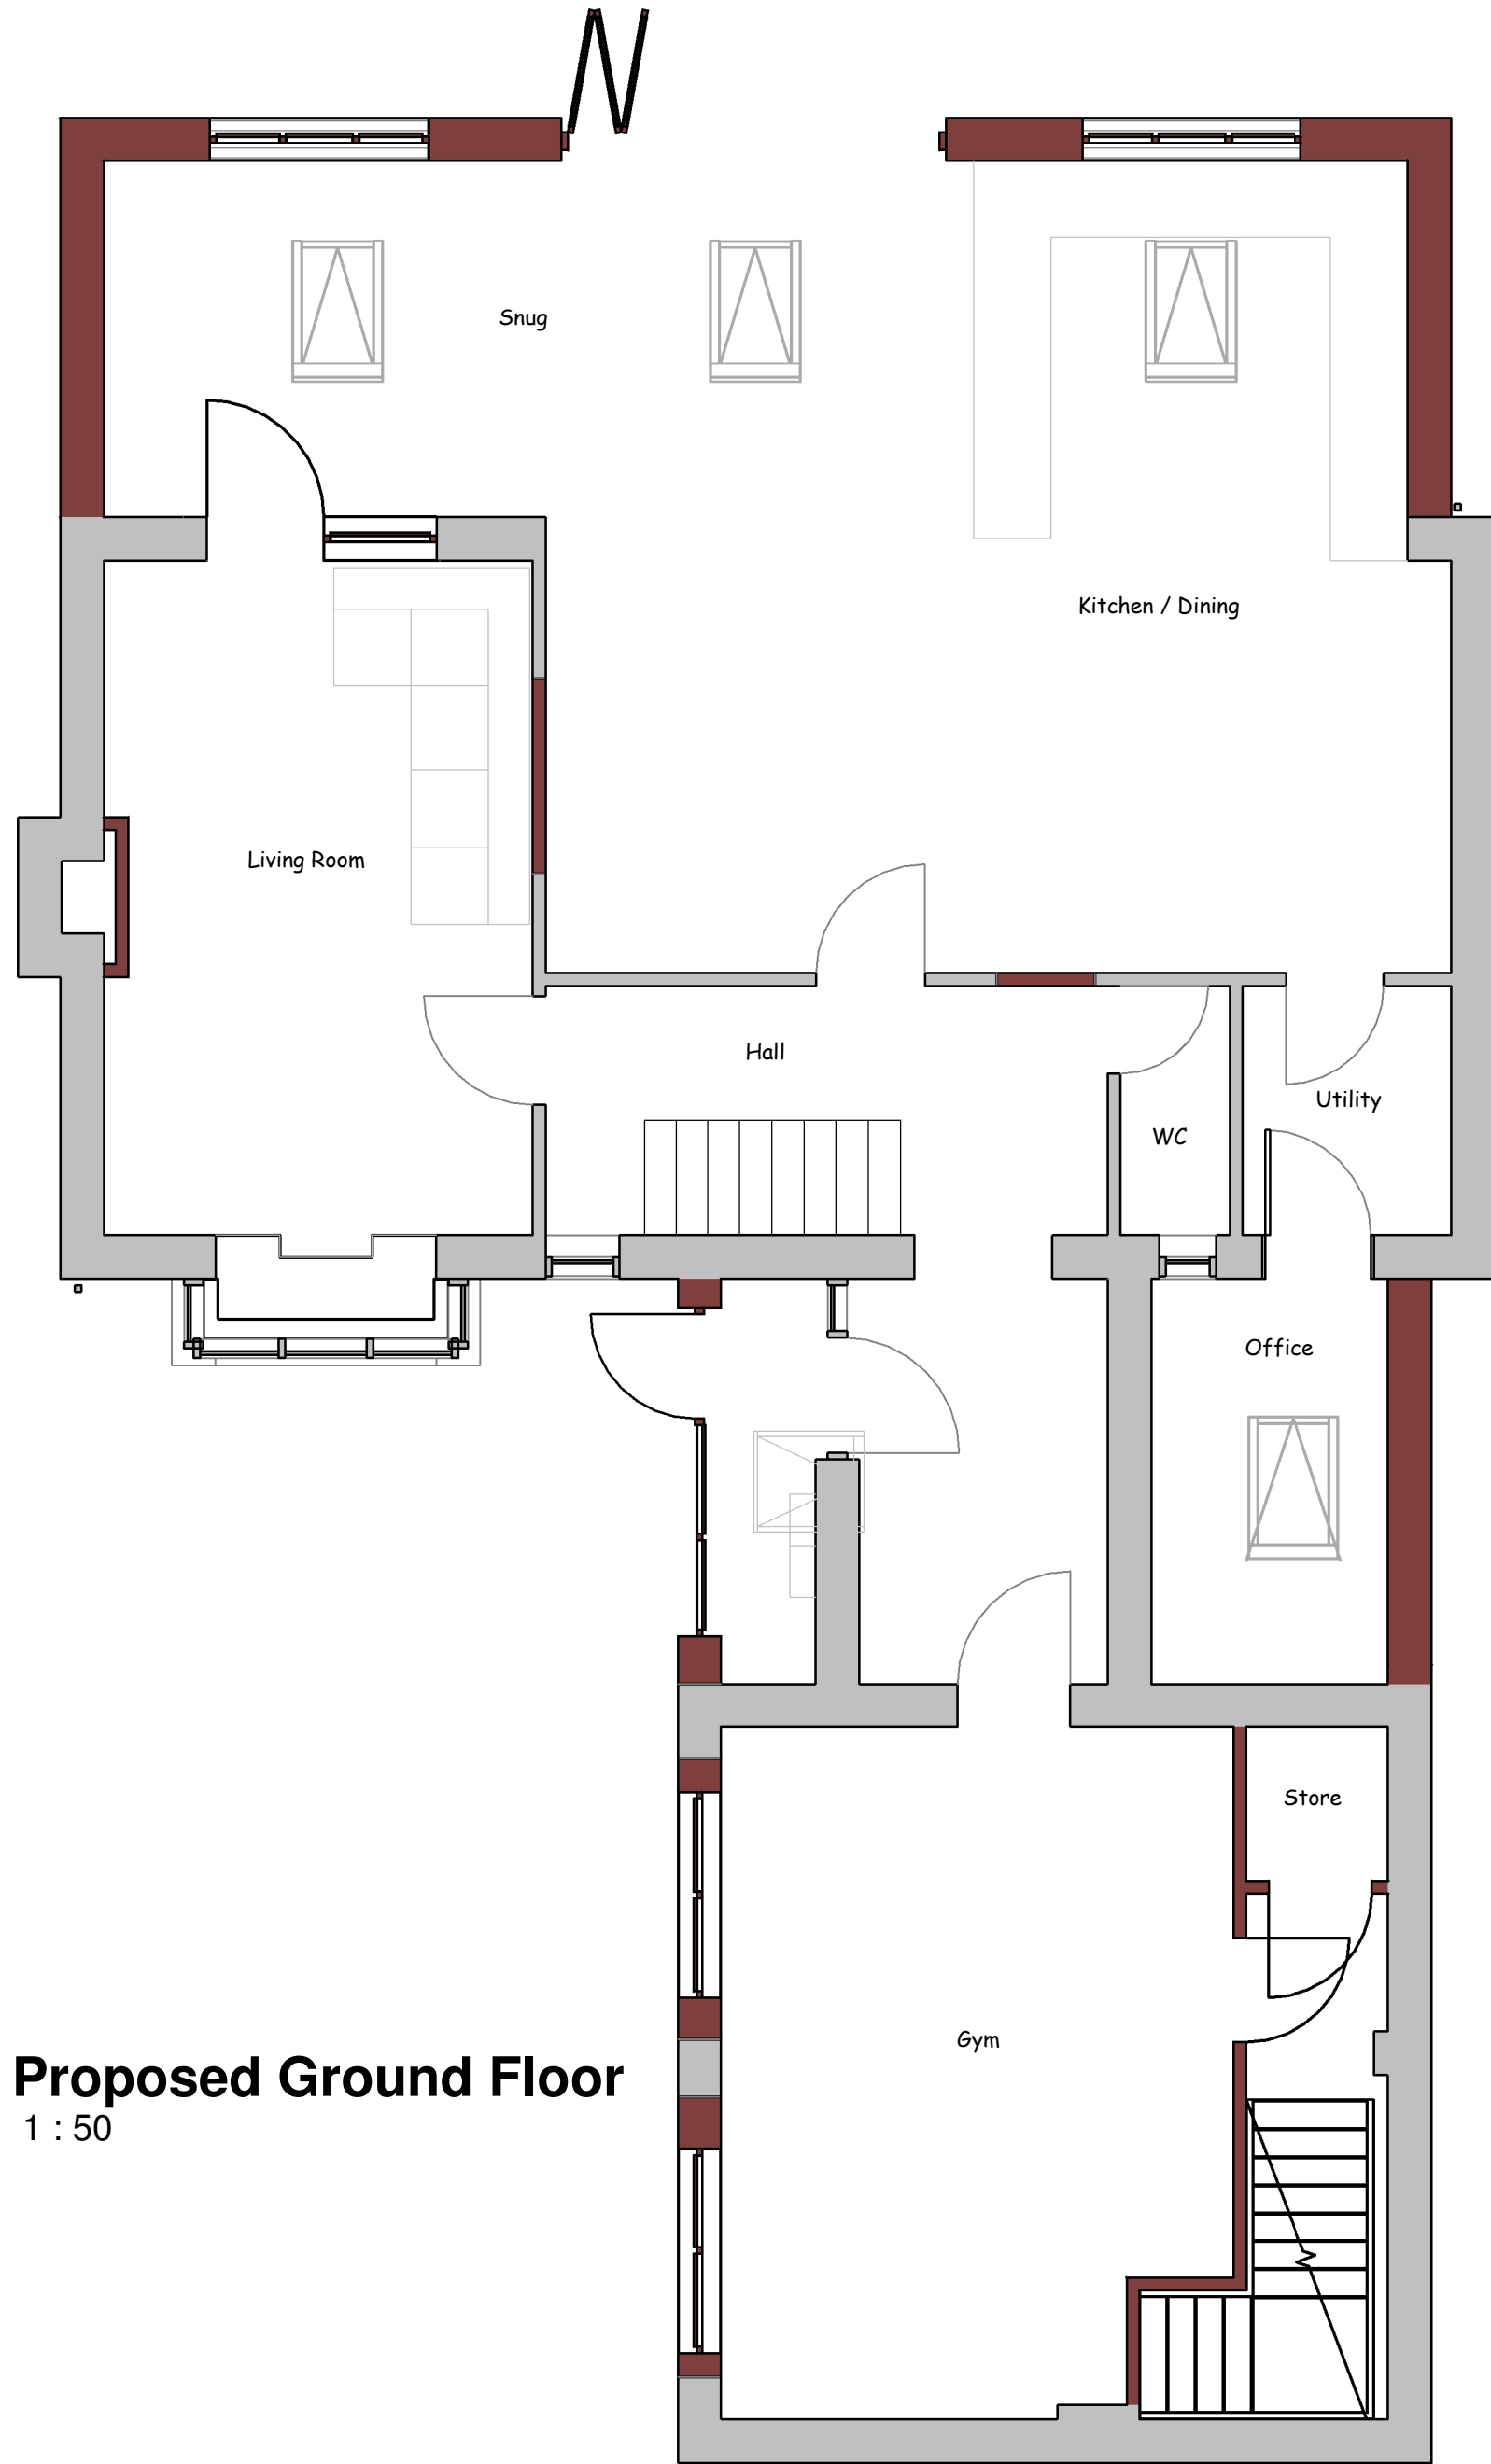

Proposed Ground Floor
1 : 50

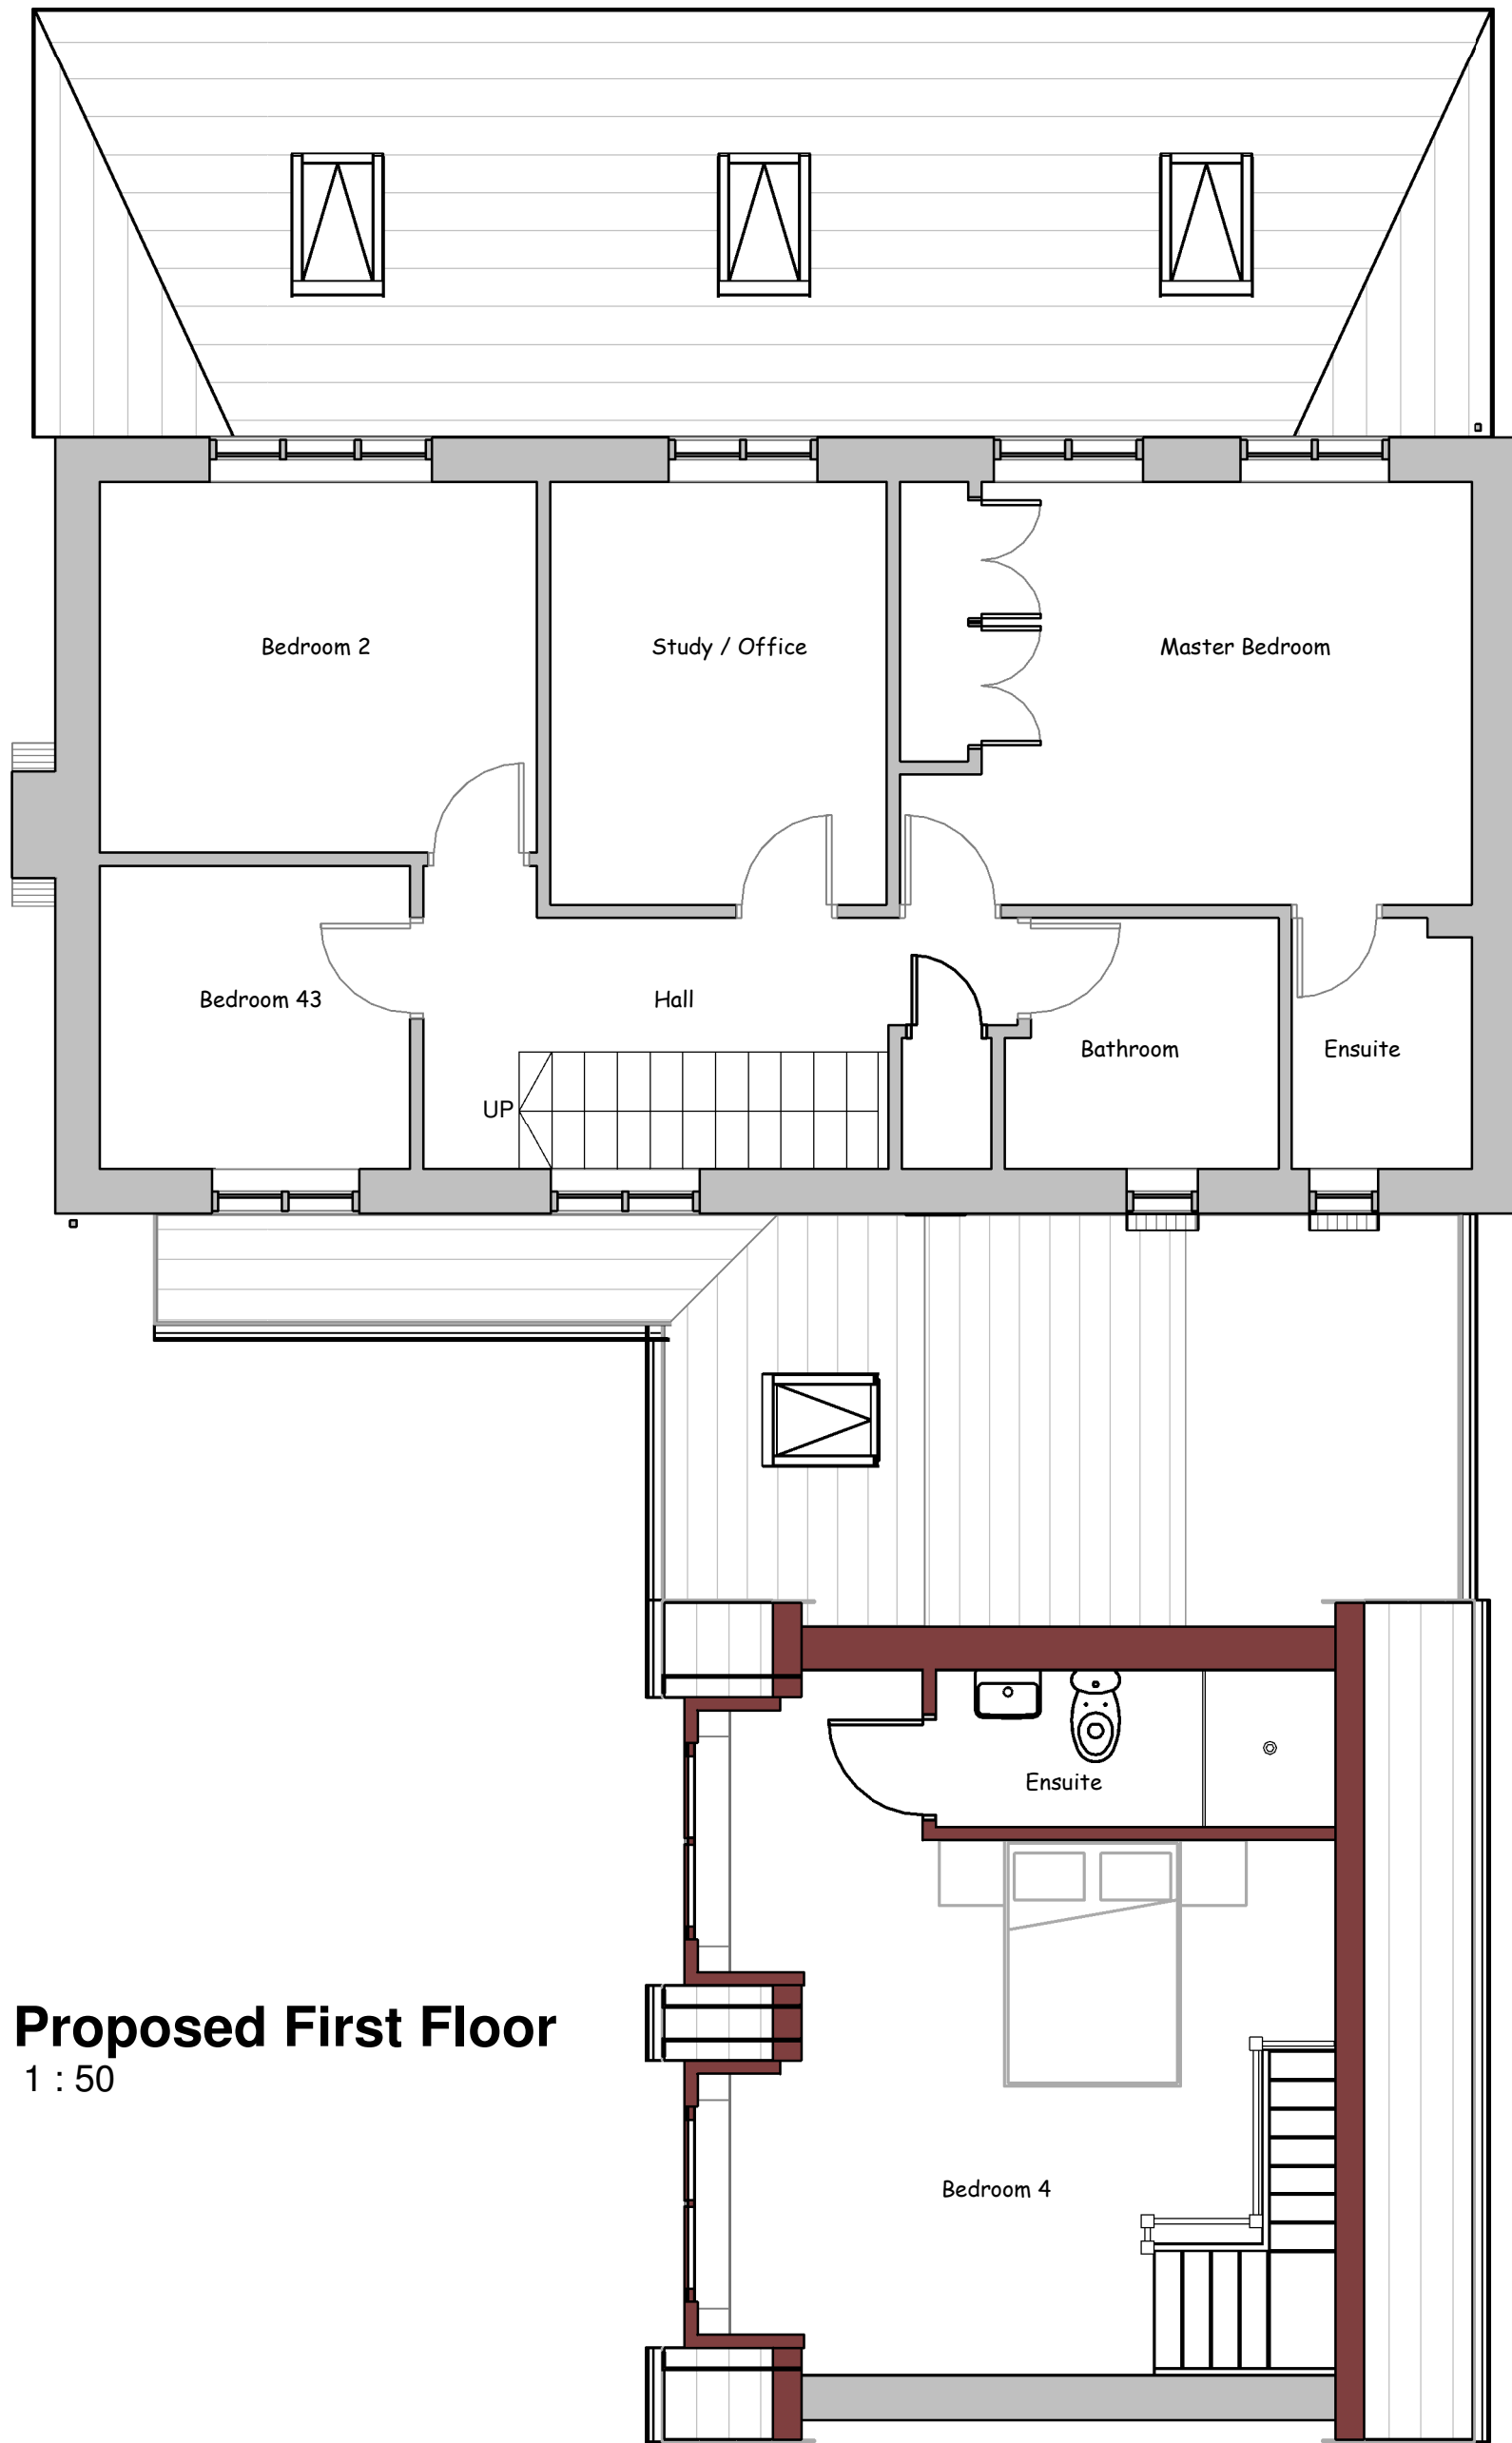

Proposed First Floor
1 : 50

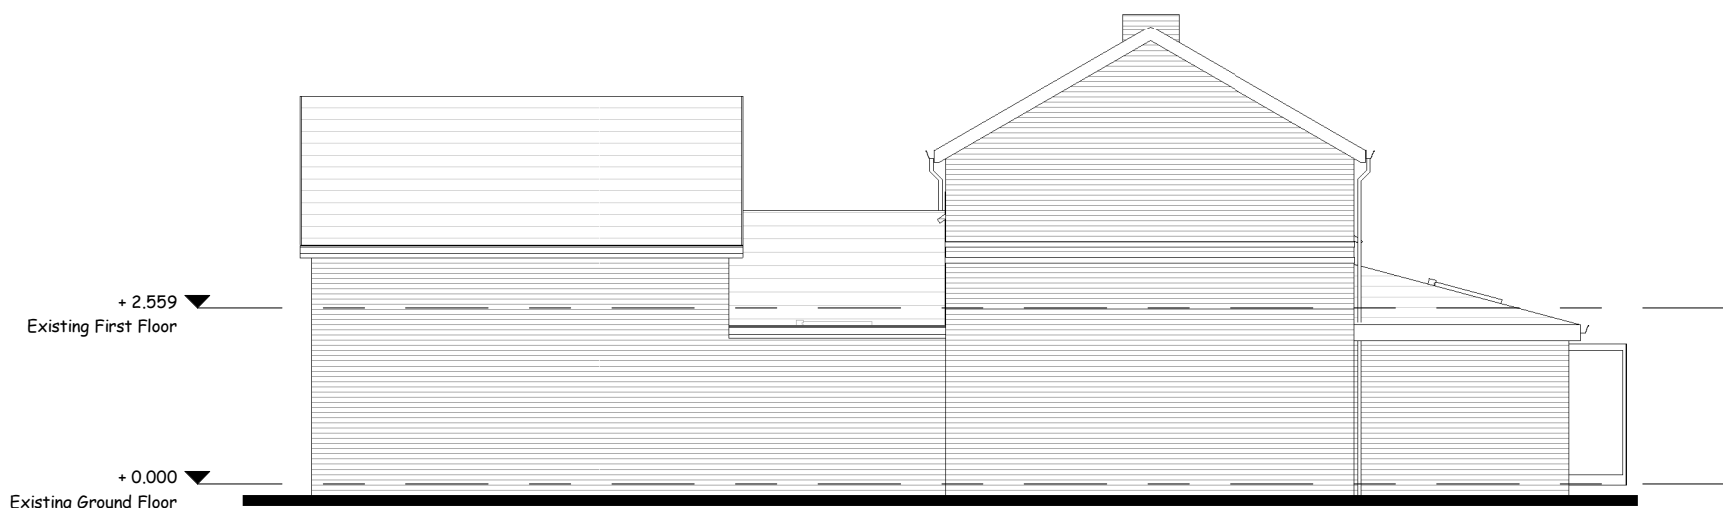

Proposed Side Elevation 1
1 : 100



Proposed Side Elevation 2
1 : 100



Proposed Rear Elevation
1 : 100



Proposed Front Elevation
1 : 100

NOTES:
THIS DRAWING IS COPYRIGHT.
DO NOT SCALE FROM THIS DRAWING.
WORK TO FIGURES DIMENSIONS ONLY.
CHECK ALL DIMENSIONS ON SITE.
ANY DISCREPANCIES TO BE NOTIFIED TO THE ARCHITECT.

NOTES:
DRAWINGS HAVE BEEN PRODUCED FOR PLANNING AND BUILDING REGULATIONS PURPOSES ONLY. THE CONSTRUCTION (DESIGN AND MANAGEMENT) REGULATIONS 2015 (CDM) IS THE RESPONSIBILITY OF THE CLIENT/ CONTRACTOR UNLESS OTHERWISE AGREED IN WRITING.

P10	02/08/22	Amended to client comments	EK
ISSUE NO	ISSUE DATE	NOTES	ISSUE BY



THE STABLES, THE ESTATES OFFICE,
25-26 GOLD TOPS,
NEWPORT, NP19 8DT
PHONE: 01633 744144
EMAIL: ADMIN@RA-ARCHITECTS.CO.UK

RICHARD ANDREWS ARCHITECTS LTD.
REGISTERED IN ENGLAND & WALES NO.8274171
REGISTERED OFFICE: COMPANIES HOUSE, CROWN WAY, CARDIFF, CF14 3UZ
WWW.RA-ARCHITECTS.CO.UK

CLIENT NAME Mr. G Bennett

PROJECT ADDRESS 5 The Avenue
Neath
SA11 2FD

JOB TITLE 5 The Avenue, Neath

DRG TITLE Proposed Plans and Elevations

DRG NO R623-03-A1

SCALE AS indicated
DATE 06/21/21
DRAWN MB
CHK RA