


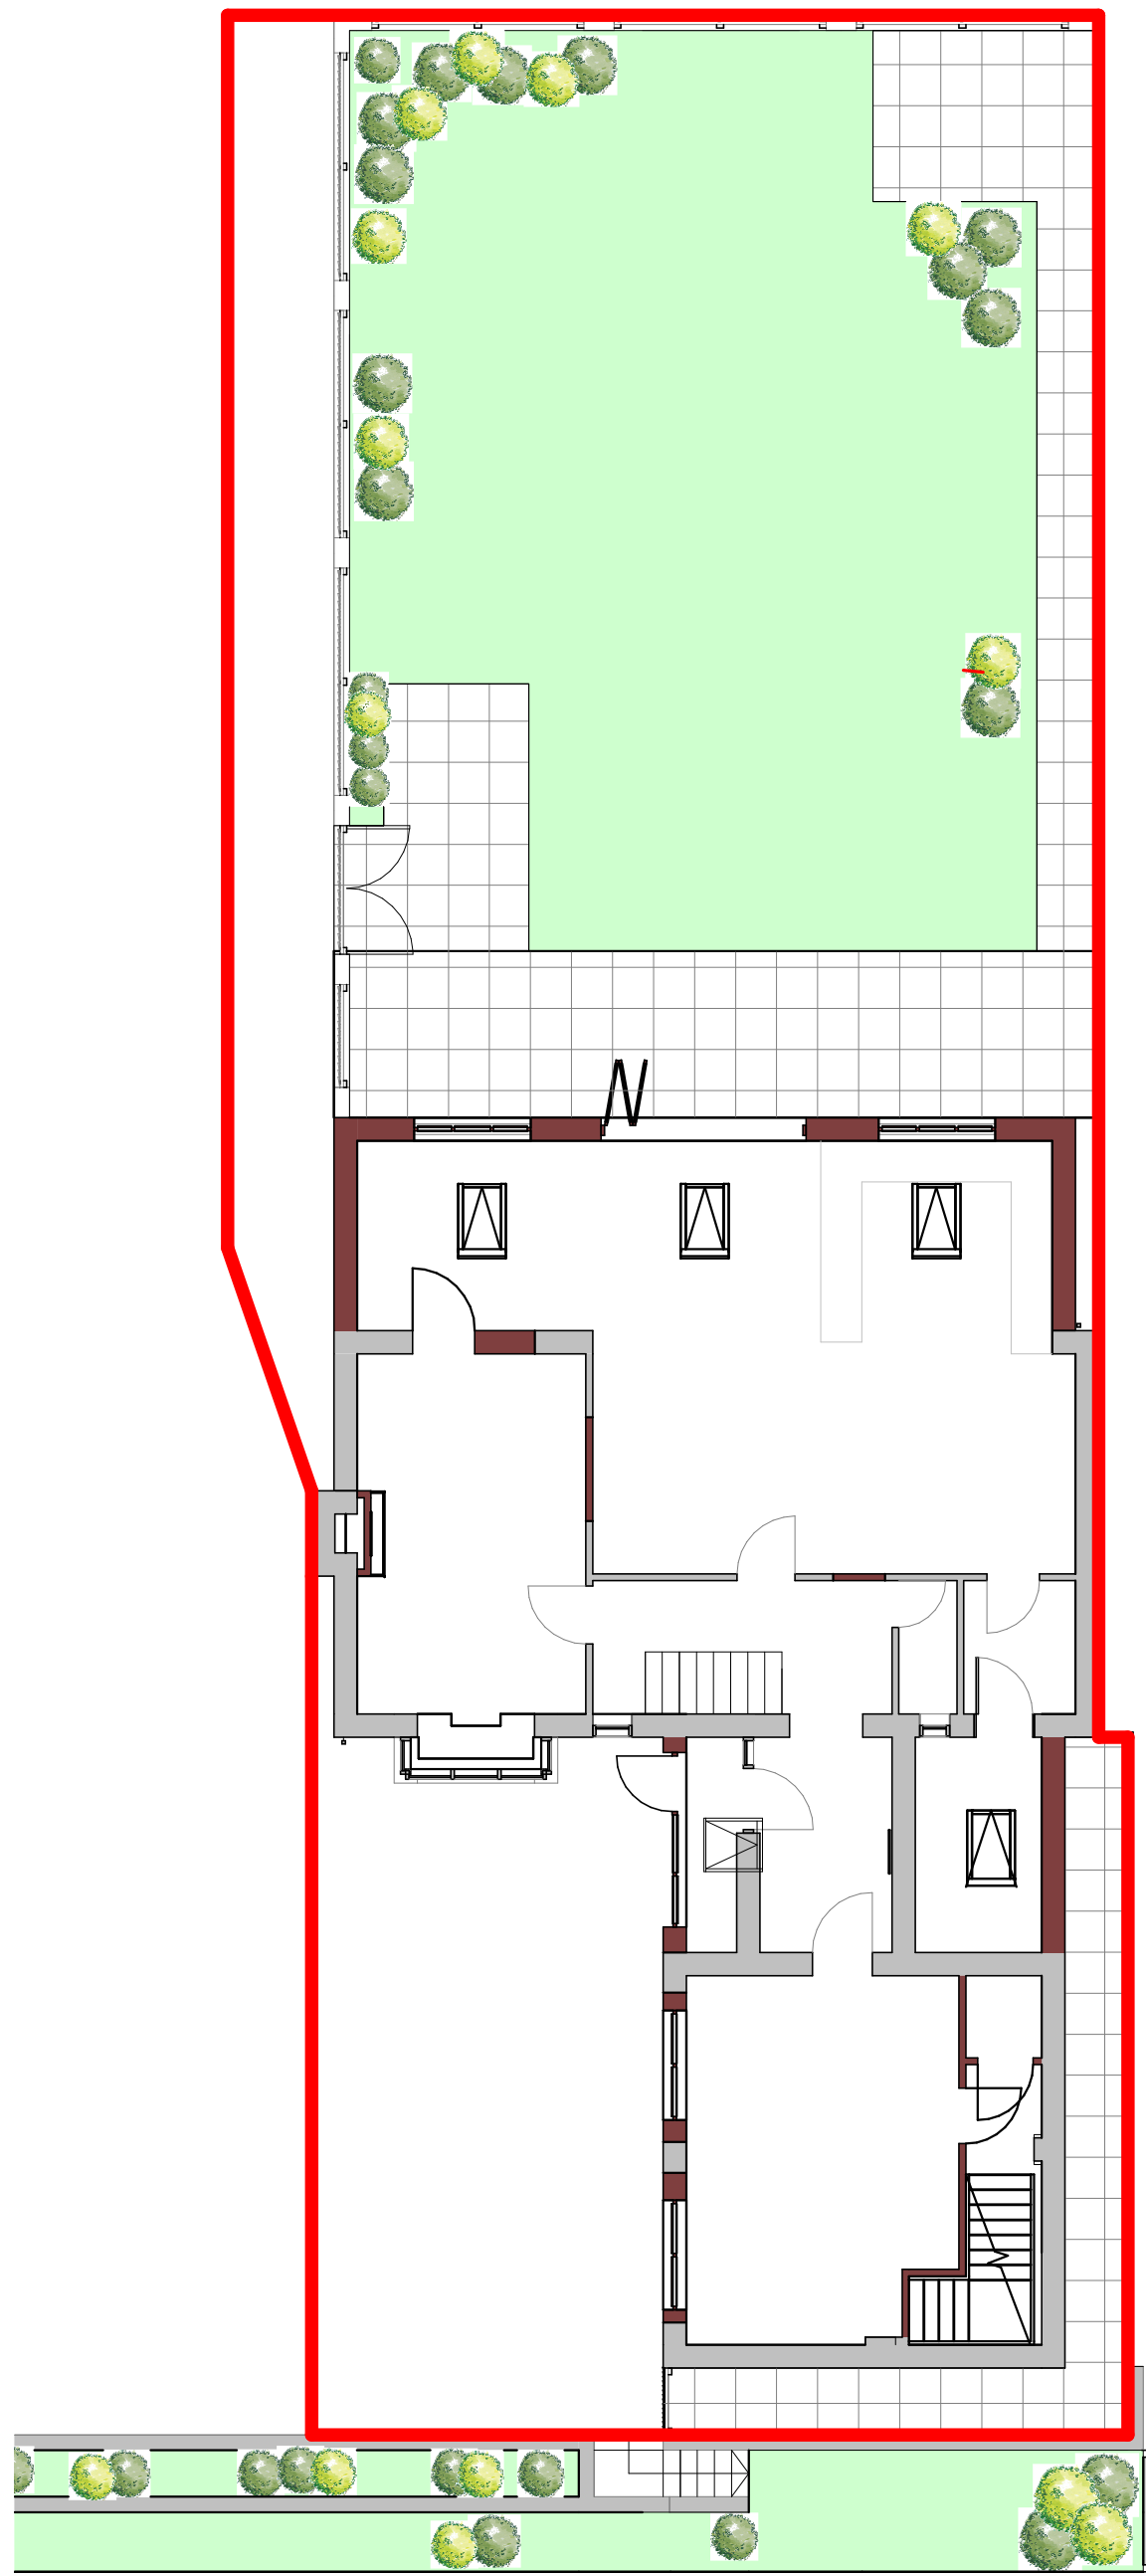

Proposed Site Plan
1 : 100



Location Plan
1 : 1250

NOTES:
THIS DRAWING IS COPYRIGHT.
DO NOT SCALE FROM THIS DRAWING.
WORK TO FIGURES DIMENSIONS ONLY.
CHECK ALL DIMENSIONS ON SITE.
ANY DISCREPANCIES TO BE NOTIFIED TO
THE ARCHITECT.

NOTES:
DRAWINGS HAVE BEEN PRODUCED FOR
PLANNING AND BUILDING REGULATIONS
PURPOSES ONLY. THE CONSTRUCTION
(DESIGN AND MANAGEMENT) REGULATIONS
2015 (CDM) IS THE RESPONSIBILITY OF THE
CLIENT/ CONTRACTOR UNLESS OTHERWISE
AGREED IN WRITING.

P02	02/08/22	Amended to client comments	EK
ISSUE	ISSUE	NOTES	ISSUE
NO	DATE		BY



THE STABLES, THE ESTATES OFFICE,
25-26 GOLD TOPS,
NEWPORT, NP19 8DT
PHONE: 01633 744144
EMAIL: ADMIN@RA-ARCHITECTS.CO.UK

RICHARD ANDREWS ARCHITECTS LTD.
REGISTERED IN ENGLAND & WALES NO.8274171
REGISTERED OFFICE: COMPANIES HOUSE, CROWN WAY, CARDIFF, CF14 3UZ
WWW.RA-ARCHITECTS.CO.UK

CLIENT
NAME Mr. G Bennett

PROJECT
ADDRESS 5 The Avenue
Neath
SA11 2FD

JOB
TITLE 5 The Avenue, Neath

DRG
TITLE Proposed Site Plan and Location
Plan

DRG NO
R623-05-A1

SCALE	DATE	DRAWN	CHK
AS	10/05/21	MB	RA
indicated			