


This drawing is copyright of Hatcher Prichard Architects. It must not be reproduced or disclosed to third parties without prior permission. Use of this drawing is for information only. Other scales than 1:250 are for reference only. Dimensions are given in metres. All dimensions are to the centre of the wall unless otherwise stated. The drawing is to be used in conjunction with all other drawings and specifications. Any discrepancy shall be referred to the architect. The drawing is to be used in conjunction with all other drawings and specifications. Any discrepancy shall be referred to the architect.

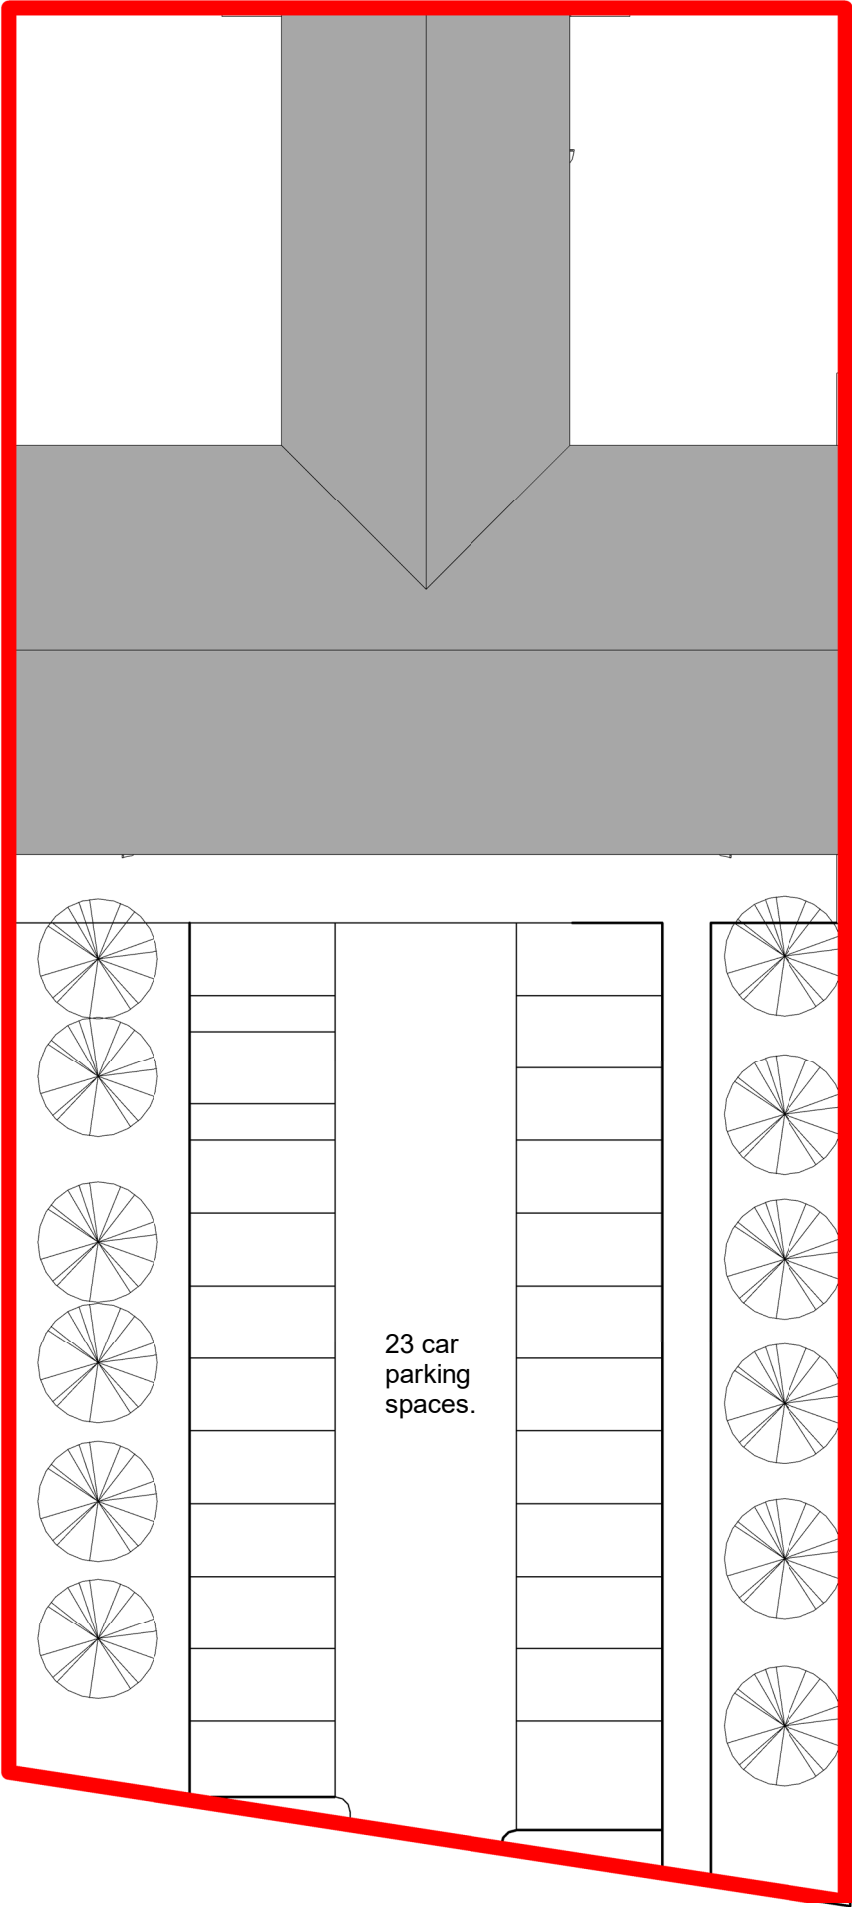


Commercial Street

1

Existing Site Plan

1 : 250

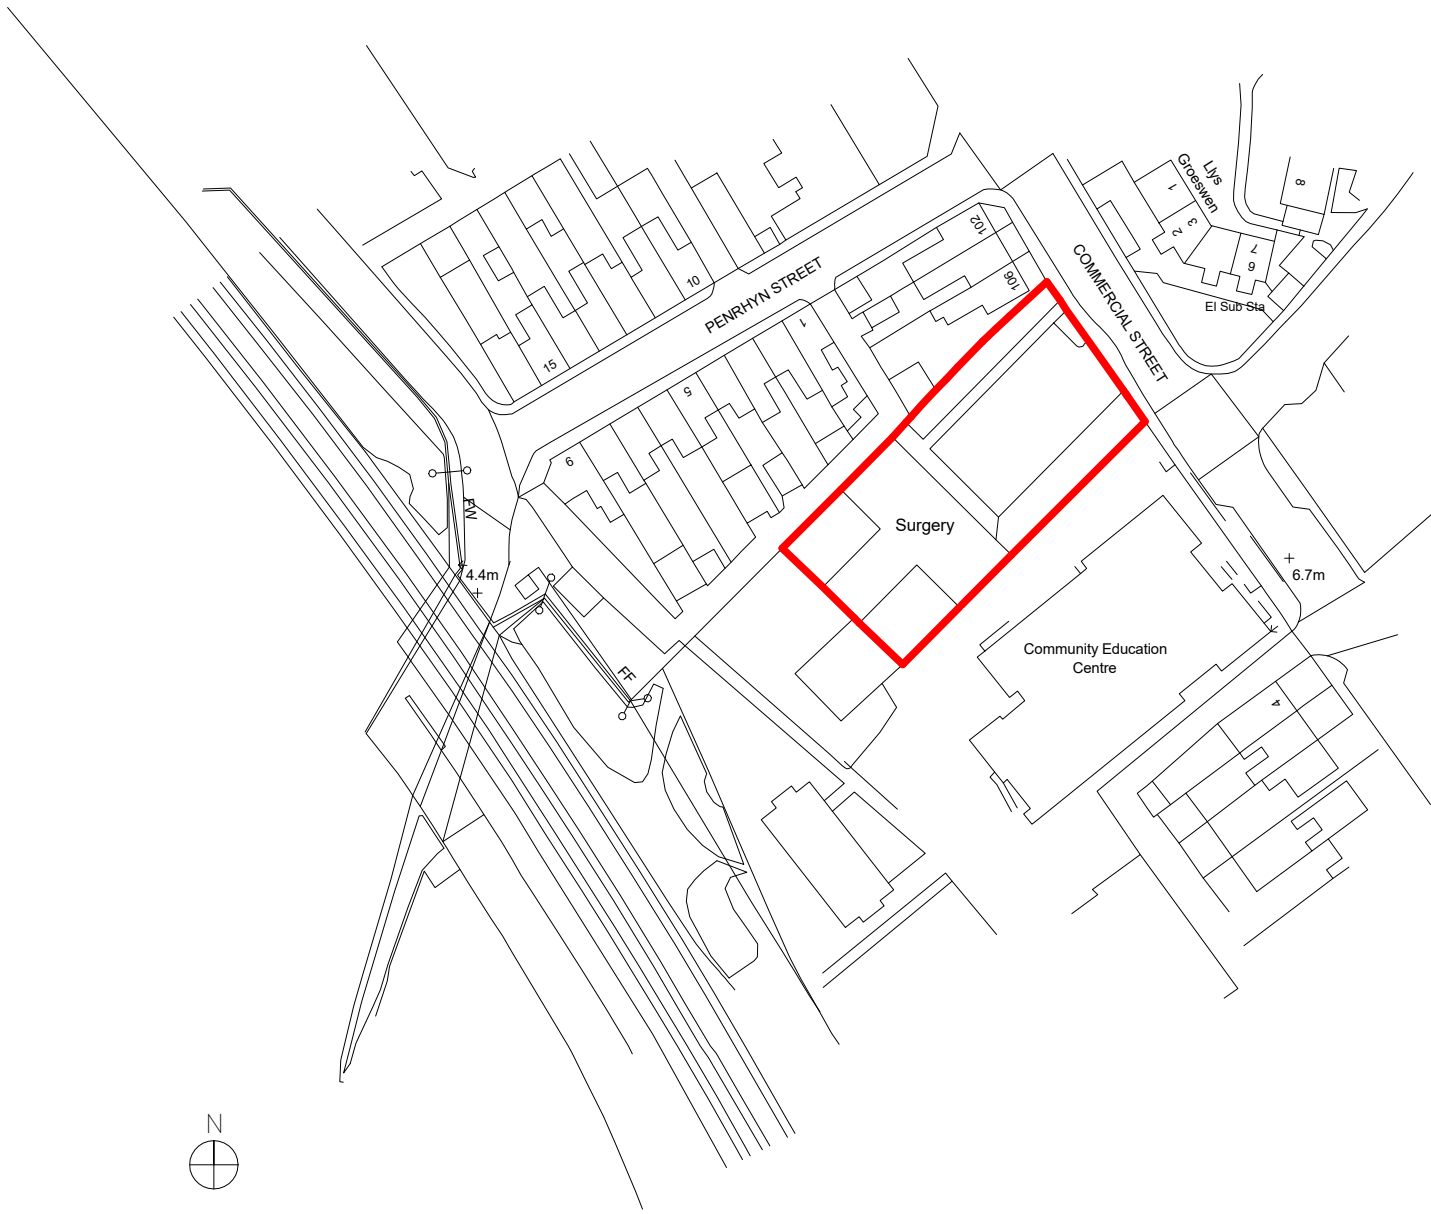

2

Site Location Plan

1 : 1250

Rev	Date	Description	Dr	Ch
-----	------	-------------	----	----

HatcherPrichard
Architects

Address 40 Queen Square, Bristol BS1 4QP
18 St Andrews Crescent, Cardiff CF10 3DD
Telephone 07920 037889, 07920 057880
Website hatcherprichard.co.uk
RIBA Chartered Practice Number 7740697

Client ABMU
Project Mount Surgery

Project No 1950
Drawing Existing Site Plan

Issue Status Planning
A3 As indicated
Drawing No HPA-001

Rev A