





Reproduced from an Ordnance Survey map with the permission of the
Controller of Her Majesty's Stationary Office.
©Crown Copyright. All rights reserved.

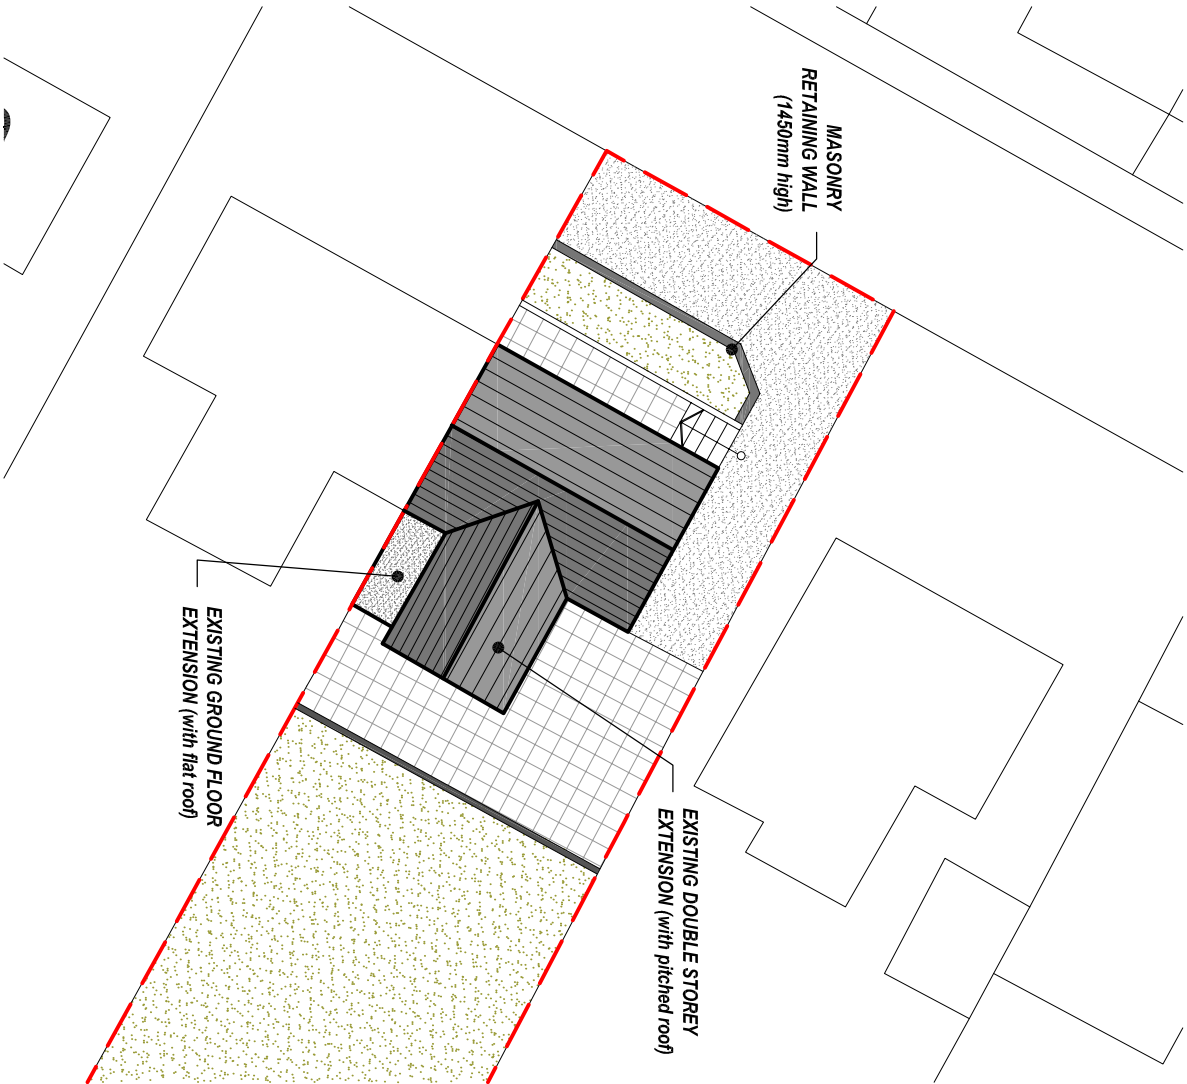

EXISTING BLOCK PLAN
Scale 1:250



Reproduced from an Ordnance Survey map with the permission of the
Controller of Her Majesty's Stationary Office.
©Crown Copyright. All rights reserved.

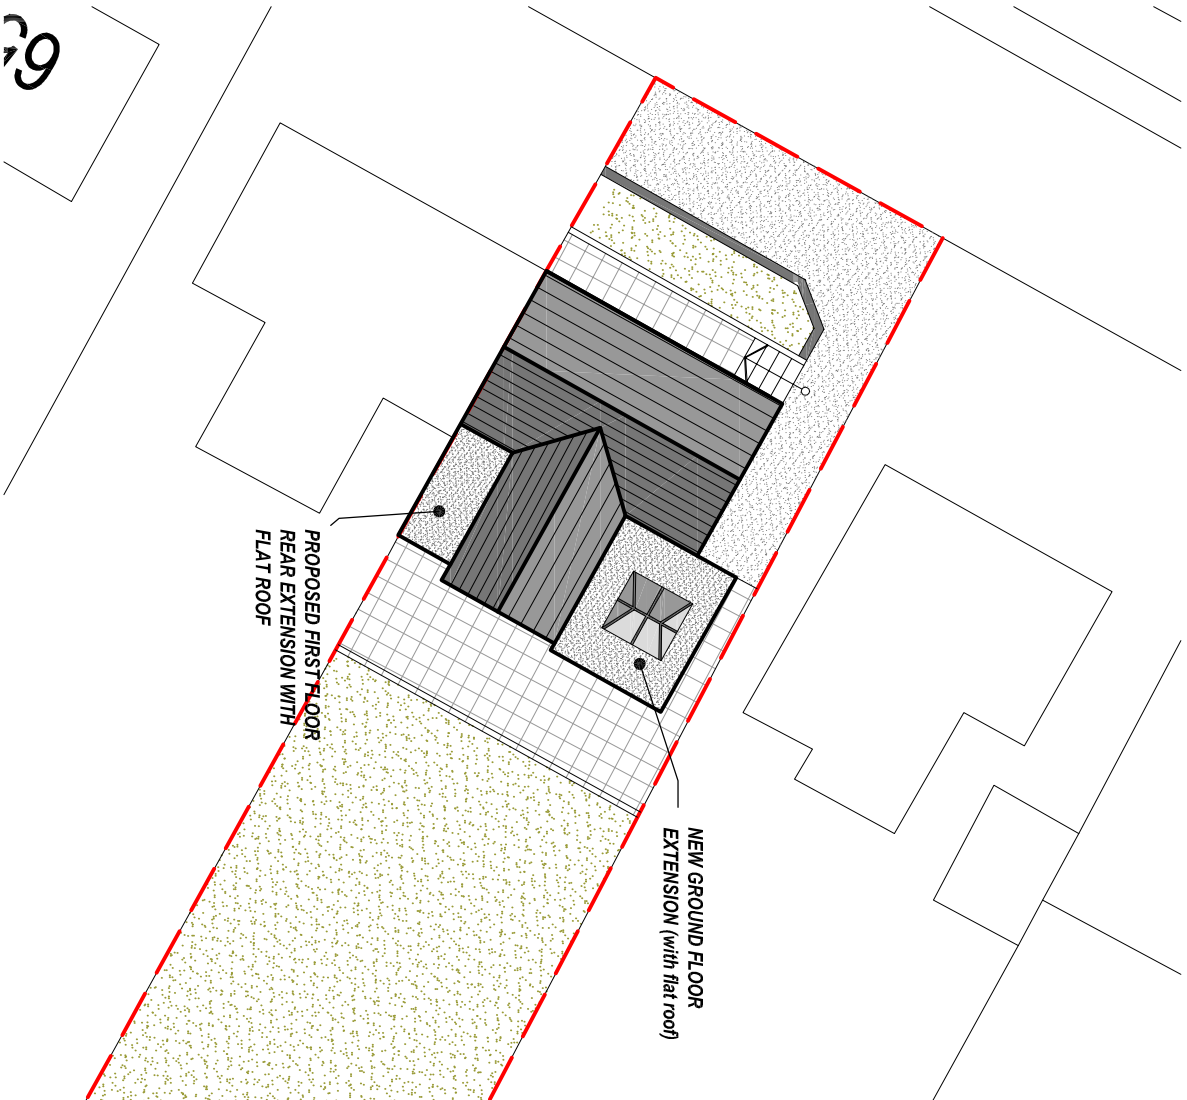

PROPOSED BLOCK PLAN
Scale 1:250

Client:

Dr. Sarah Cole
69 Edwards Street
Alliwen

Project Title:

PROPOSED SINGLE STOREY REAR
EXTENSION & FIRST FLOOR
REAR EXTENSION

General Notes:
1. Do not scale from this drawing. Take figured dimensions only.
2. Dimensions are in millimetres unless otherwise stated.

Drawing Issue:

PLANNING

Drawing Title:

EXISTING & PROPOSED SITE PLANS

Drawing No:	002	Revision:	A
Date:	03-09-2022	Revised:	06-09-2022
Scale(s):	1:250	Paper Size:	A3



Cwm Planning & Design Ltd.
(Civil, Structural & Architectural)