



Superseded

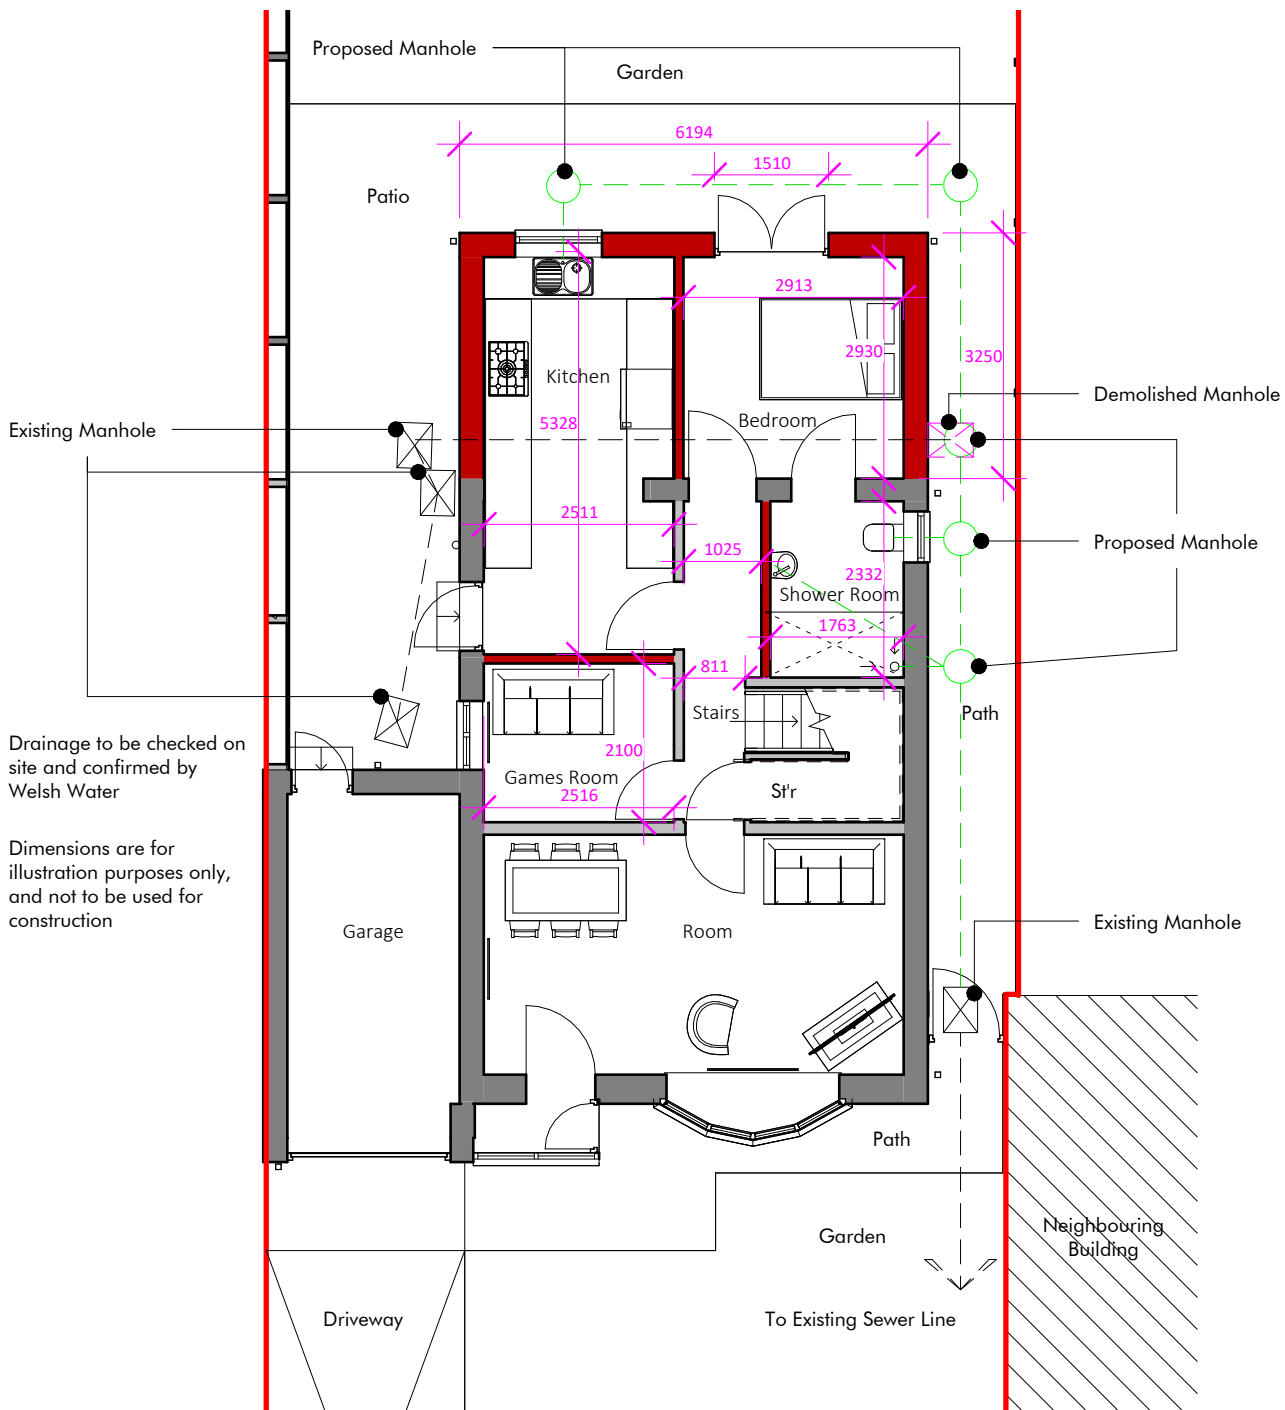

Ground Floor Plan

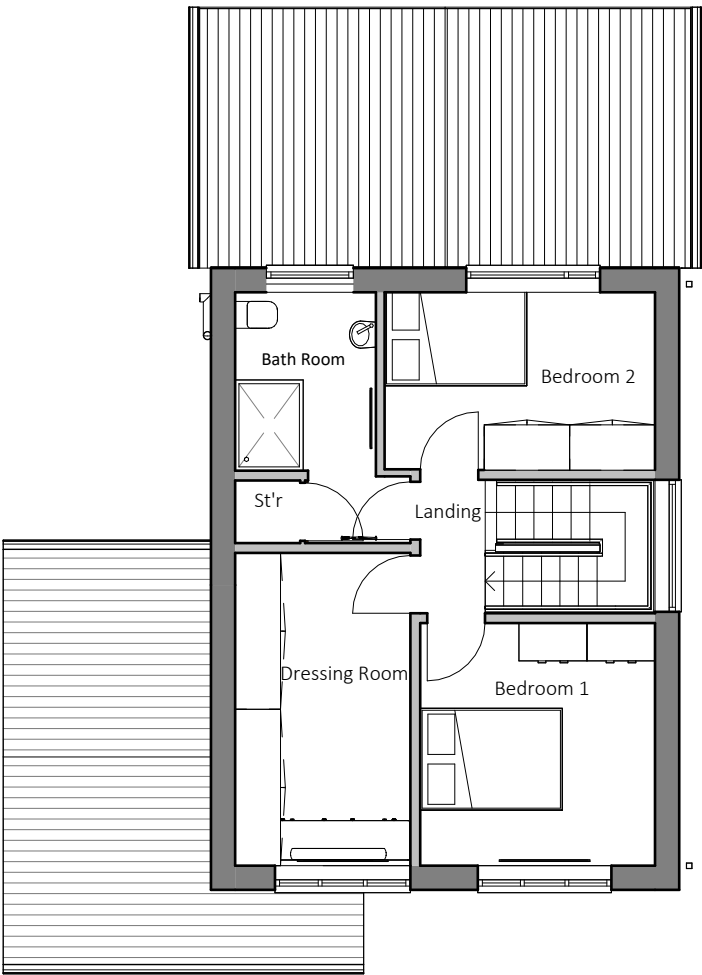

First Floor Plan

darkin
architects

drawing on
experience

www.darkinarchitects.com

CARDIFF 02922 744 005
LLANELLI 01554 778 730
NEATH 01639 505 566

info@darkinarchitects.com

RIBA
Chartered Practice

THIS DRAWING IS THE COPYRIGHT OF DARKIN ARCHITECTS AND MAY NOT BE COPIED, ALTERED OR REPRODUCED IN ANY FORM OR PASSED TO A THIRD PARTY WITHOUT THEIR CONSENT. DIMENSIONS MUST BE CHECKED AND VERIFIED ON SITE AND ANY DISCREPANCIES SHOULD BE REPORTED TO THE ARCHITECT. THIS DRAWING MUST NOT BE SCALED AND SHOULD BE READ IN CONJUNCTION WITH ALL OTHER CONSULTANT'S DRAWINGS. IF IN DOUBT ASK FOR CONFIRMATION.

No.	Description	By	Date
C	Moved internal Kitchen/Games wall to 2100mm in Games Room	BDR	26.08.22
D	Changed Patio Door Size	BDR	13.09.22

CLIENT

Carol Hutchinson

PROJECT

Domestic Extension

PROJECT ADDRESS

30 Ridgewood Gardens, Cimla
Neath, SA11 3QF

DRAWING TITLE

Proposed Floor Plans

DRAWN BY	CHECKED BY	© Copyright
BDR	TOM	Darkin Architects 2022
PROJECT REF	SCALE	PAPER SIZE
RH535	1 : 100	A3
DRAWING	REVISION	DATE
102	D	25/07/22