


# Proposed Drainage Plan

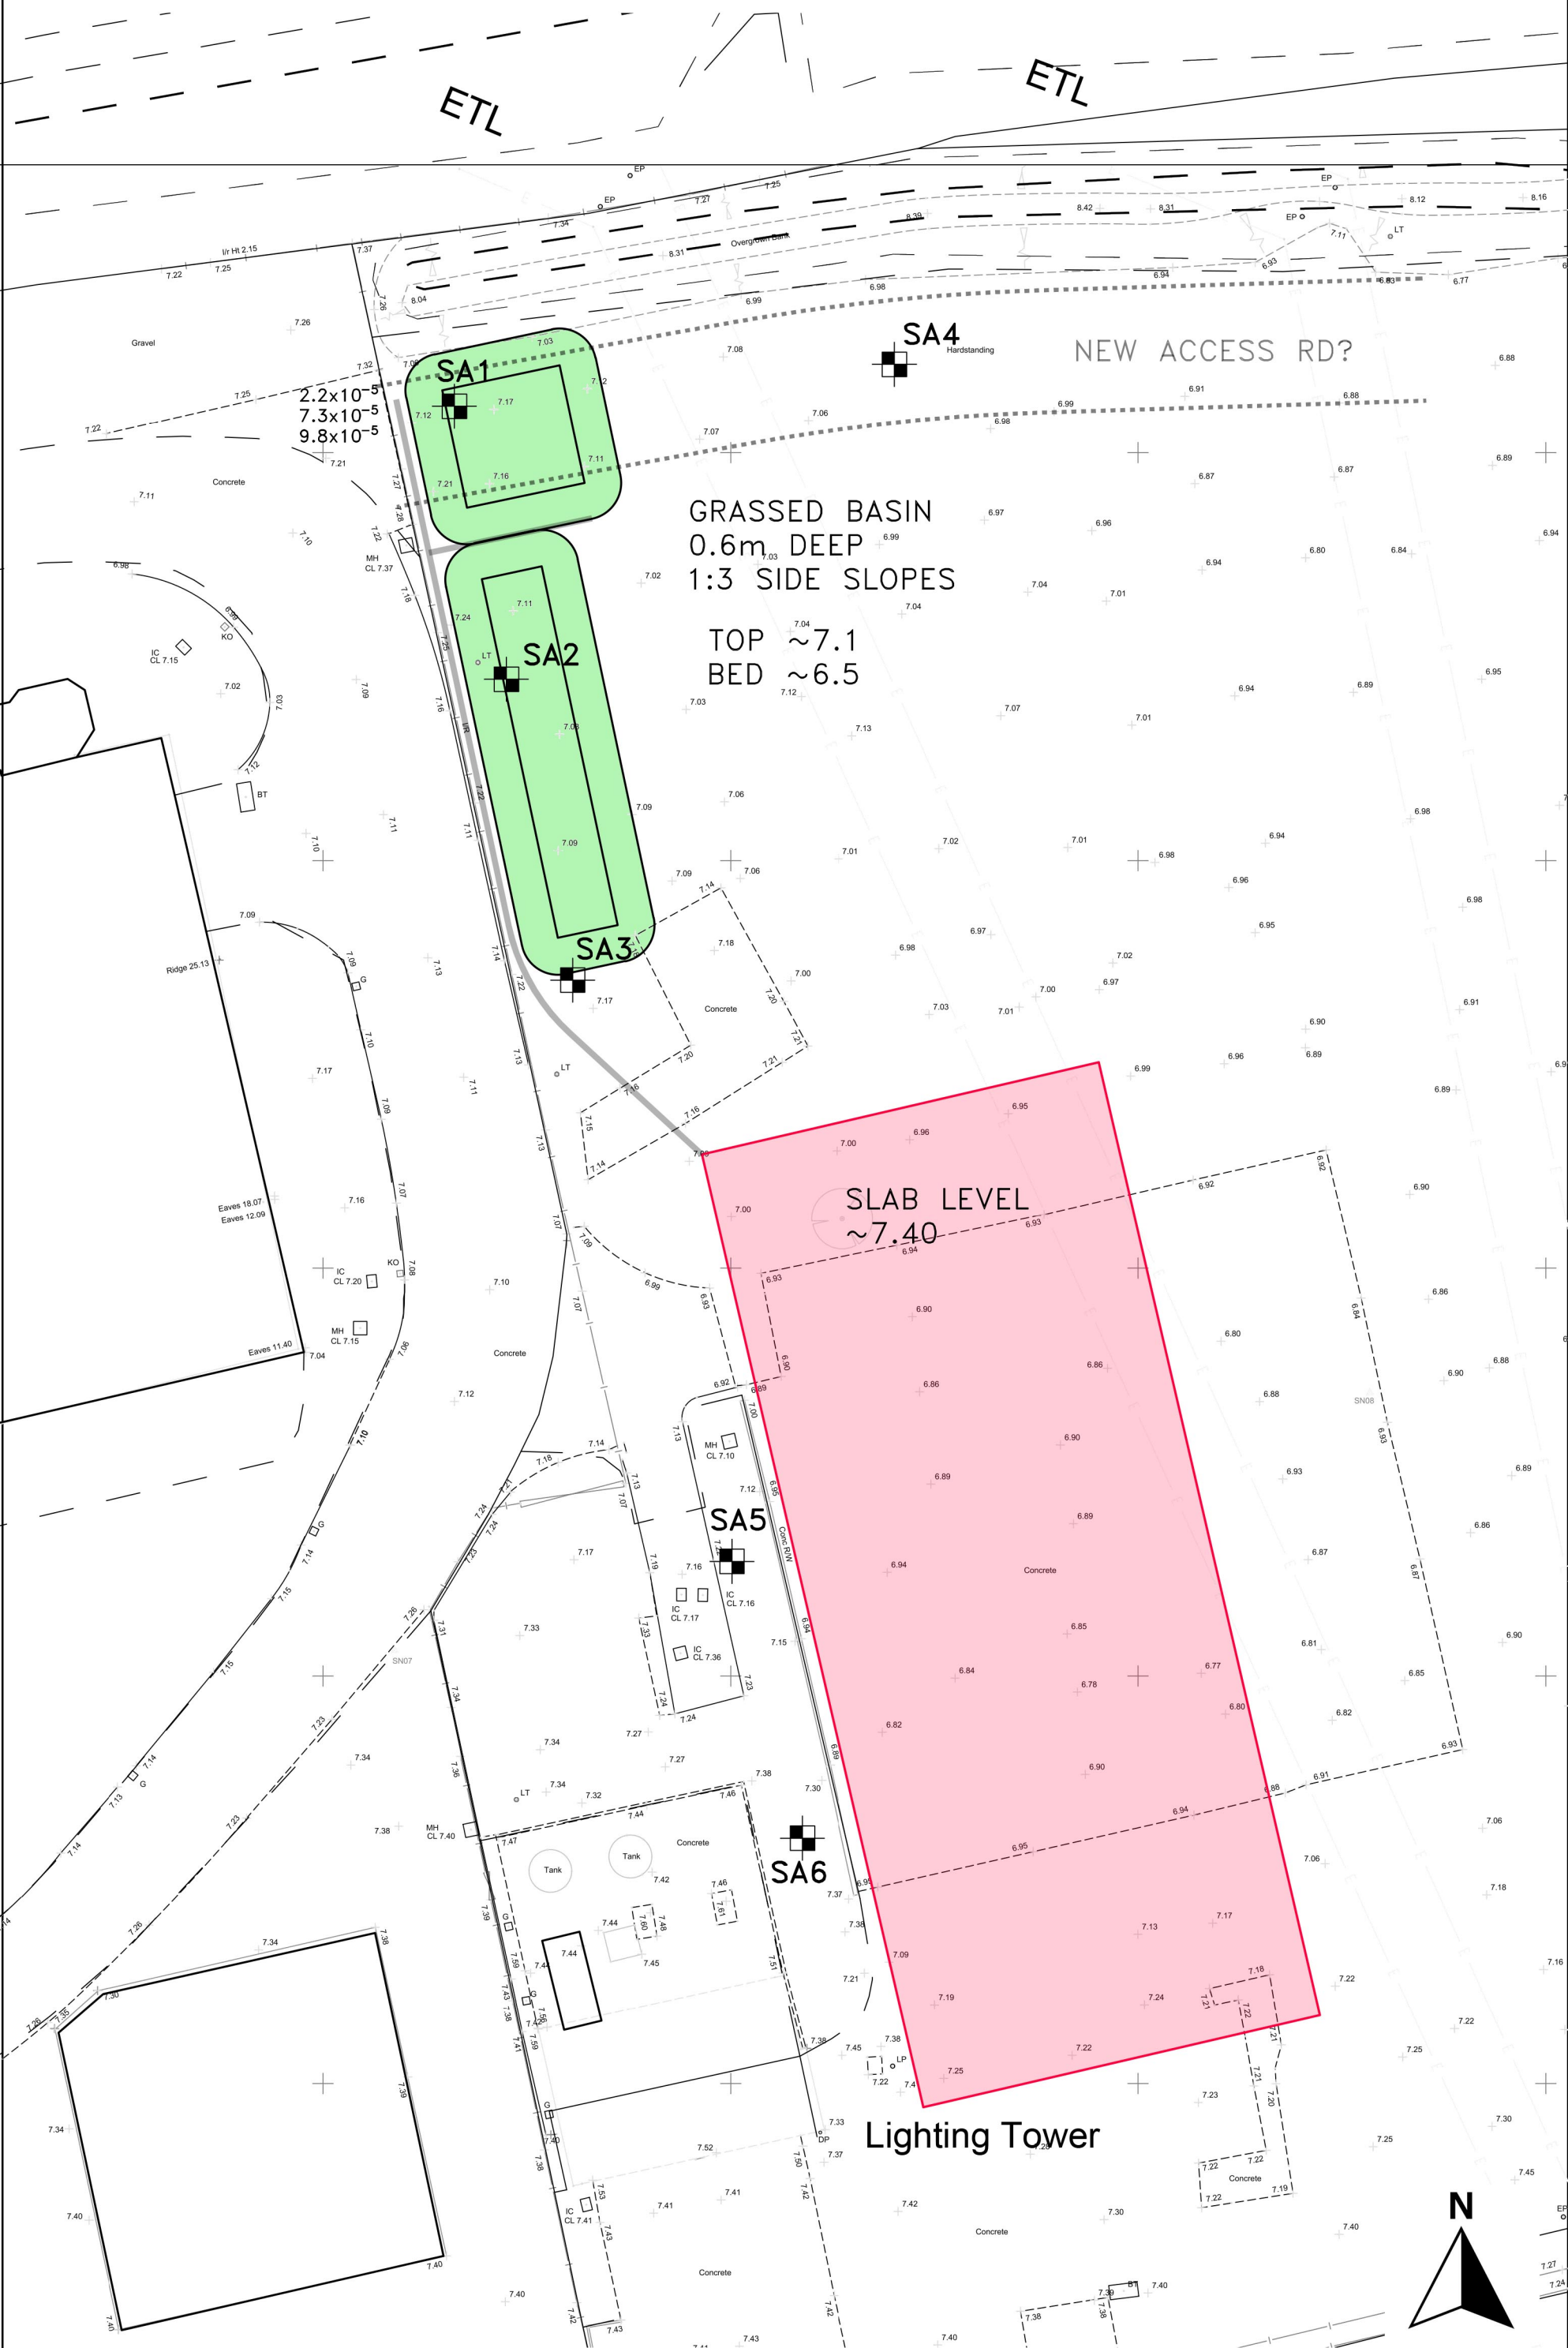

**Scale 1:500**