
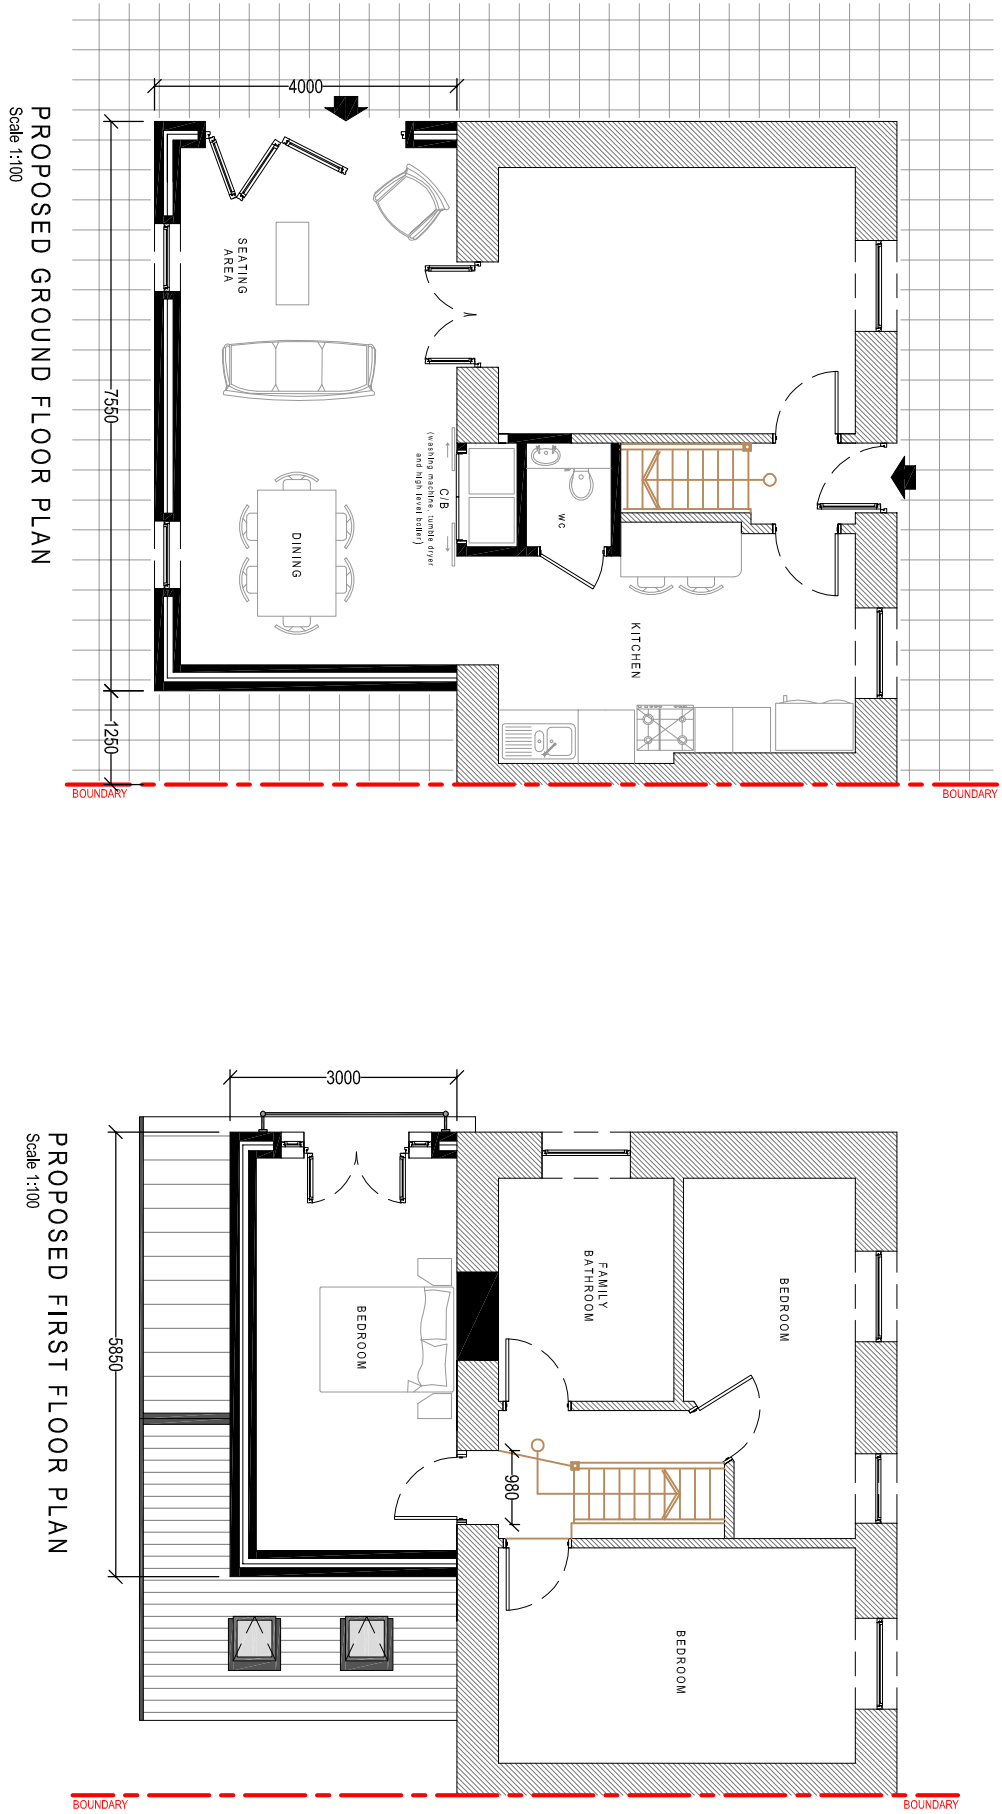


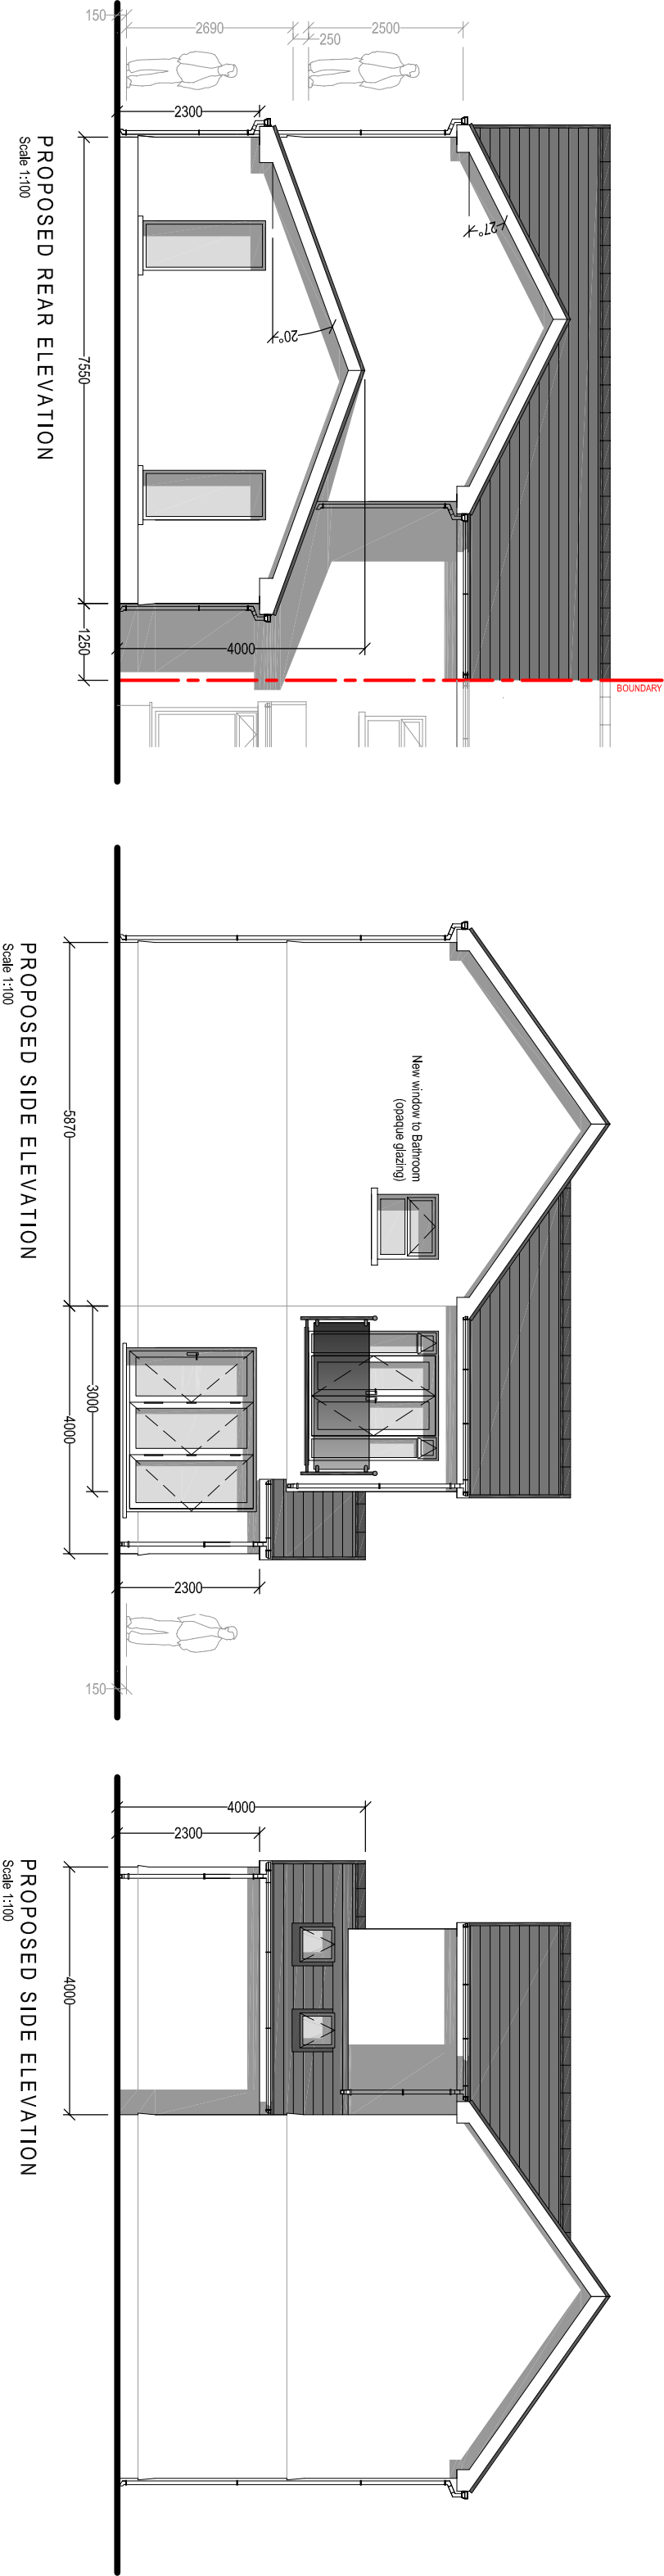

PROPOSED SURFACE MATERIAL FINISHES:

WHITE uPVC rainwater goods and weatherboarding.
WHITE uPVC double glazed windows and doors.
RENDERED MASONRY to all Elevations
TILED PICHED ROOF to both extensions - (Marley Modern or similar)

Client:		Mr. & Mrs. A. Jones 23 Walters Road Cwmllwynell SA9 2PH	
Project Title:		PROPOSED PART DOUBLE STOREY / PART SINGLE STOREY REAR EXTENSIONS	
General Notes:		1. Do not scale from the drawings. Use given dimensions only. 2. Dimensions are in millimetres unless otherwise stated.	
Drawing Issue:		PLANNING	
Drawing Title: PROPOSED ELEVATIONS & FLOOR PLANS			
Drawing No:	004	Revision:	A
Date:	25-01-2022	Revised:	28-05-2022
Scale(s):	1:100	Paper Size:	A2
 Cwm Planning & Design Ltd. (architectural and Draughting Services)			