


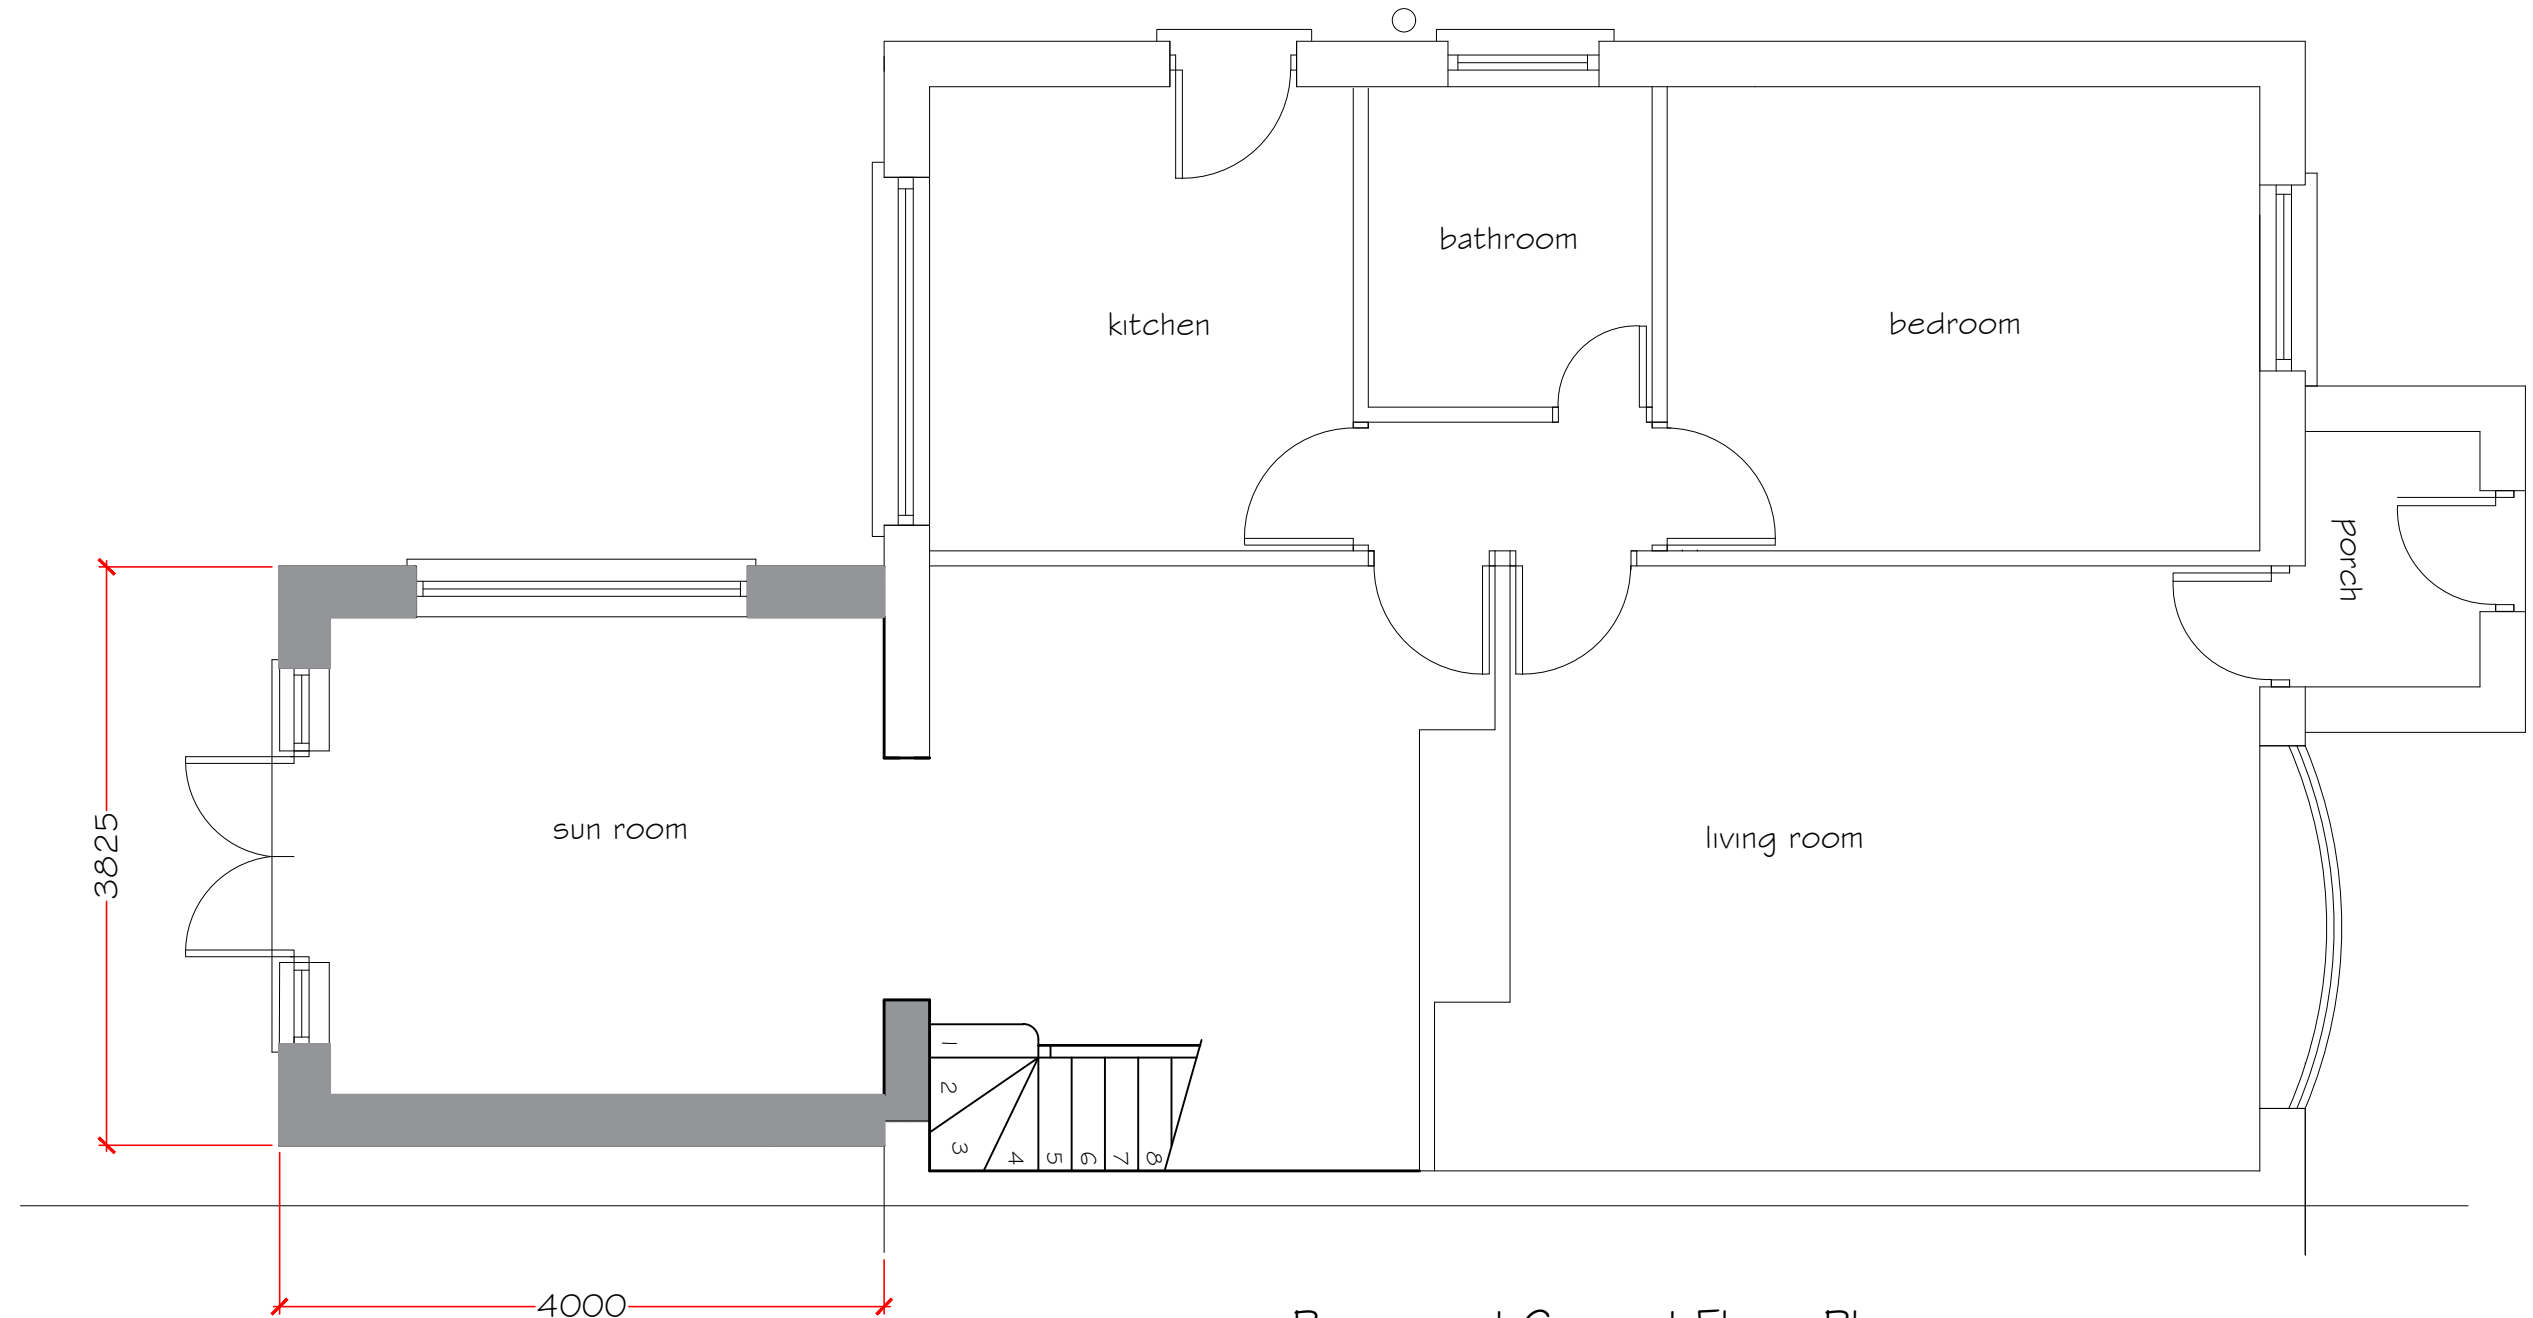

Proposed Ground Floor Plan

project title Proposed rear extension 14 Bramblewood Close Baglan, Port Talbot	
drawing title Proposed floor plan	
drawing No	14 BWC 04
date June 2022	scale 1:50