


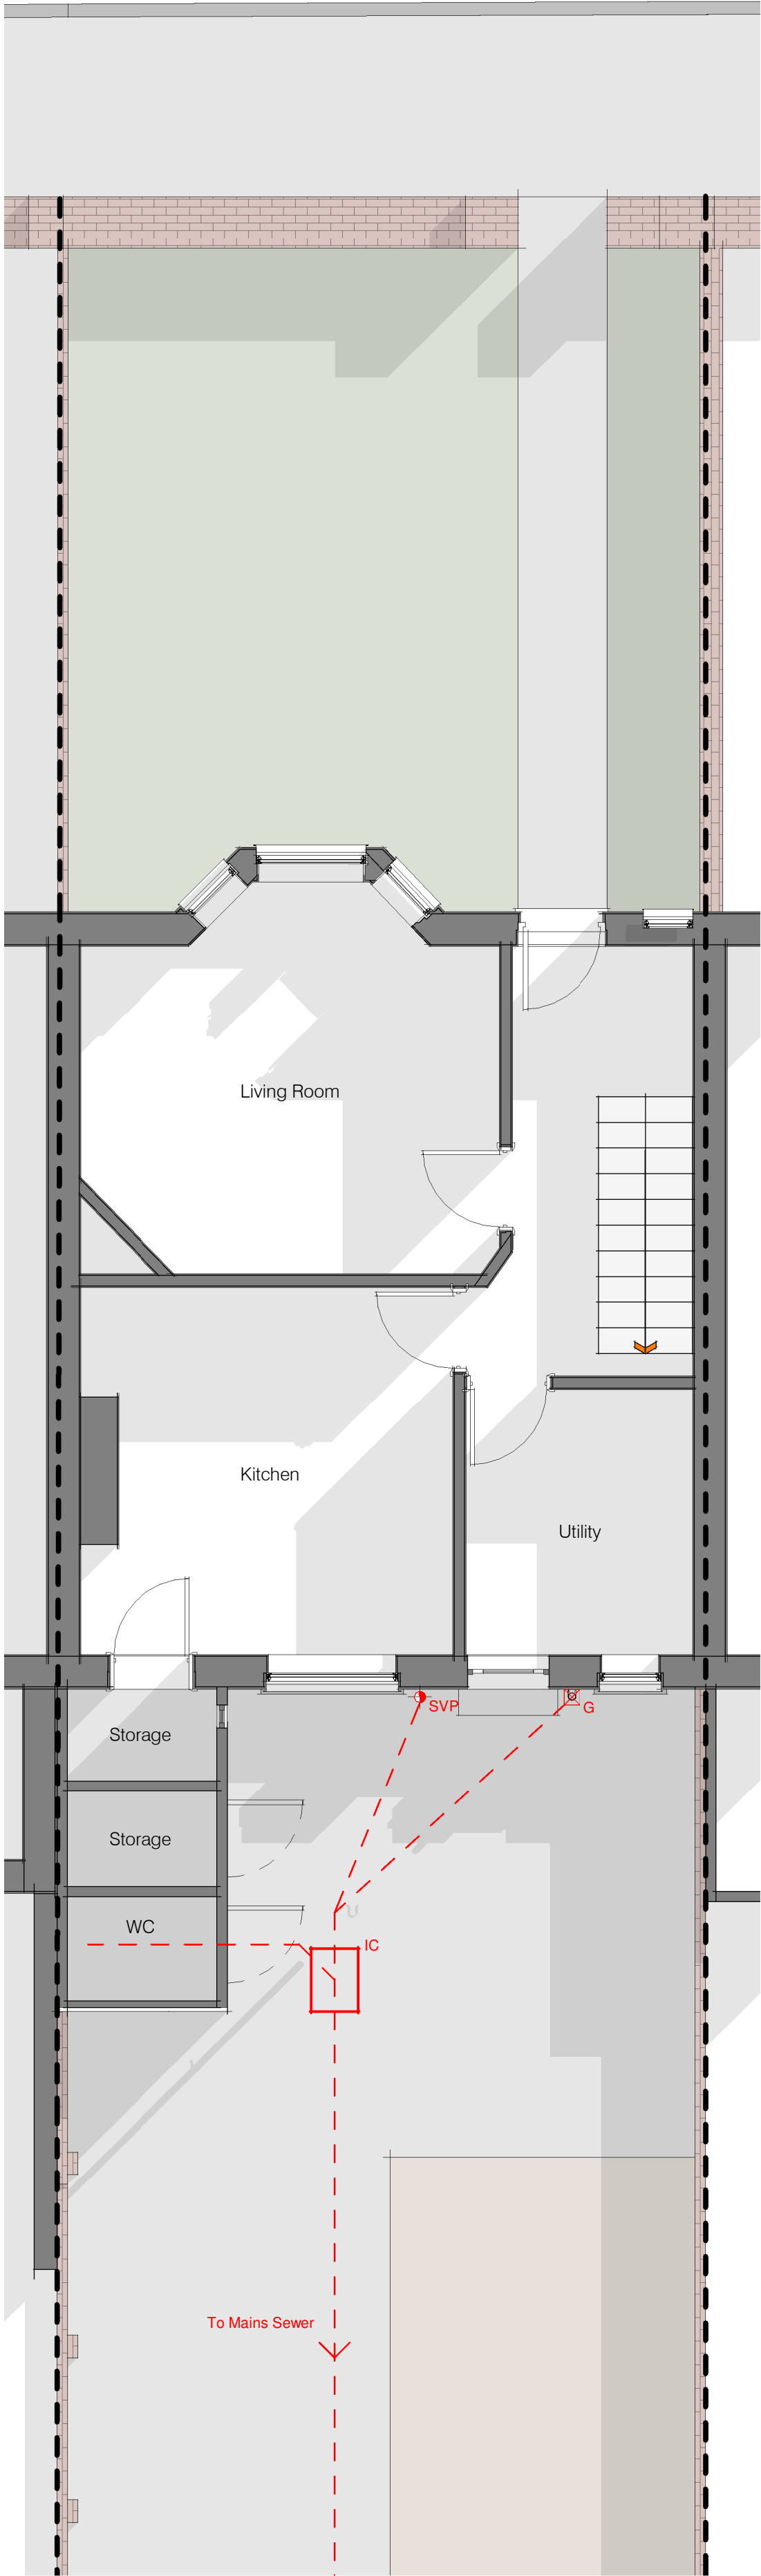


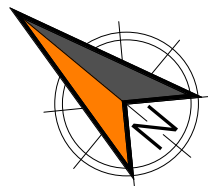

Level 00
1 : 50

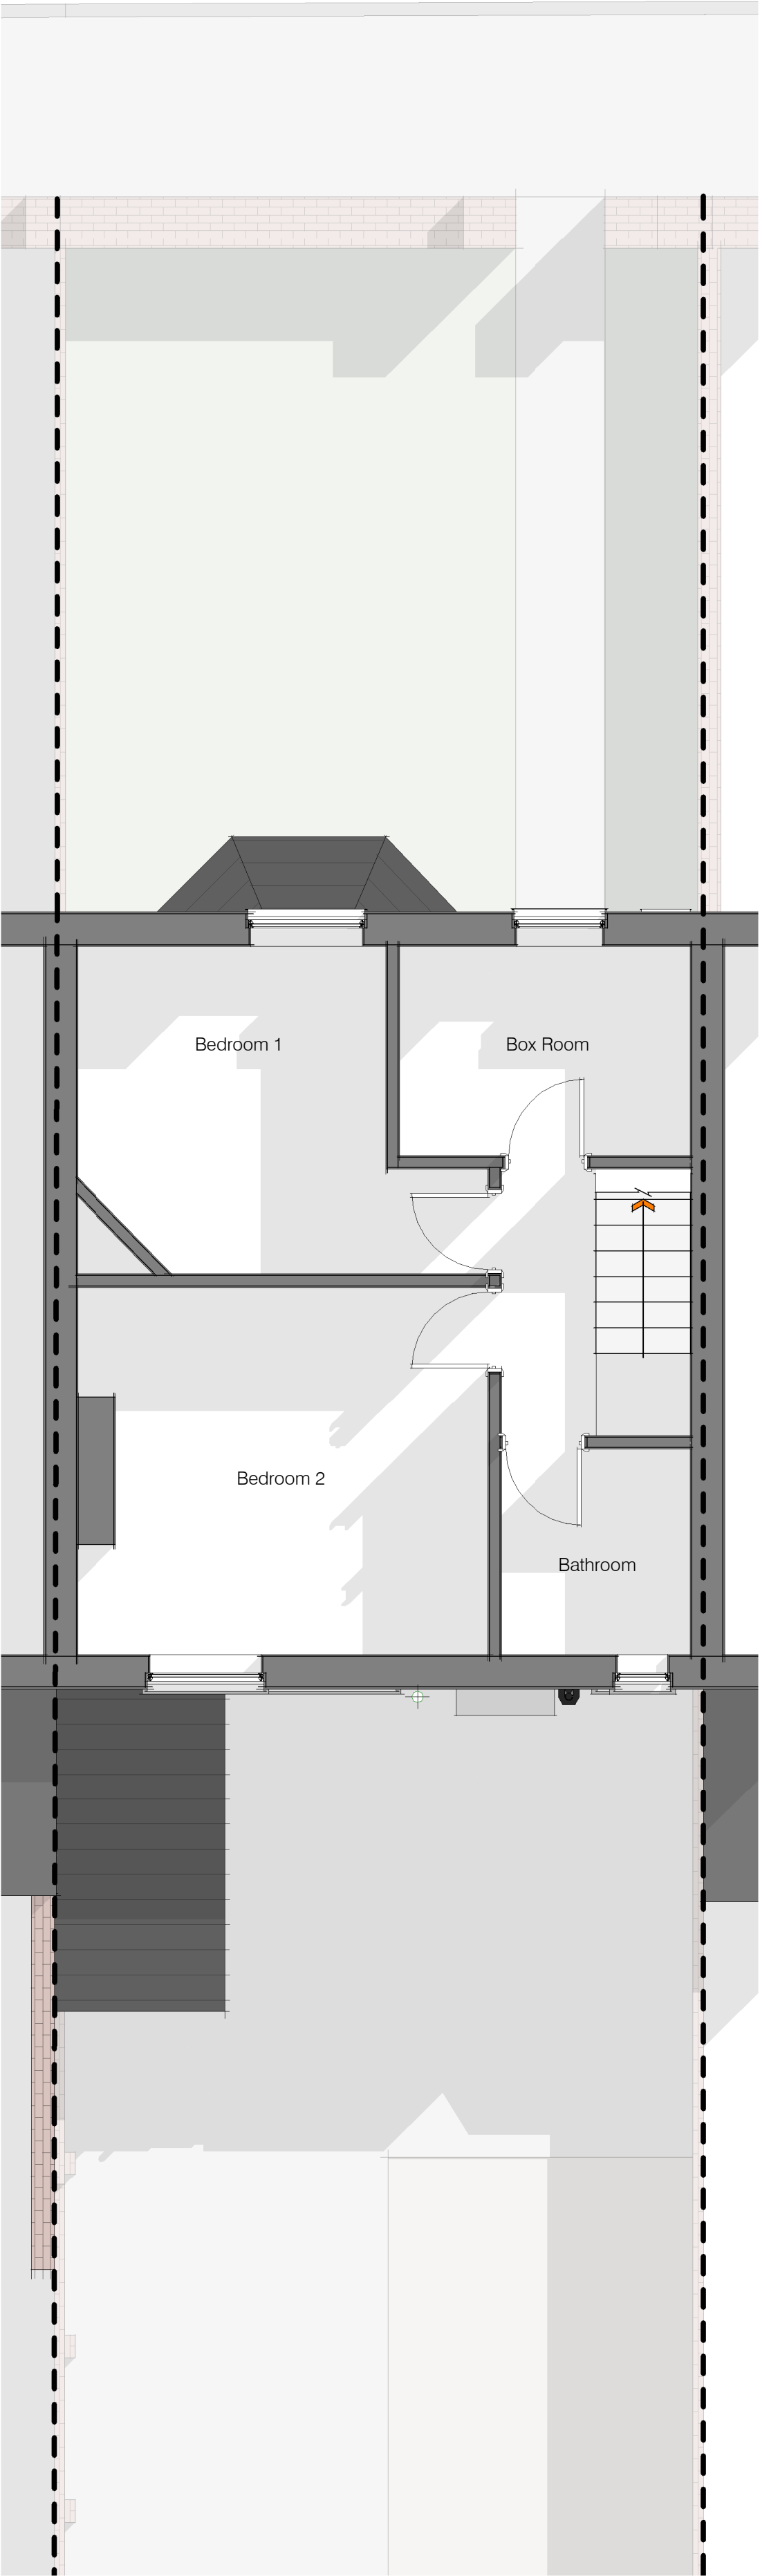

Level 01
1 : 50

 

Revision	Date	Revision Description
P00	09/08/2022	Planning Issue
P01	19/08/2022	Boundary line amendment
P02	07/09/2022	Planning comments incorporated

Copyright © 2022

EVANS ARCHITECTURAL LTD.
Tec Marina, Penarth, Vale of Glamorgan, CF64 1SA
Tel: 02922 217 921 E-mail: info@evansarchitectural.co.uk
The drawings should not be scaled except for the purposes of planning. Figured dimensions only to be used.
All critical dimensions should be checked and verified on site and any discrepancies reported immediately.
This drawing must not be reproduced without prior consent from Evans Architectural Ltd.

Client: Evan Roberts
Project Name/ Address: 36 Margam Road Port Talbot SA13 2BN

Project No: 3169 (05) 002		Rev: P02
Drawing Title: Existing Floor Plans		
Drawing Status: PRELIMINARY		
Drawn: MH	Date: 01/08/2022	Scale: 1 : 50 @A2