



PROPOSED SINGLE STOREY REAR EXTENSION AT 30 WINDSOR VILLAGE PORT TALBOT

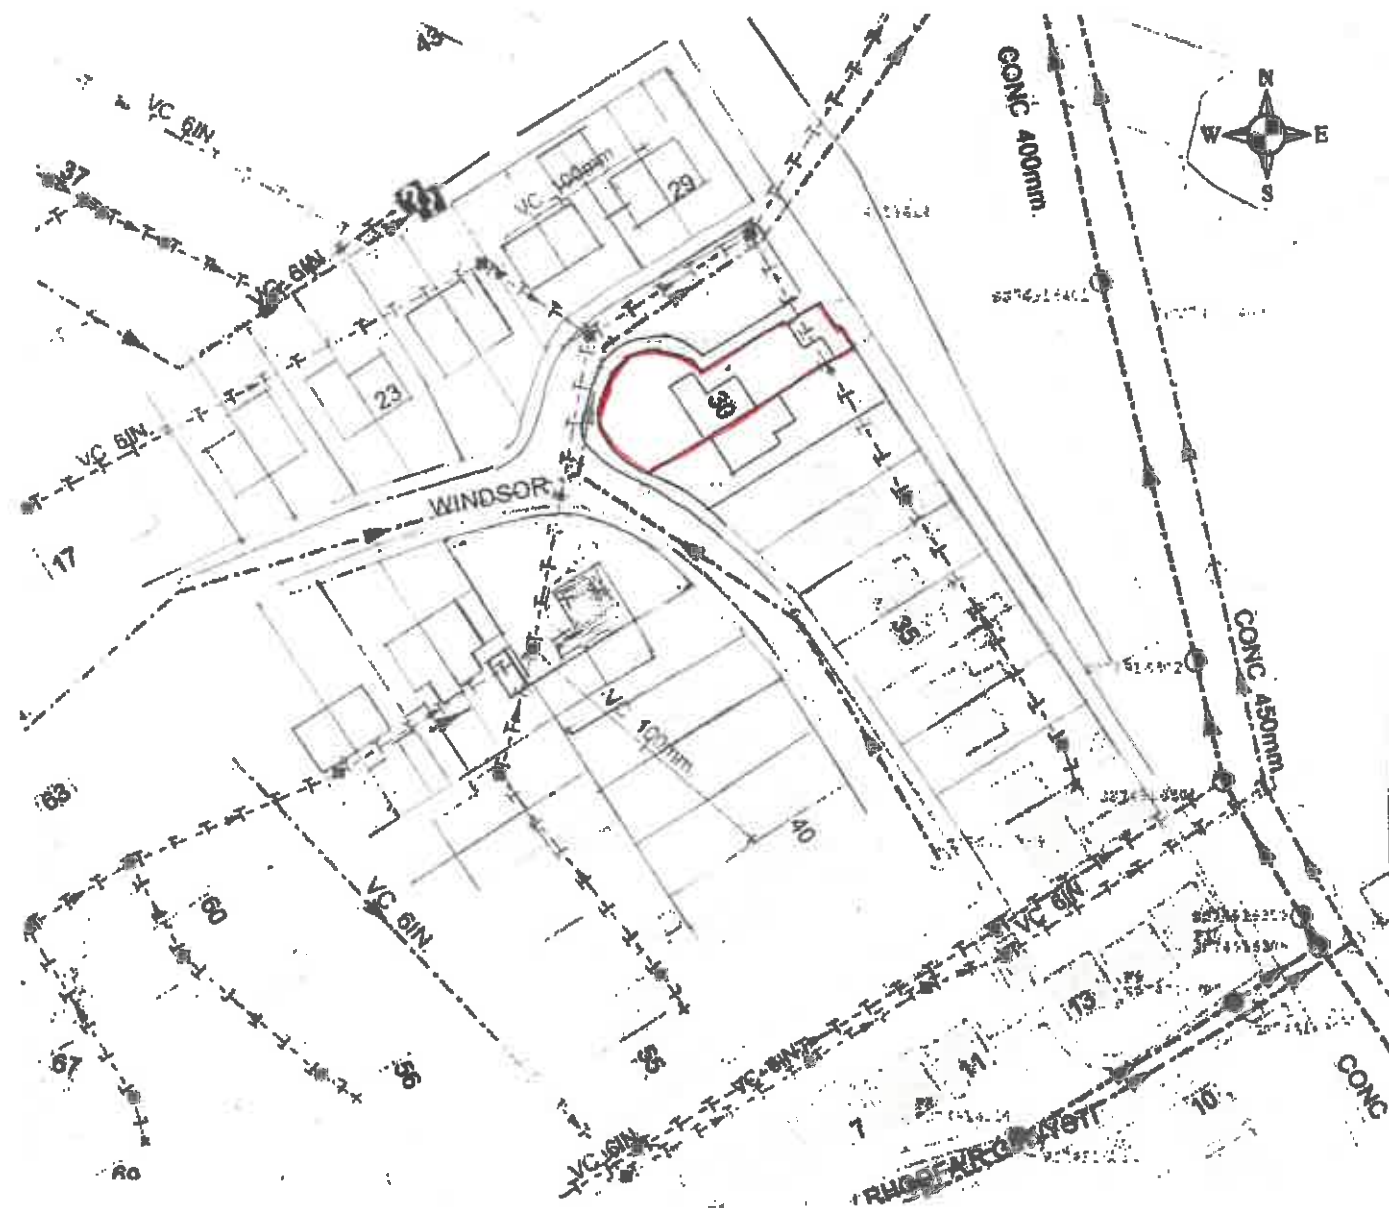


LOCATION PLAN 1:1250

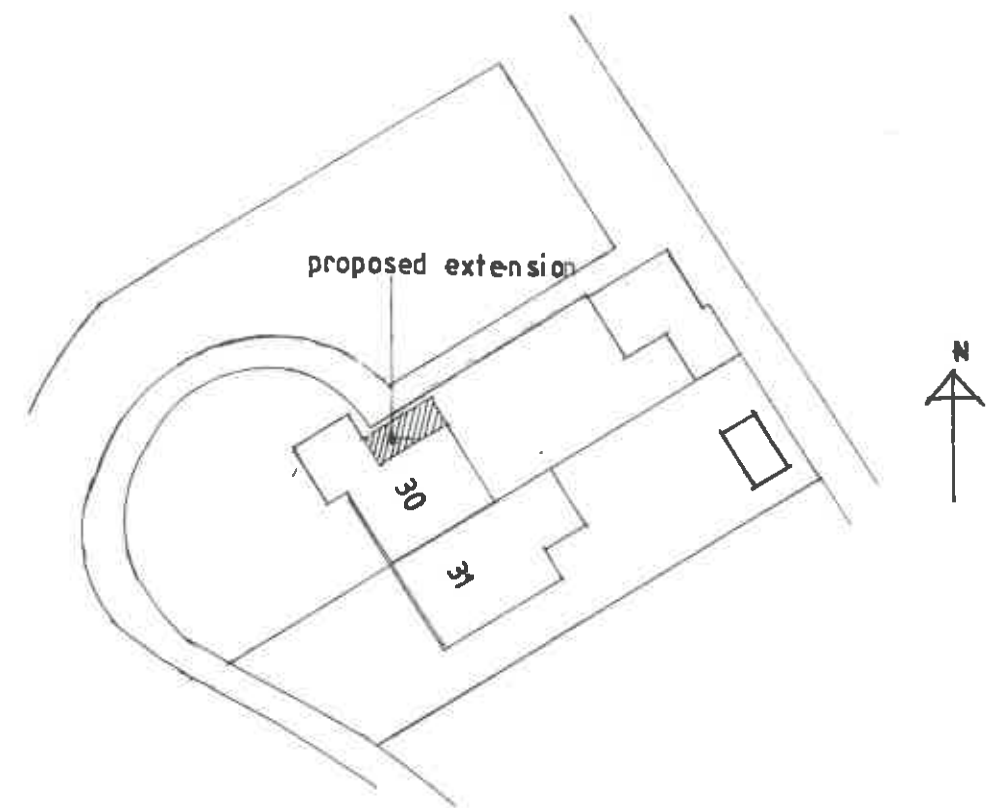


PROPOSED BLOCK PLAN 1:500

SCALE 1:100

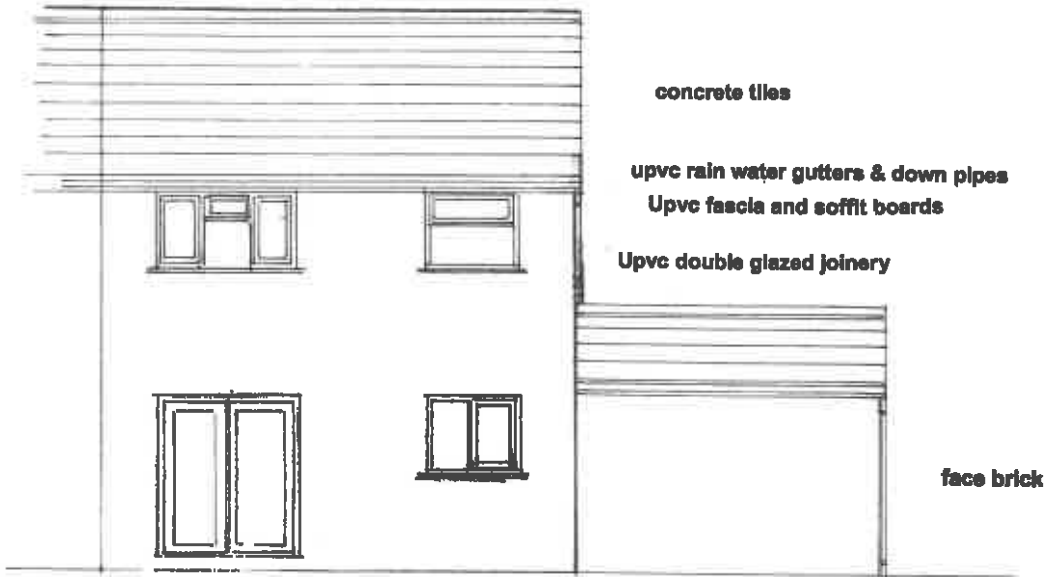


EXISTING REAR ELEVATION

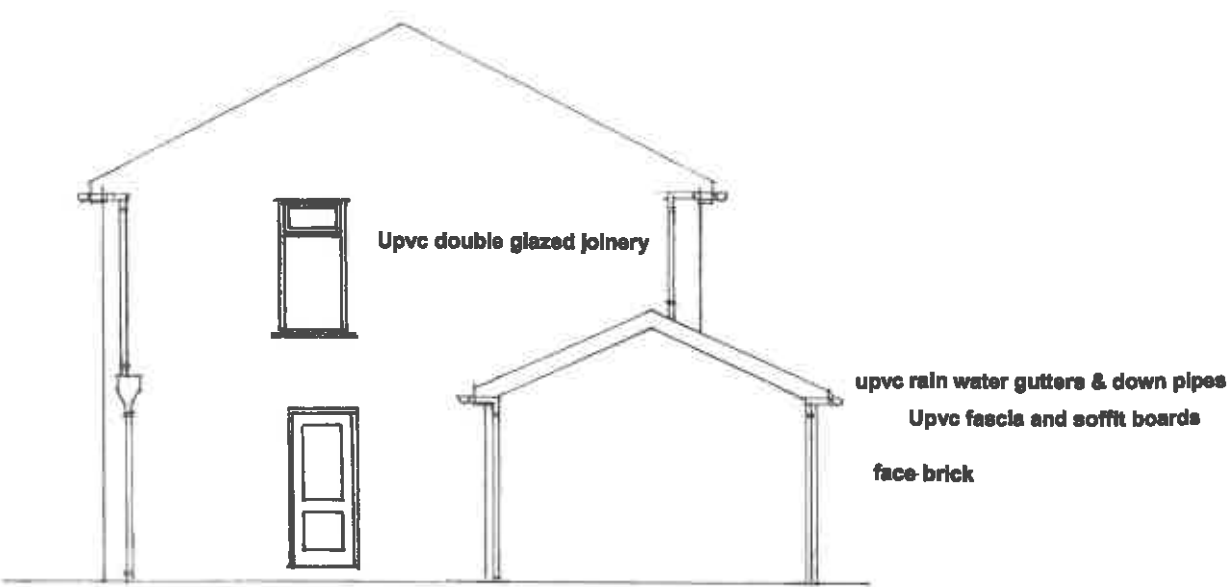

EXISTING SIDE ELEVATION




PROPOSED REAR ELEVATION

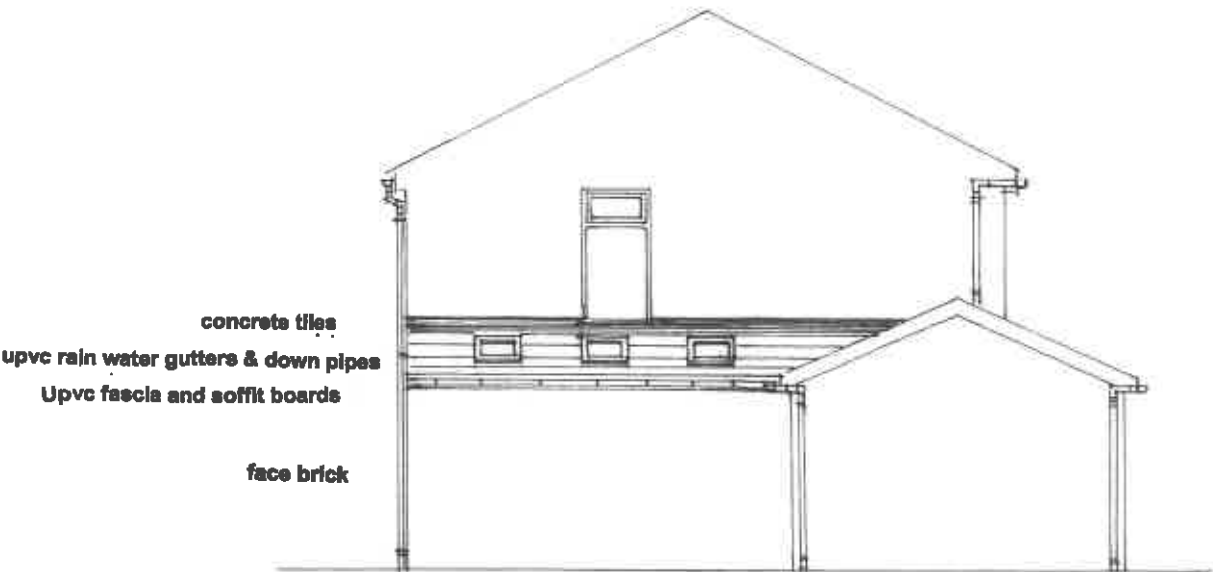


PROPOSED SIDE ELEVATION

SCALE 1:50

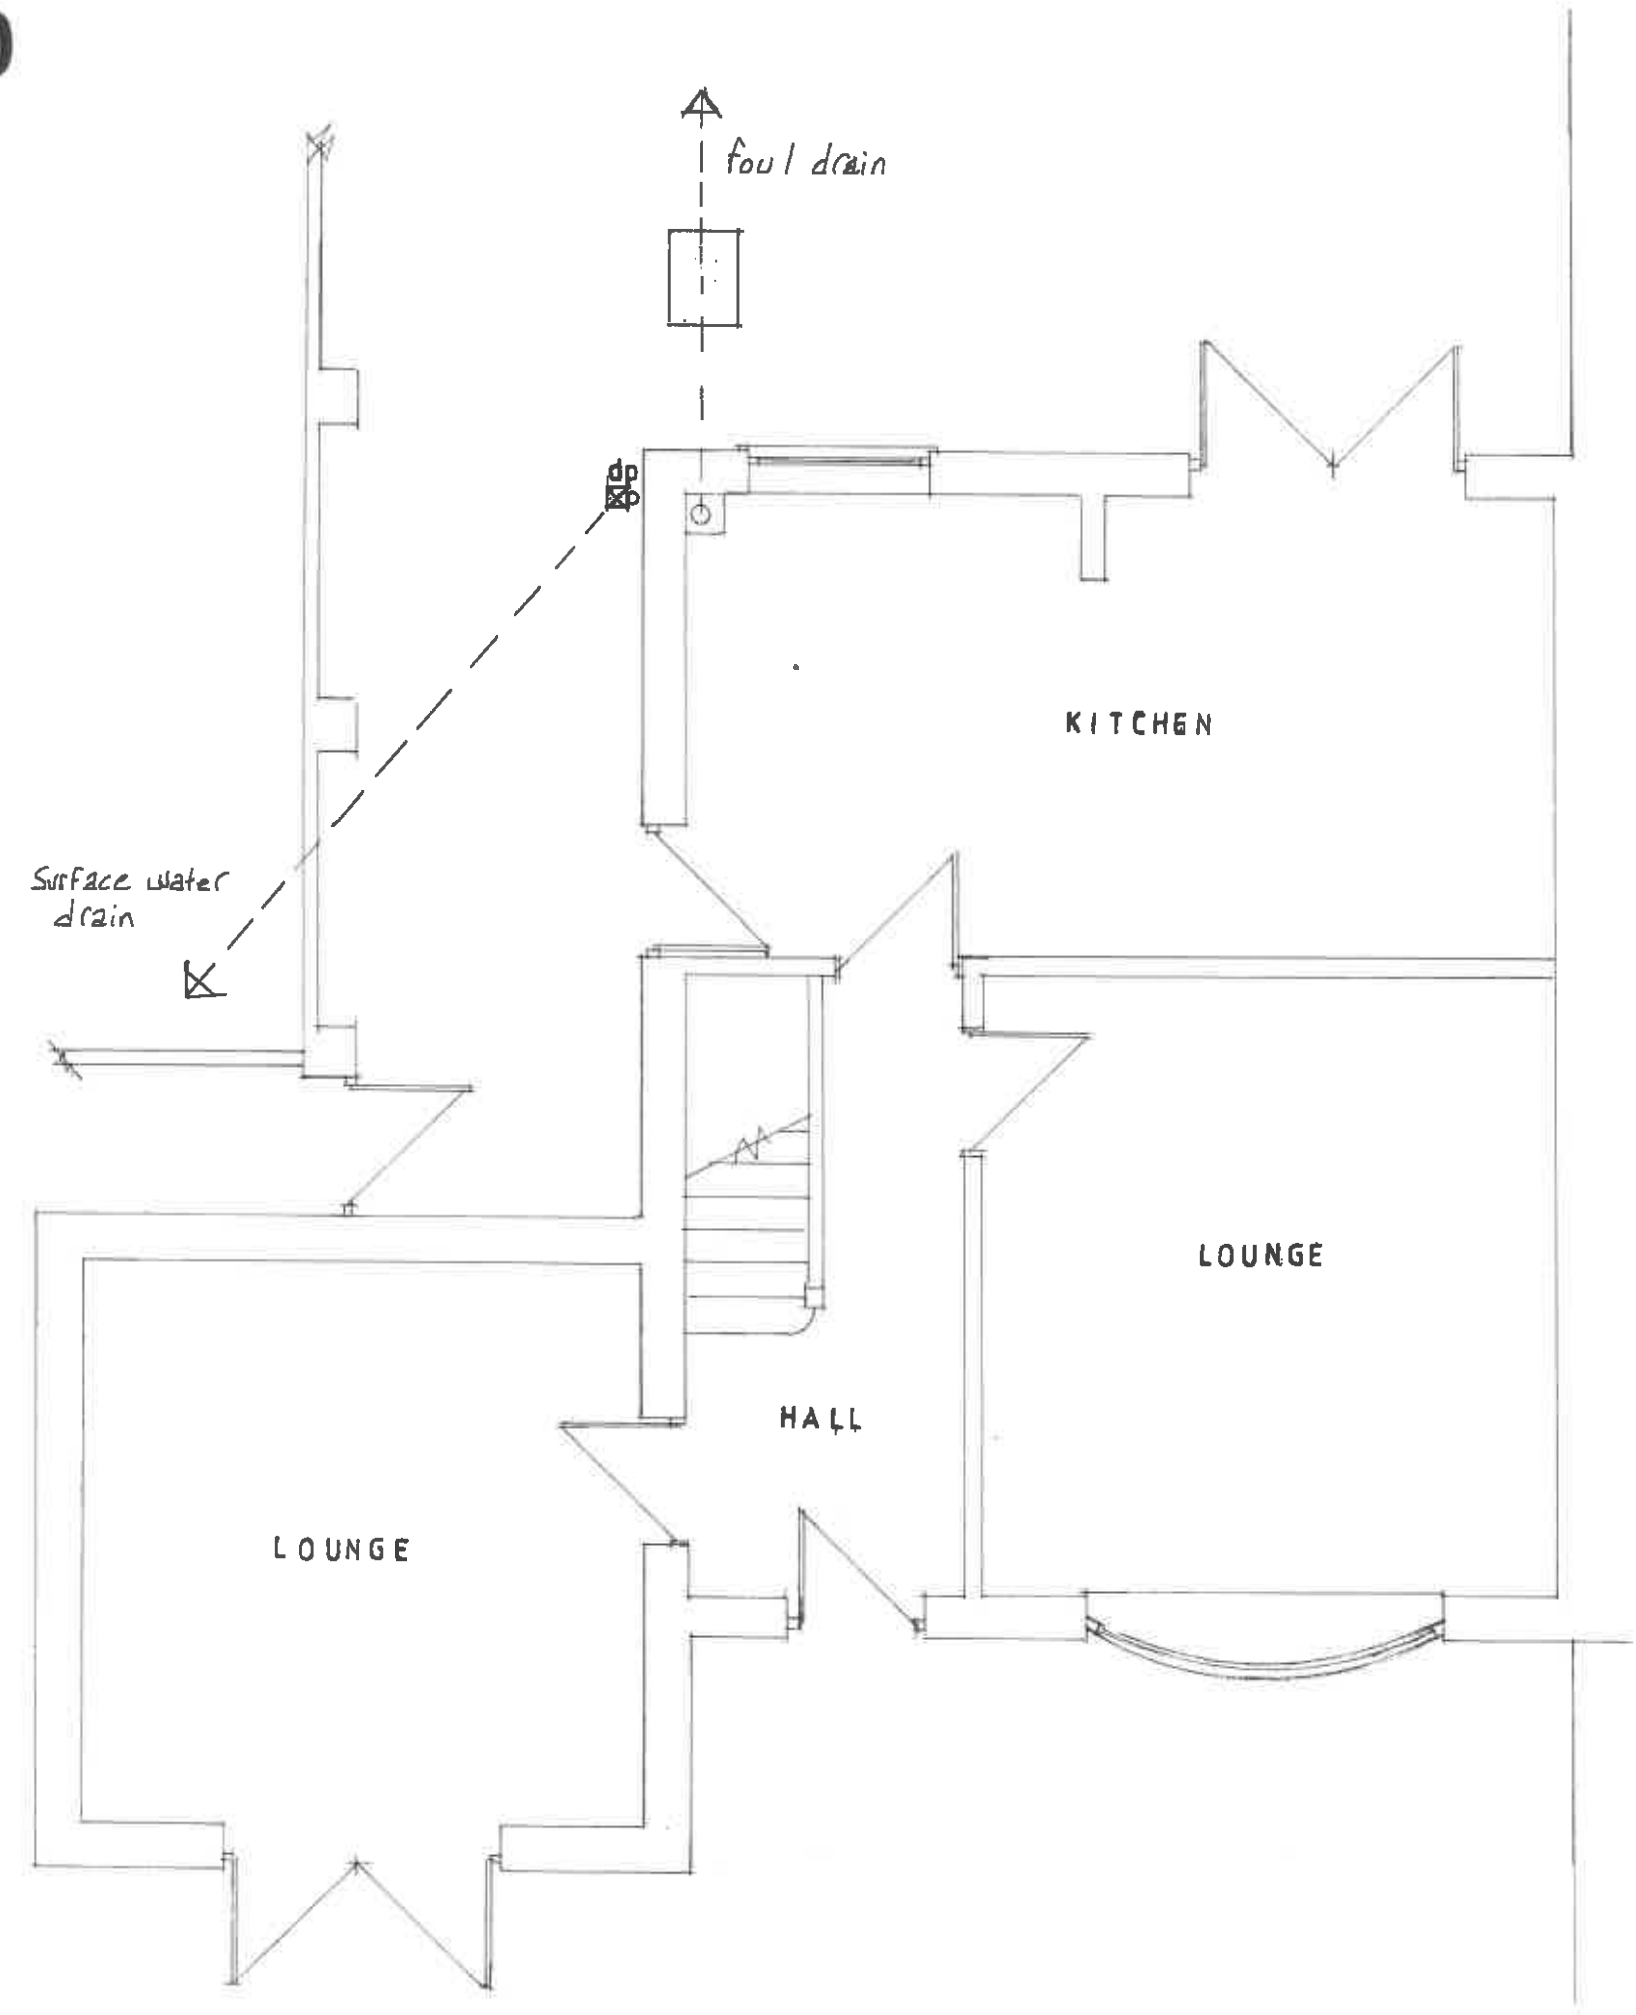


EXISTING GROUND FLOOR

SCALE 1:50

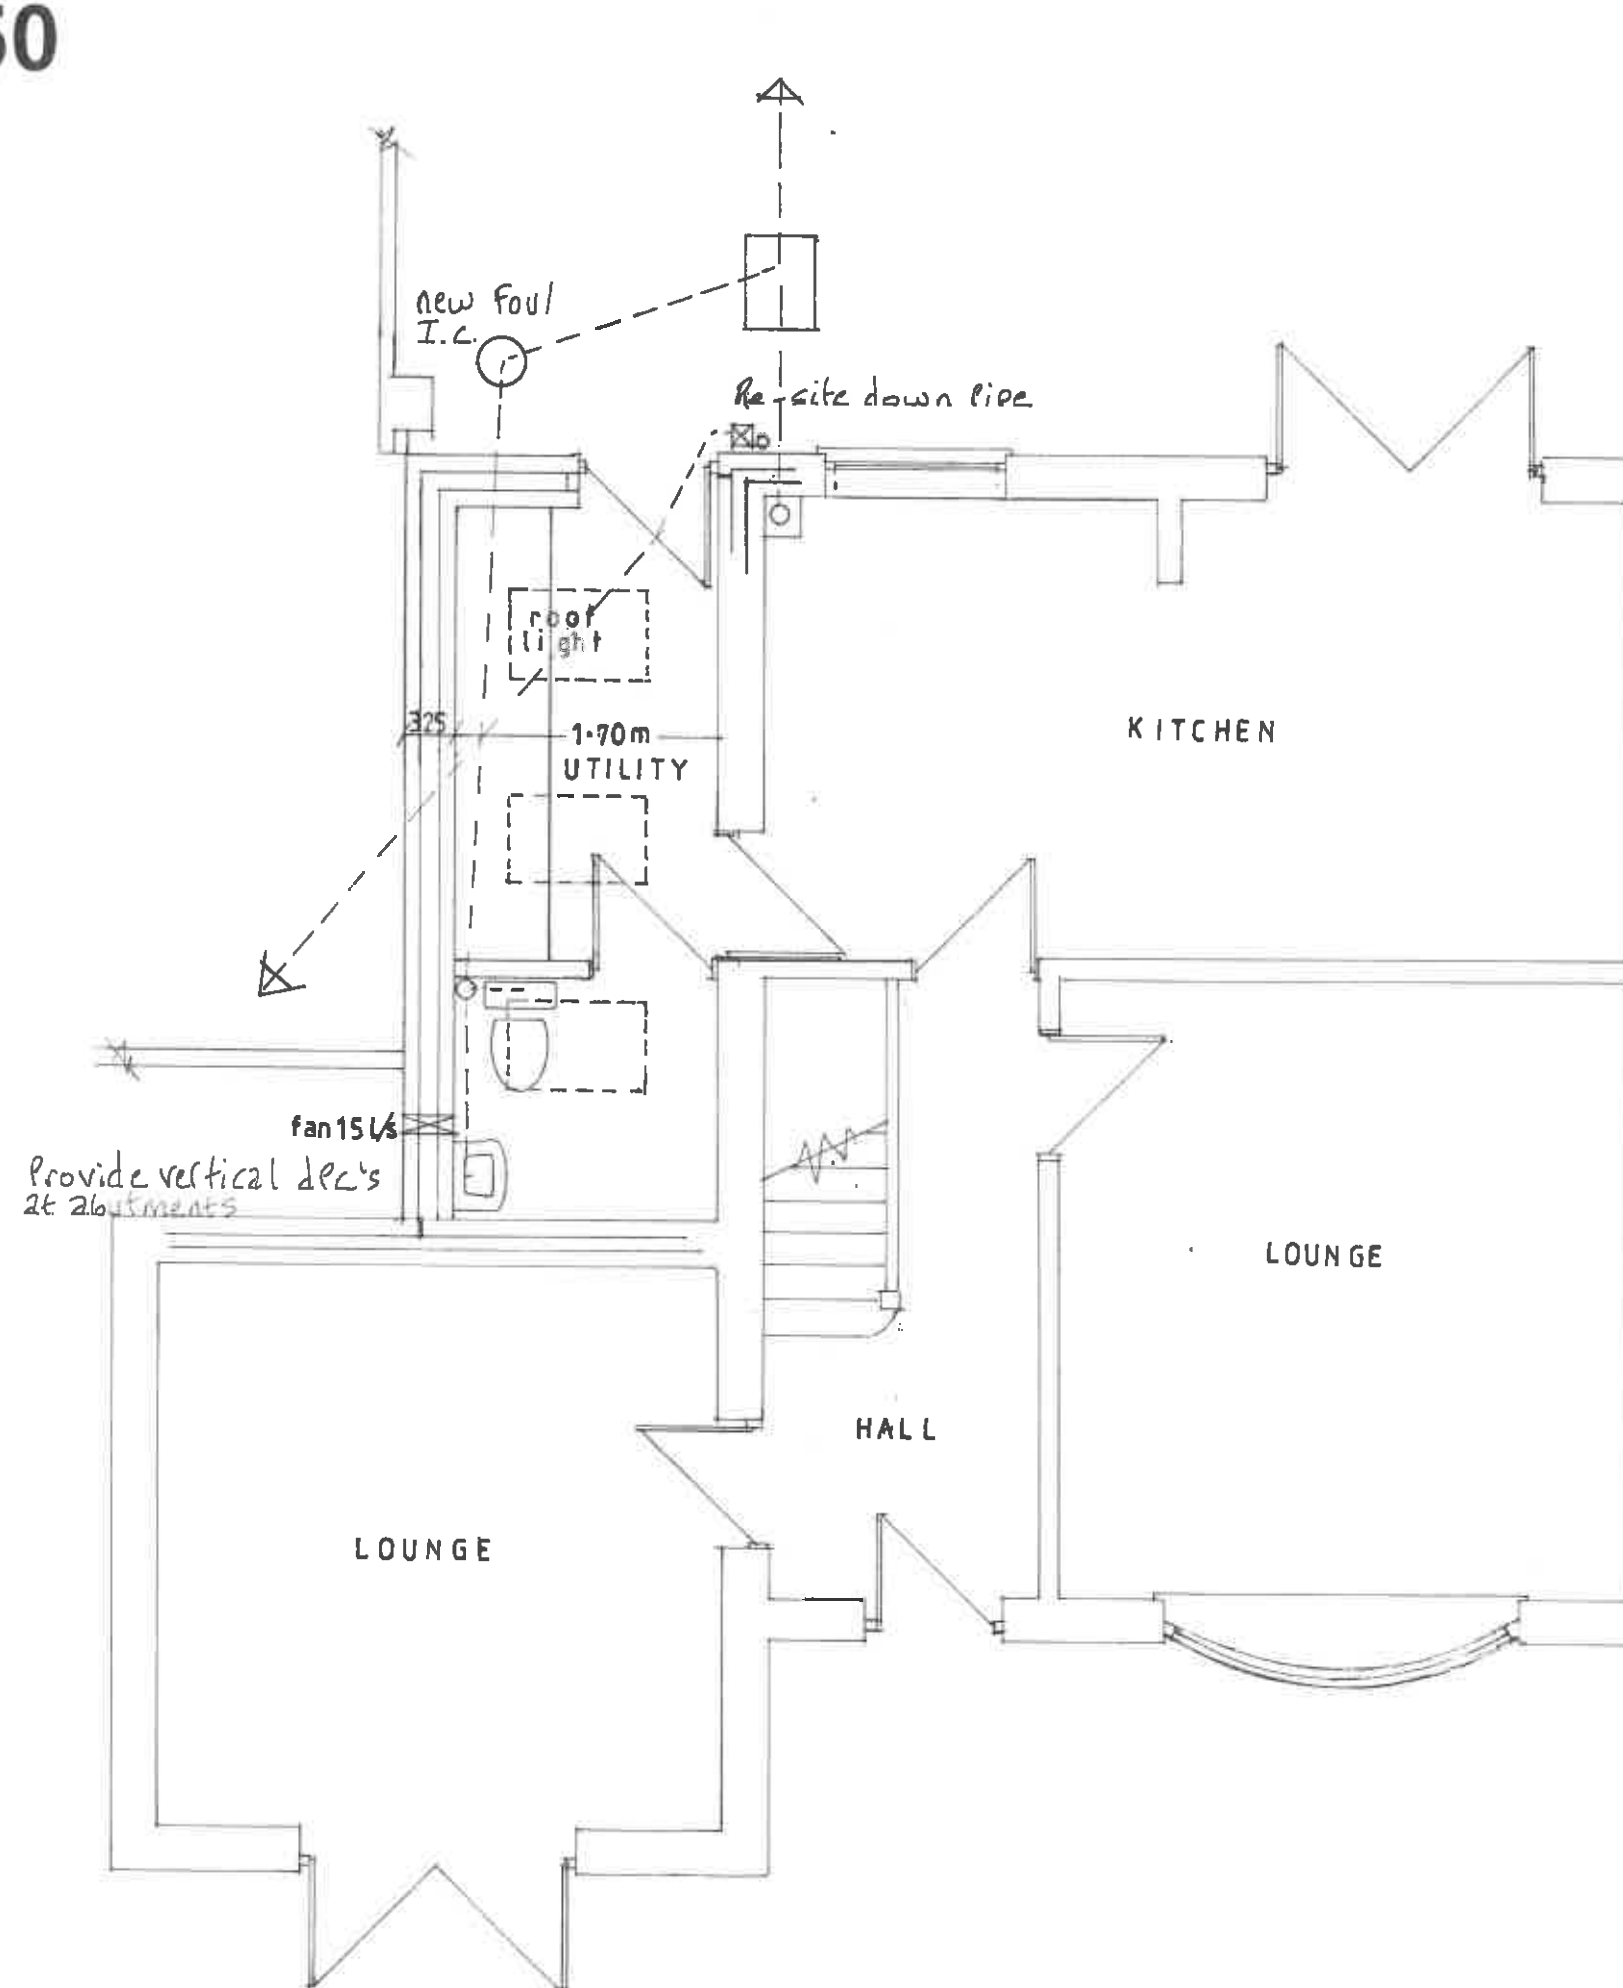

PROPOSED GROUND FLOOR

SCALE 1:50

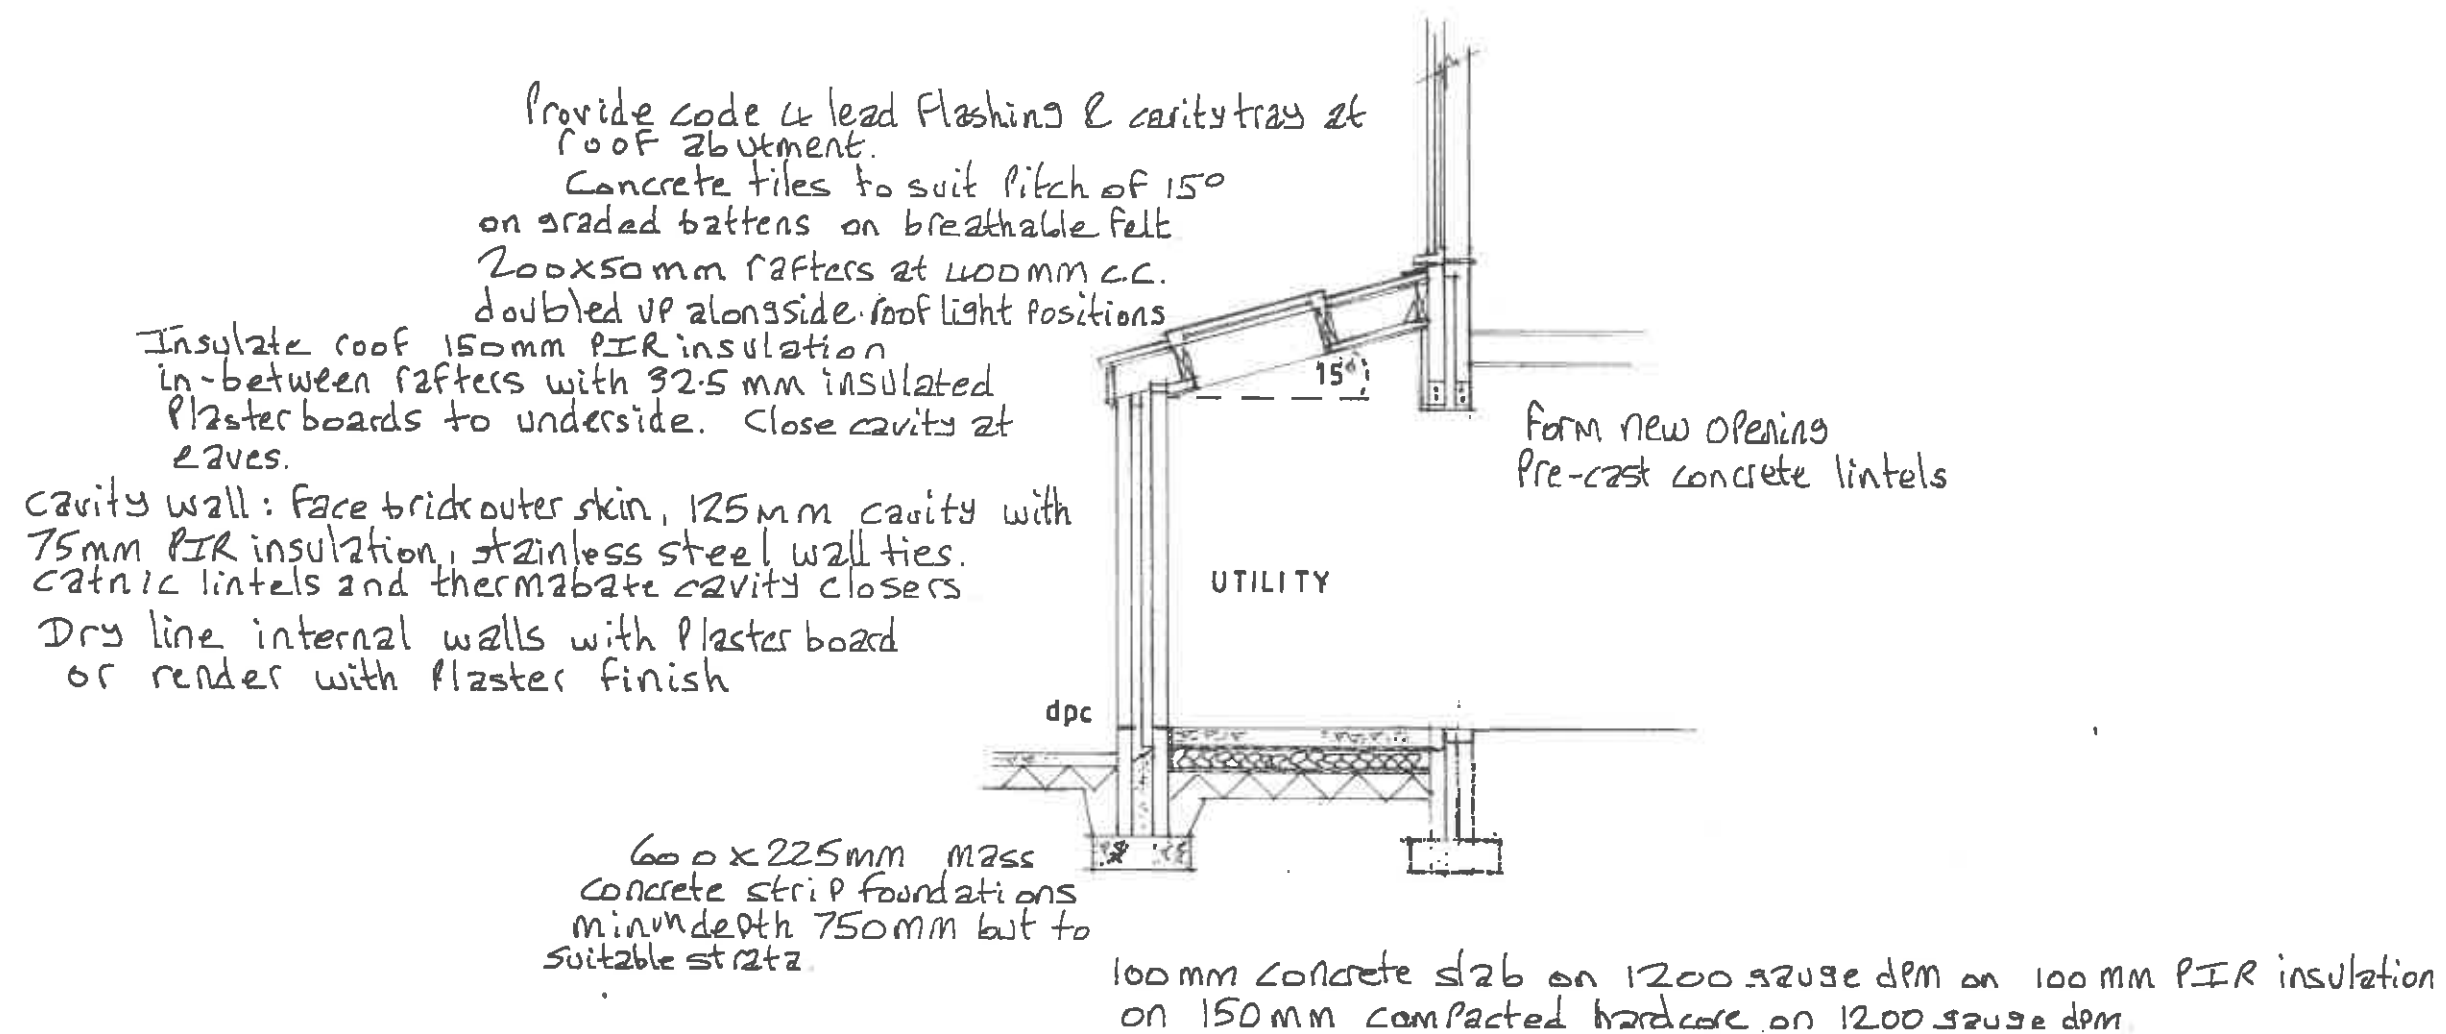

PROPOSED SECTION