


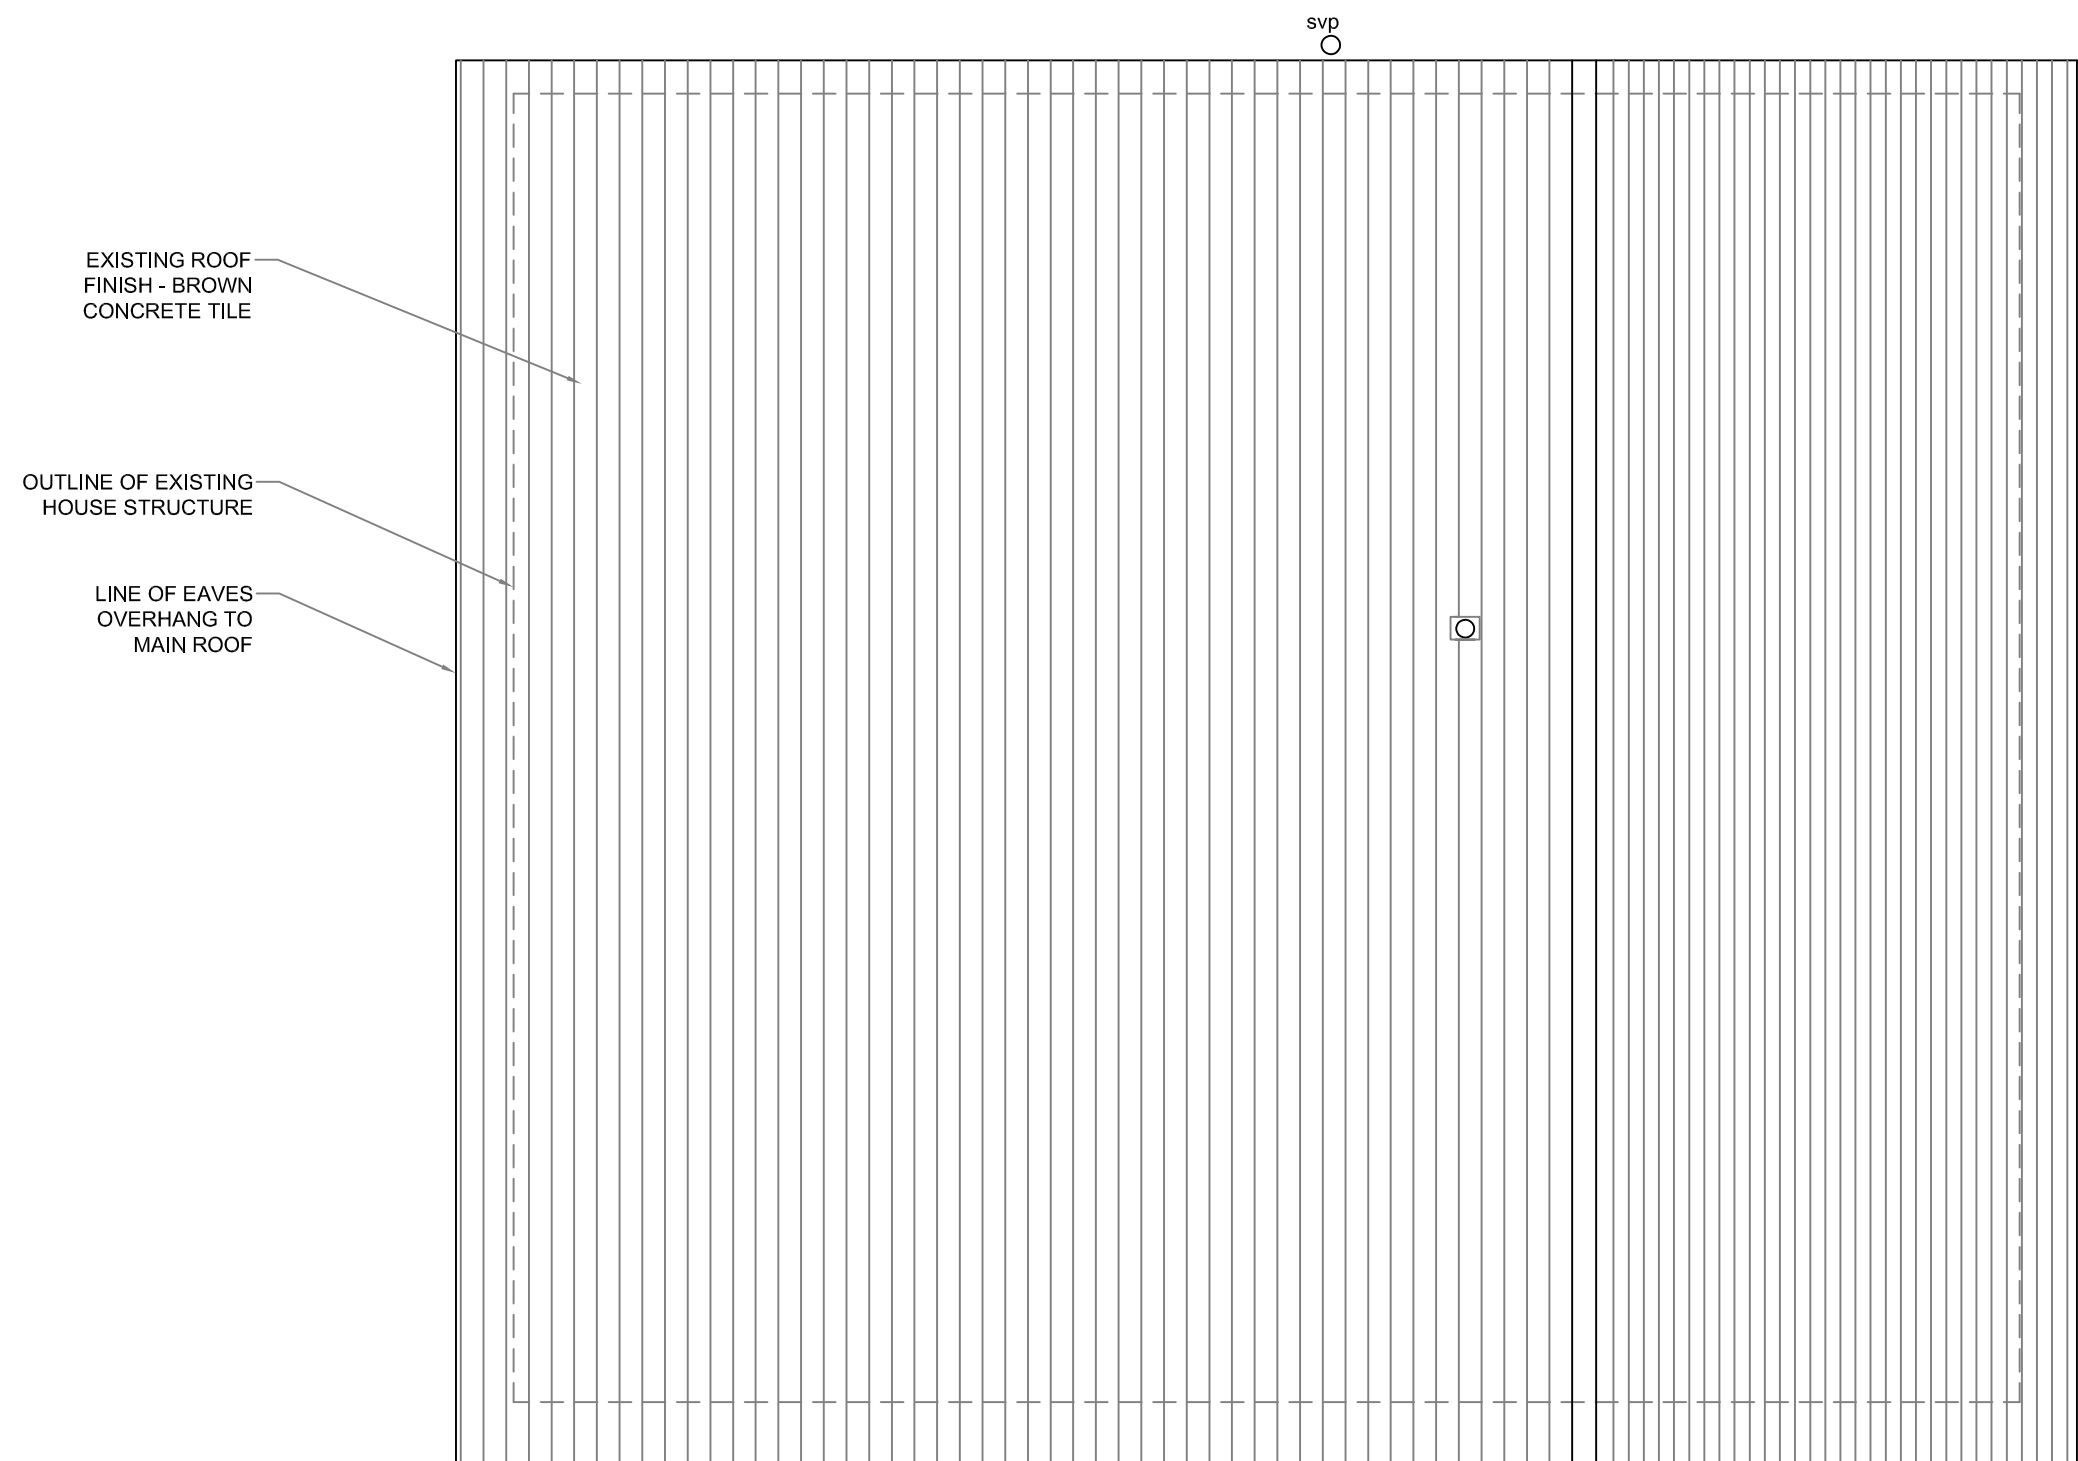

EXISTING ROOF PLAN



A	Exlstng & Proposed Roof Plans added to set by request of LPA.	16/09/22
Rev	Description	Date
07800 789453 01639 282789 carolineg@seagreydesign.co.uk www.seagreydesign.com design for: extensions / house renovations / conversions		
SEAGREY		
Site	JON & ZOE TUCKER 22 VILLAGE CLOSE BRYNCOCH, NEATH SA10 7TE	
Dwg Title	EXISTING BUILDING ROOF PLAN GENERAL ARRANGEMENT	
Drawn By:	CLG	Date: 28/07/2022
Scale:	1:50 @ A3L	Dwg No: 22-407P/108
REV	A	