


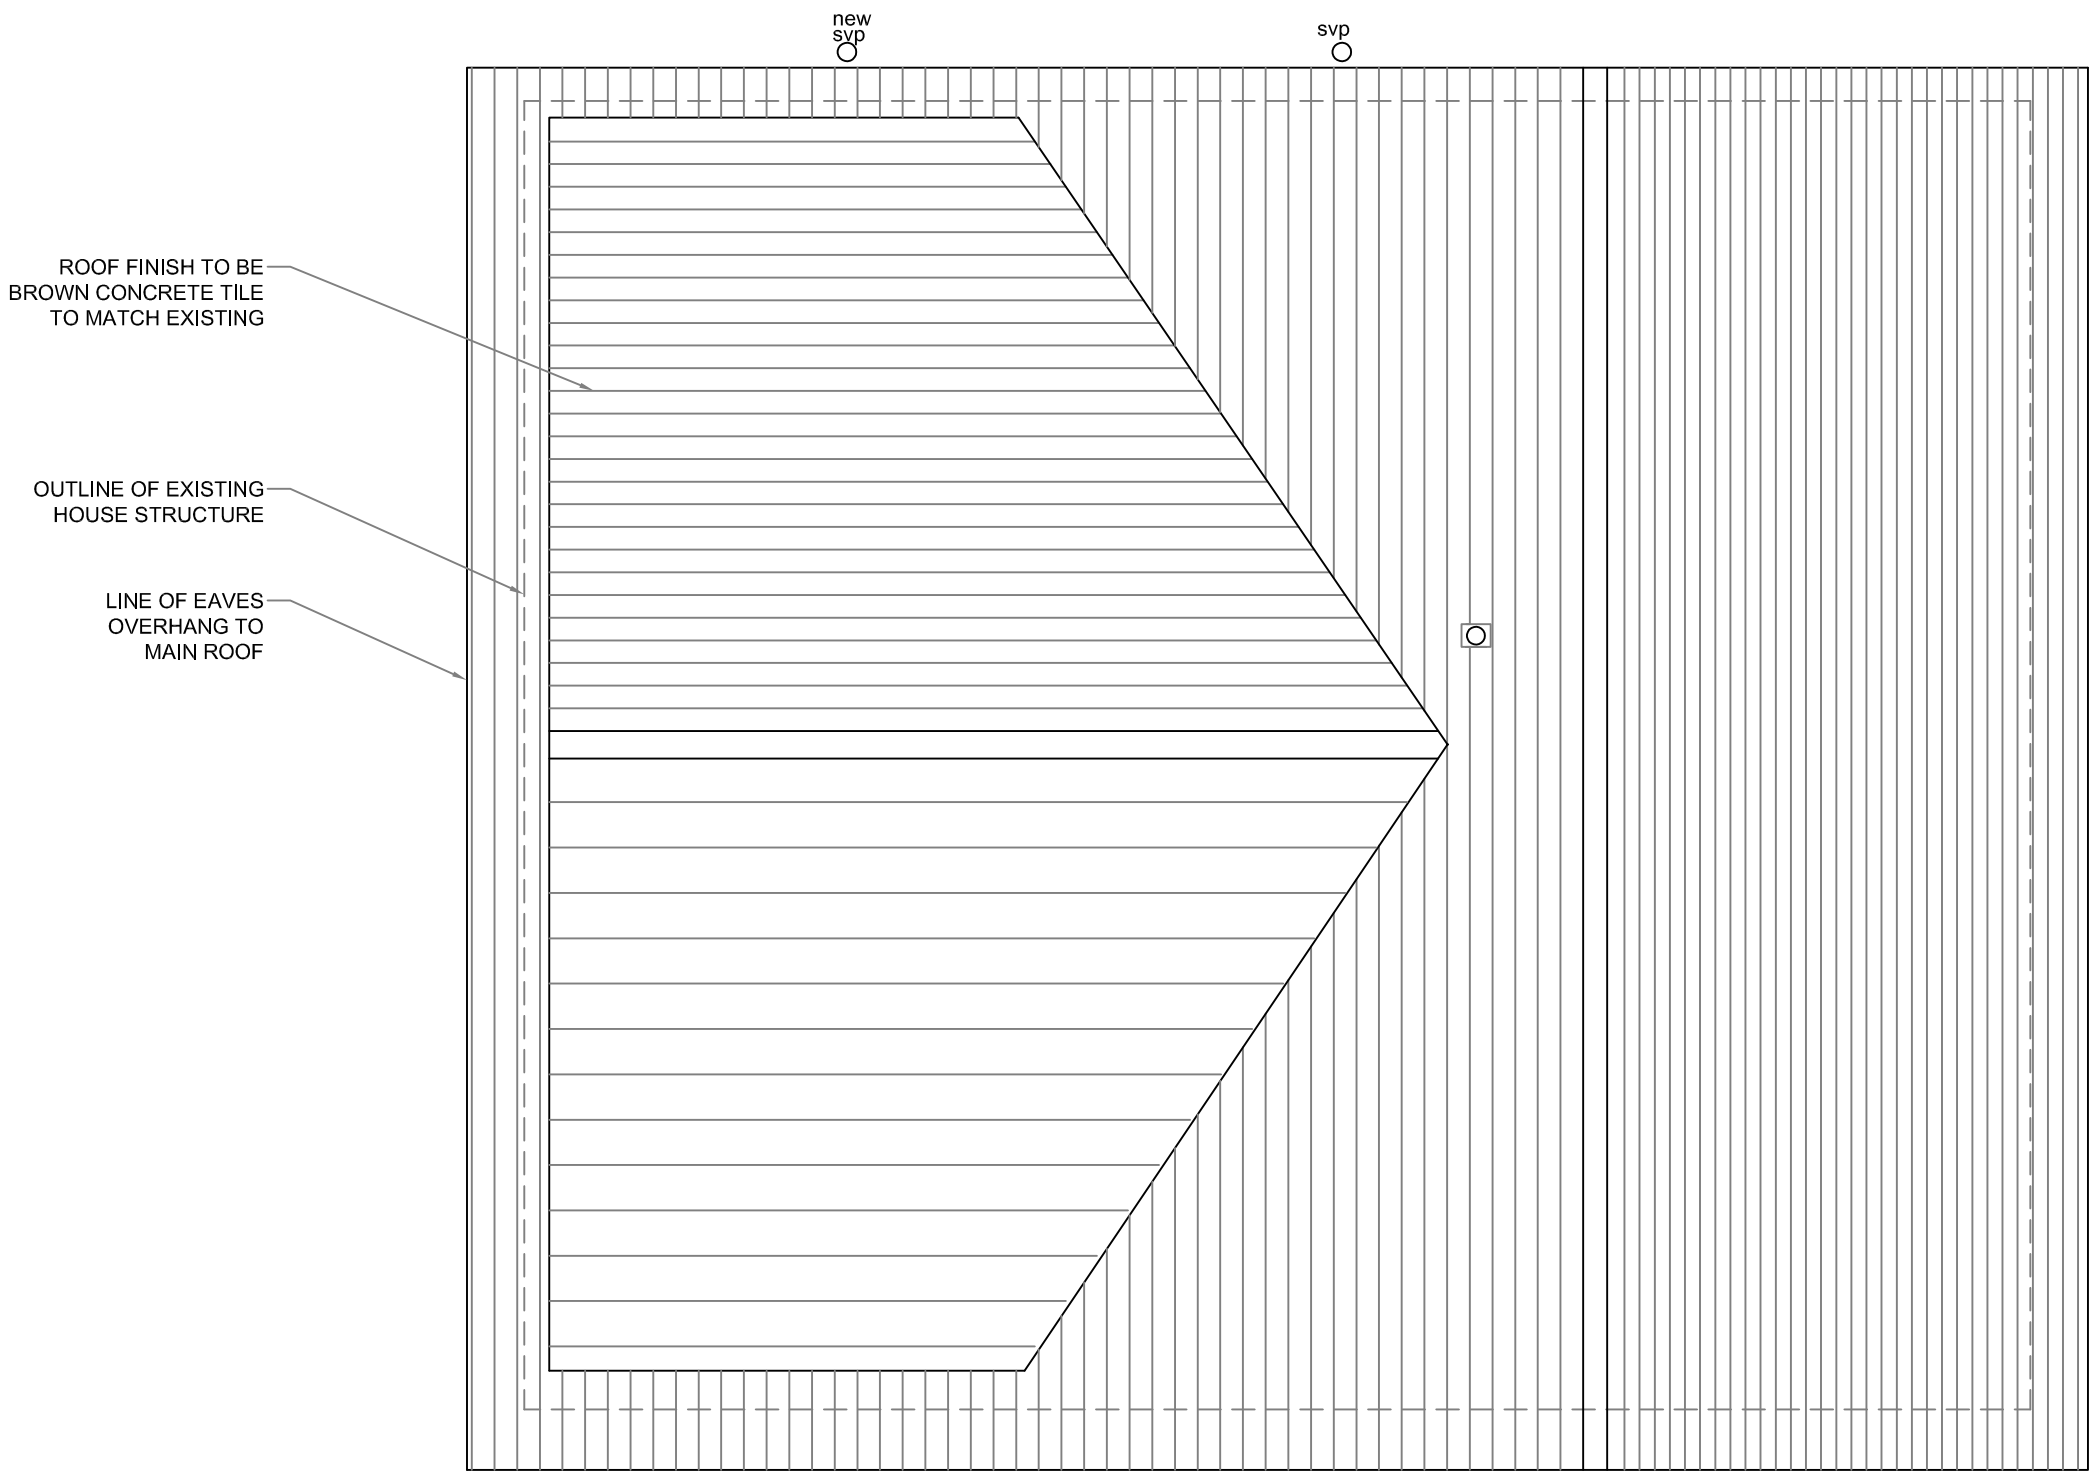

PROPOSED ROOF PLAN

FINISH NOTES:

- General (Proposed) -
- External Wall Finish - White weatherboarding (to match ex.)
 - Windows - White uPVC (to match ex.)
 - Roof - Brown Concrete Tile (to match ex.)
 - Fascia - White uPVC
 - Soffit - White uPVC
 - Rainwater - White uPVC

- Boundaries -
- Front - Existing arrangement with no changes
 - Rear Sides - Existing Fences
 - Rear - Existing Walls & Fences



B	Existing & Proposed Roof Plans added to set by request of LPA.	16/09/22
A	Plans amended as advised.	01/09/22
Rev	Description	Date
07800 789453 01639 282789 caroline@seagreydesign.co.uk www.seagreydesign.com design for: extensions / house renovations / conversions		
SEAGREY		
Site	JON & ZOE TUCKER 22 VILLAGE CLOSE BRYNCOCH, NEATH SA10 7TE	
Dwg Title	PROPOSED BUILDING ROOF PLAN GENERAL ARRANGEMENT	
Drawn By:	CLG	Date: 28/07/2022
Scale:	1:50 @ A3L	Dwg No: 22-407P/109
REV	A	B