

Driveway to side of property to be of slab or block paving laid to suitable falls with 20mm joints making surface water permeable to stone sub base. Notable - this is a betterment design proposal O/A existing concrete surfacing within this area. 72m²



Recycling bin storage area.
Treated timber cabinets to be housed within raised external slabbed area.




Bat box & Bird Box to be fixed to rear fencing



Raised planters former from sleepers to accommodate log mounds for insect havens, small shrubs and a water feature sat within rocks.

Access Road

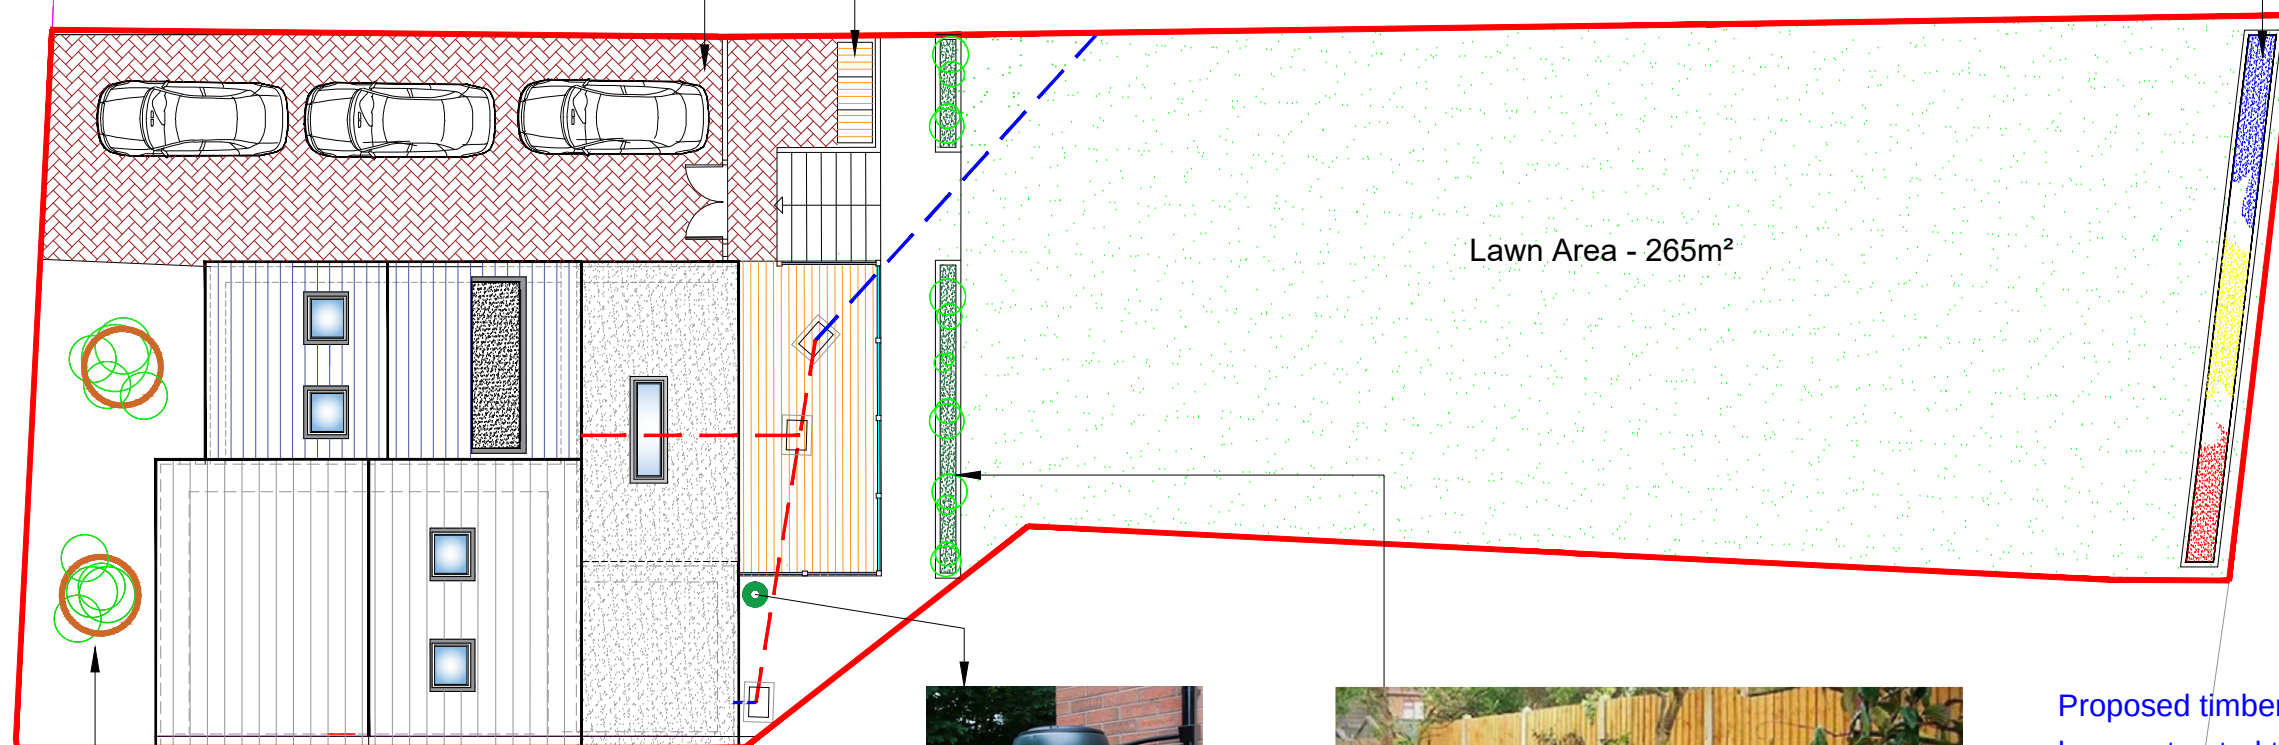

Proposed circular stone planters to be sat within existing hard standing frontage.



Proposed covered store area to house water bund (Shown above) for gray water storage (Rainwater Harvest) - To be later used via hose fed pipe to water planters highlighted. This is fed off down pipe from rear of house.



Proposed timber sleepers to be constructed to form raised planter sections for native / wild plant species to attract bees, insects and butterflies.

Client Mr. M Preston	Drawn SLF	Date September 2022	Scale 1:150 @ A3 AutoCAD	Dwg No MP/2022/06	Rev.
Site Address 75 Bryn Road, Cwmllyfelli	Checked	Drawing Title Site plan with Biodiversity Measures	Project Title Proposed 3 Storey Extension at Side & Single Storey at Rear of Dwelling.	PF&C Architectural Services	