




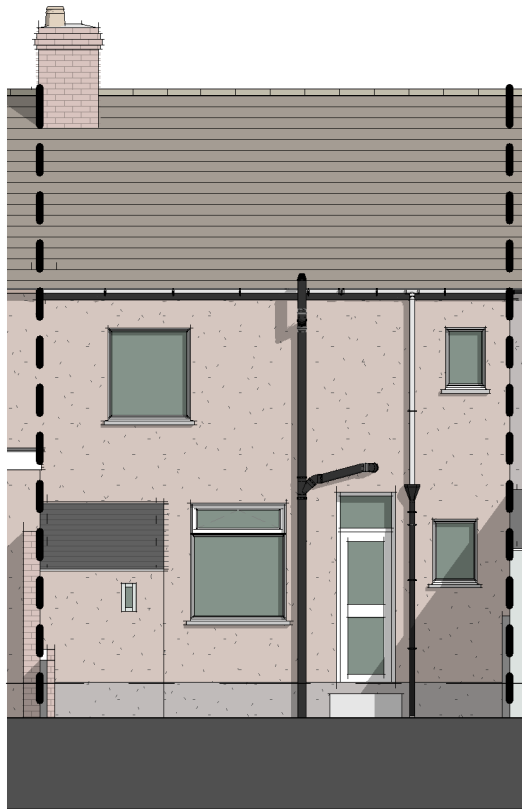


South West Elevation (rear)
1 : 100

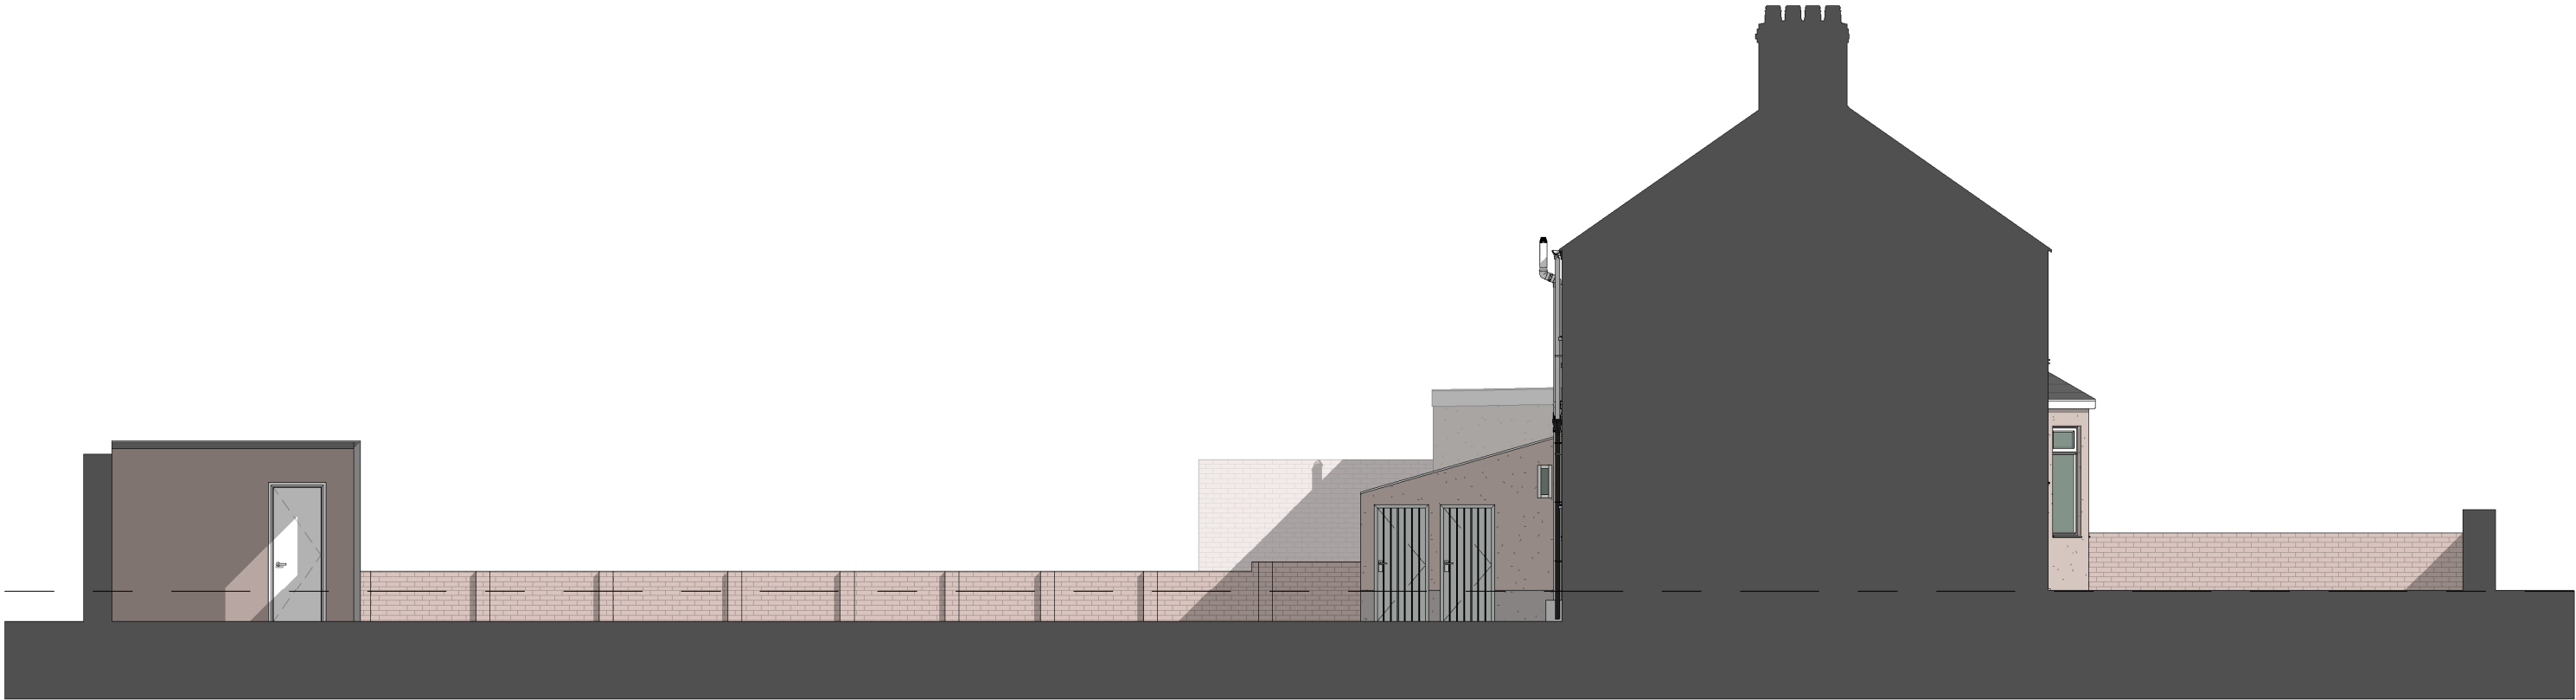

South East Elevation (side)
1 : 100

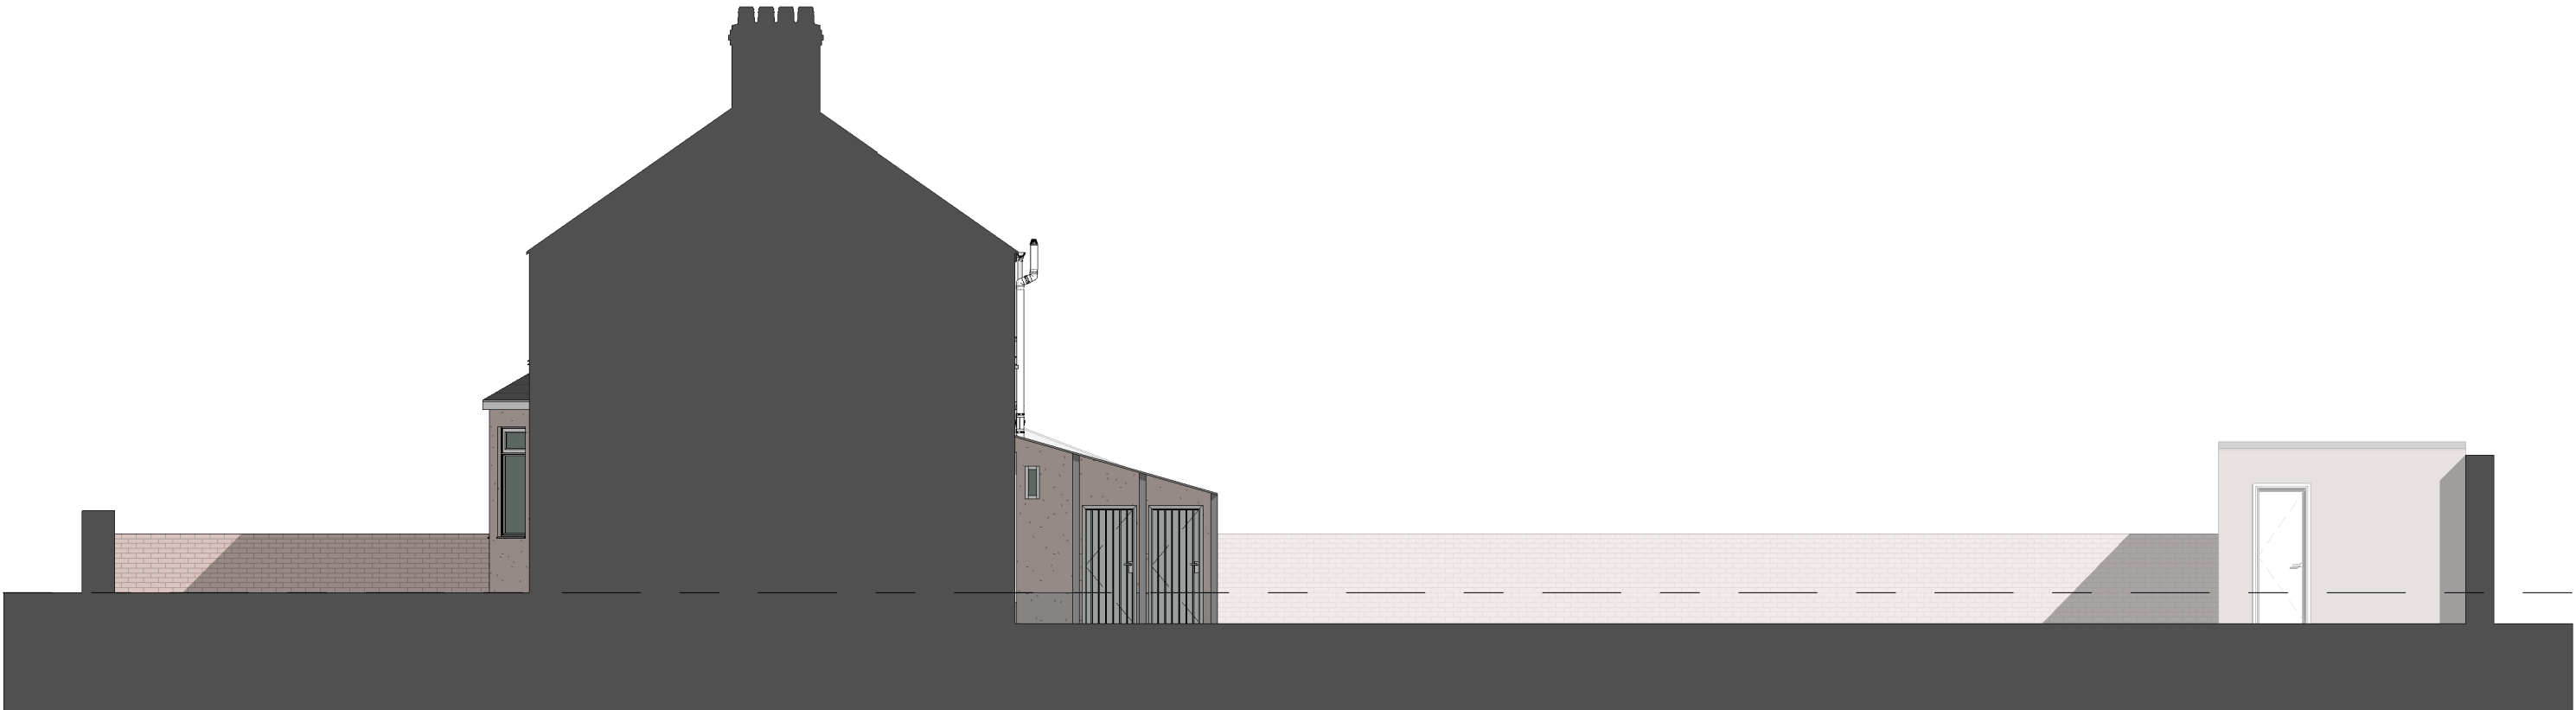

North West Elevation (side)
1 : 100

 

Revision	Date	Revision Description	Copyright © 2022  EVANS ARCHITECTURAL LTD Tec Marina, Penarth, Vale of Glamorgan, CF64 1SA Tel: 02922 217 921 E-mail: info@evansarchitectural.co.uk This drawings should not be scaled except for the purposes of planning. Figure dimensions only to be used. All critical dimensions should be checked and verified on site and any discrepancies reported immediately. This drawing must be reproduced without prior consent from Evans Architectural Ltd.	Client:	Evan Roberts	Project No:	Drawing No:	Rev:	
P00	07/09/2022	Planning Issue		3169 (05) 003		P01			
P01	20/09/2022	Elevations Amended		Drawing Title:		Existing Elevations			
			Drawing Status:		PRELIMINARY				
			Project Name/ Address:		36 Margam Road		Drawn:	Date:	Scale:
			Port Talbot SA13 2BN		MH		07/09/2022	1 : 100 @A2	