


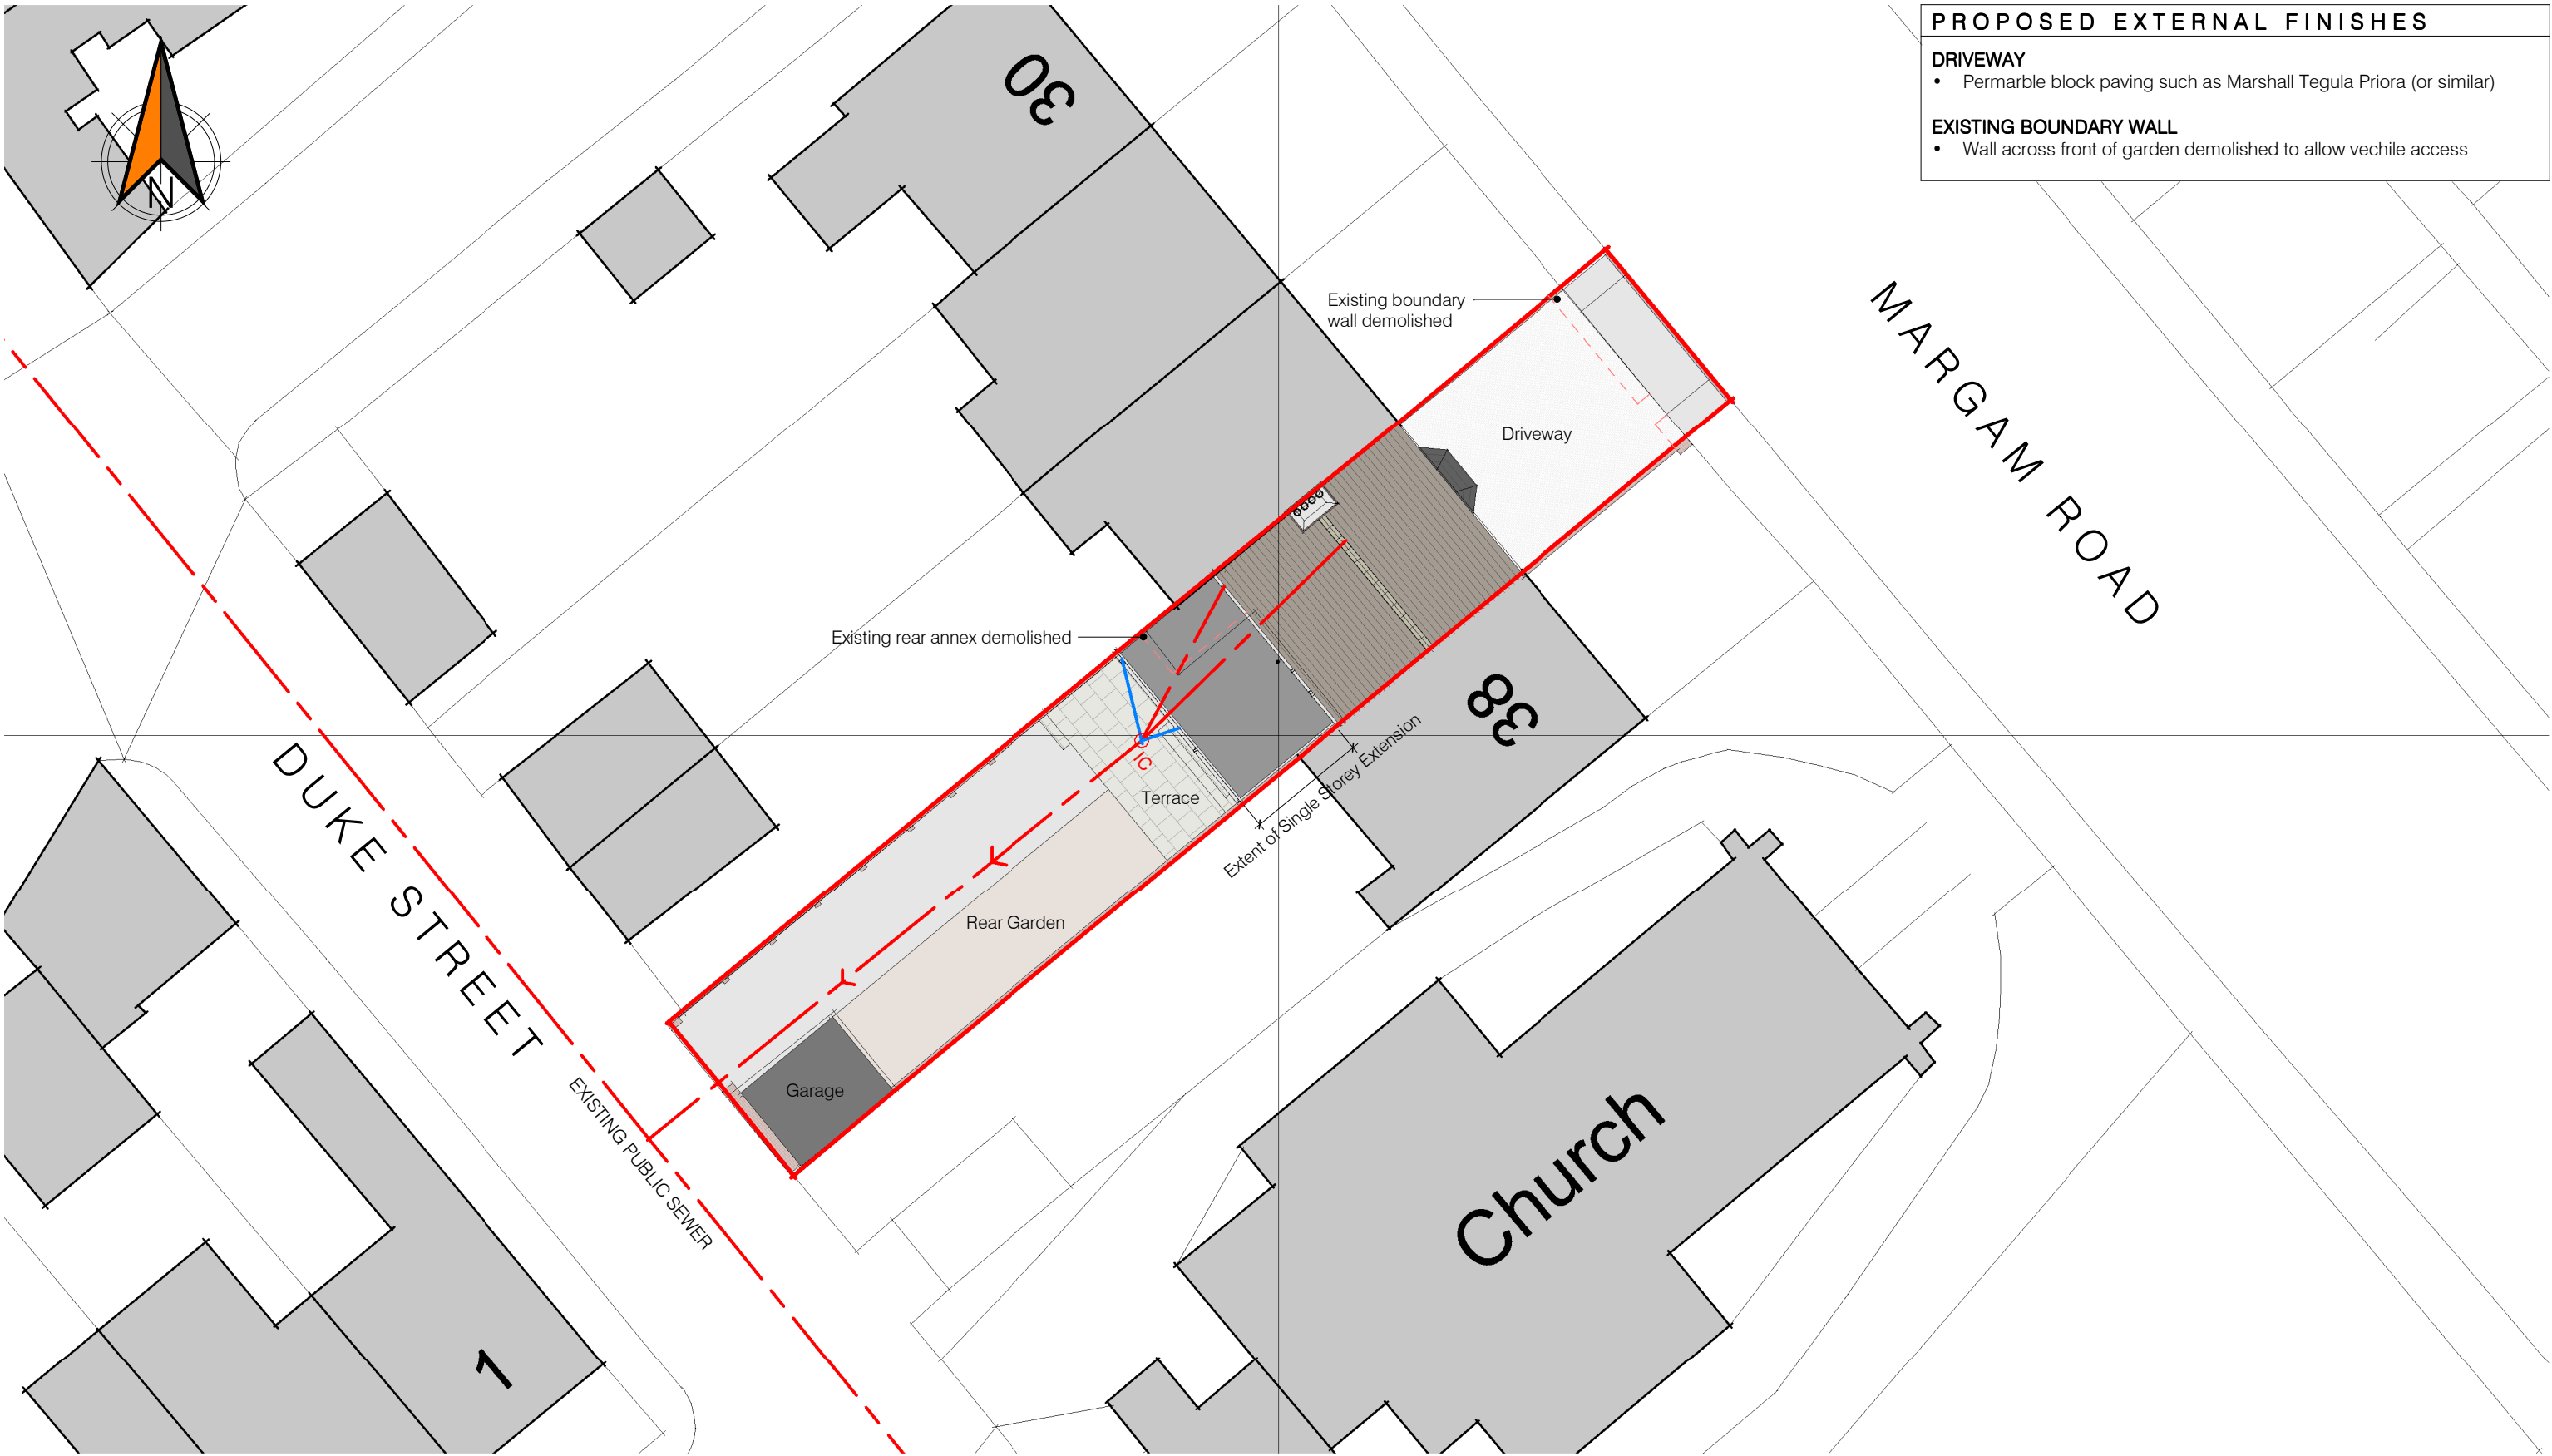


PROPOSED EXTERNAL FINISHES

DRIVEWAY

- Permarble block paving such as Marshall Tegula Priora (or similar)

EXISTING BOUNDARY WALL

- Wall across front of garden demolished to allow vechile access

 

Revision	Date	Revision Description
P00	09/08/2022	Planning Issue
P01	19/08/2022	Boundary line ammendment
P02	07/09/2022	Planning comments incorporated

Copyright © 2022

EVANS
ARCHITECTURAL

EVANS ARCHITECTURAL LTD
Tec Marina, Penarth, Vale of Glamorgan, CF64 1SA
Tel: 02922 217 921 E-mail: info@evansarchitectural.co.uk

This drawings should not be scaled except for the purposes of planning. Figured dimensions only to be used.
All critical dimensions should be checked and verified on site and any discrepancies reported immediately.
This drawing must of be reproduced without prior consent from Evans Architectural Ltd.

Client: Evan Roberts
Project Name/ Address: 36 Margam Road Port Talbot SA13 2BN

Project No: 3169 (05) 101		Rev: P02	
Drawing Title: Proposed Site Plan			
Drawing Status: PRELIMINARY			
Drawn: MH	Date: 01/08/2022	Scale: 1 : 200 @A3	