



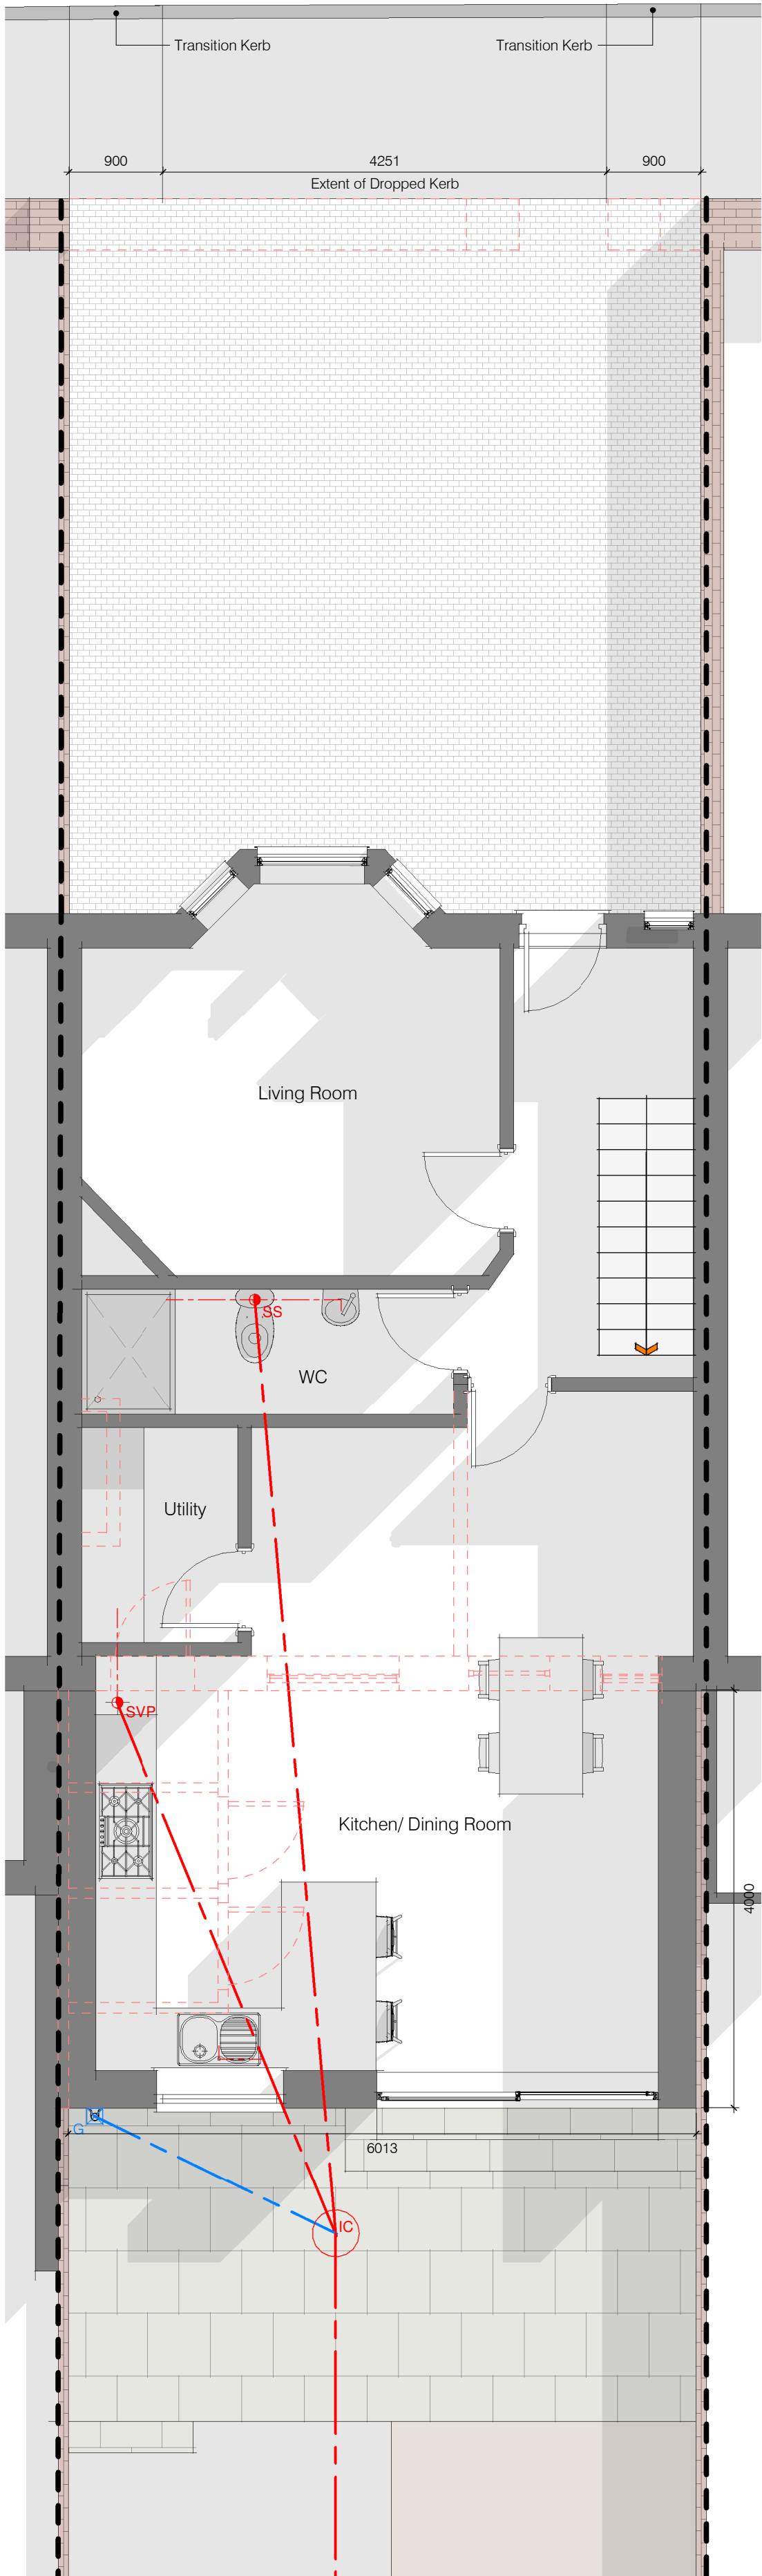

Level 00  
1 : 50

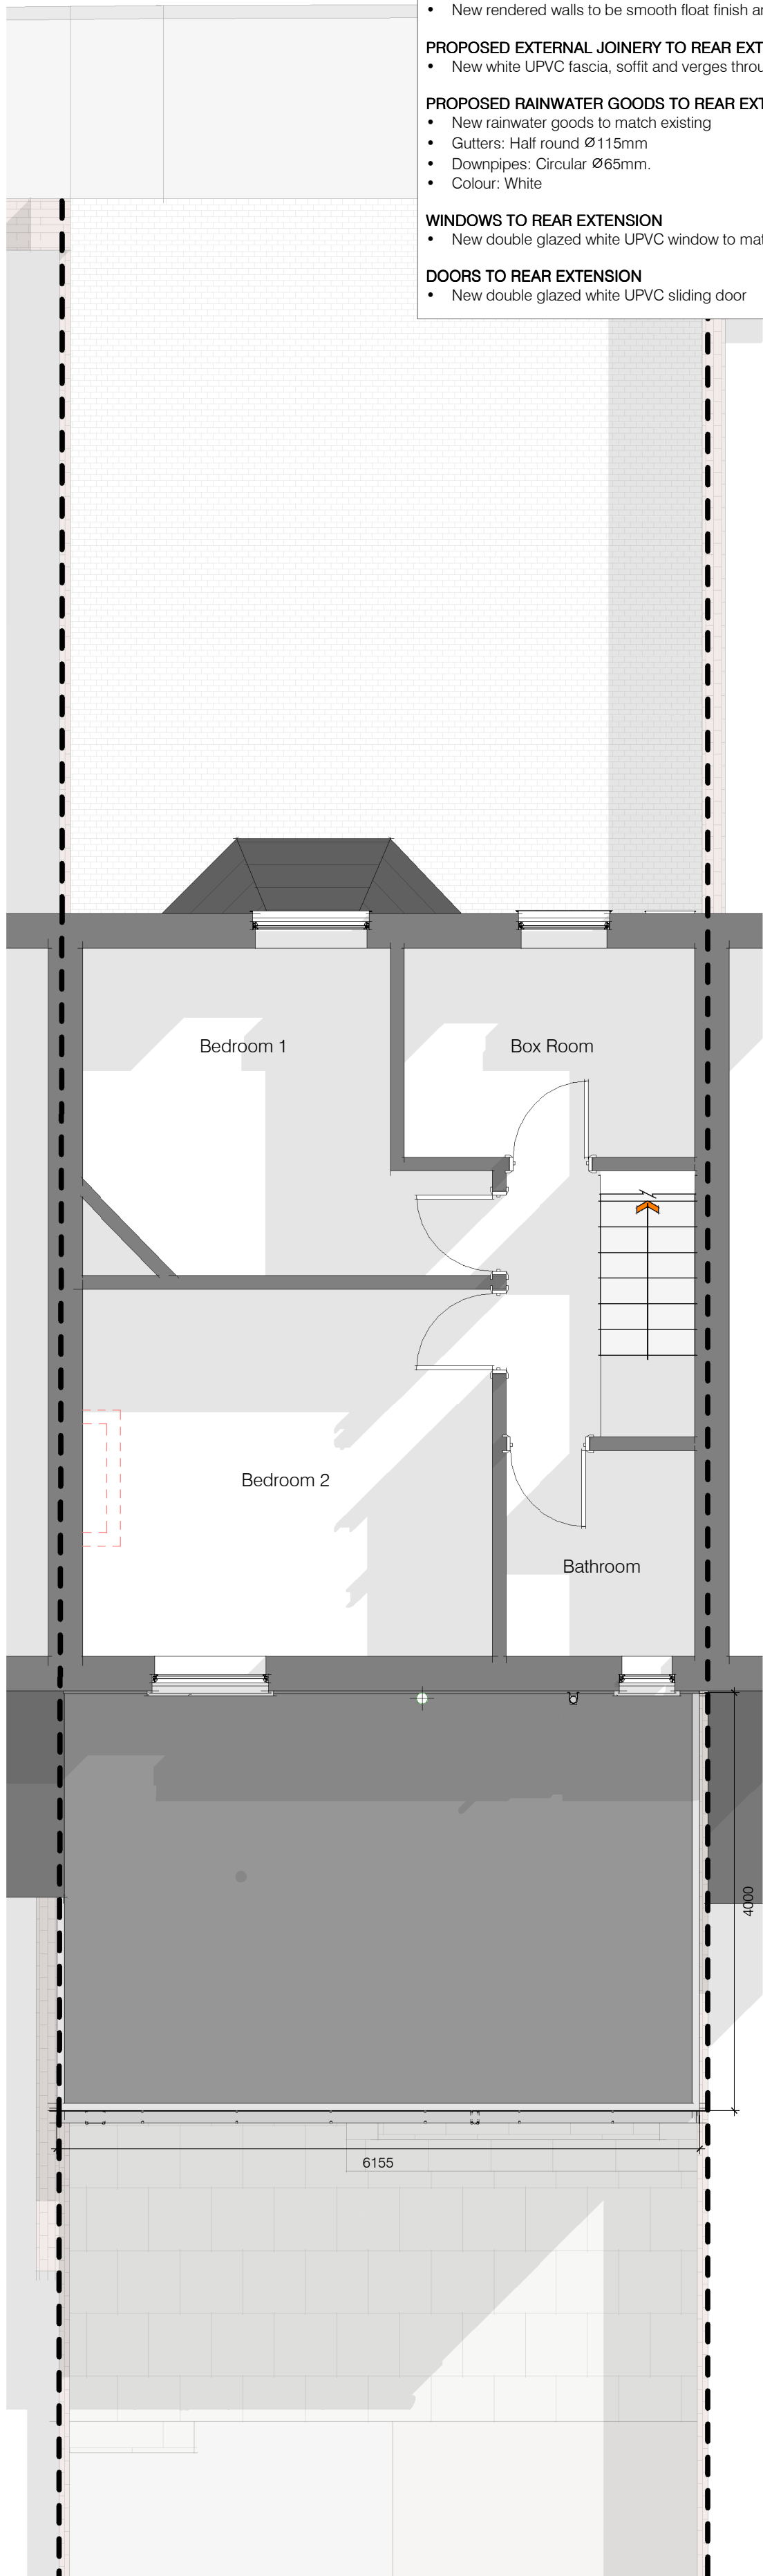

Level 01  
1 : 50

PROPOSED EXTERNAL FINISHES

PROPOSED FLAT ROOF TO REAR EXTENSION

- Fully adhered single ply flat roof membrane, colour dark grey.

PROPOSED WALLS TO REAR EXTENSION

- New rendered walls to be smooth float finish and painted white.

PROPOSED EXTERNAL JOINERY TO REAR EXTENSION

- New white UPVC fascia, soffit and verges throughout.

PROPOSED RAINWATER GOODS TO REAR EXTENSION


- New rainwater goods to match existing
- Gutters: Half round Ø115mm
- Downpipes: Circular Ø65mm.
- Colour: White

WINDOWS TO REAR EXTENSION

- New double glazed white UPVC window to match existing

DOORS TO REAR EXTENSION

- New double glazed white UPVC sliding door

 

| Revision | Date       | Revision Description           |
|----------|------------|--------------------------------|
| P00      | 09/08/2022 | Planning Issue                 |
| P01      | 19/08/2022 | Boundary line amendment        |
| P02      | 07/09/2022 | Planning comments incorporated |

Copyright © 2022

**EVANS**  
ARCHITECTURAL

EVANS ARCHITECTURAL LTD  
Tec Marina, Penarth, Vale of Glamorgan, CF64 1SA  
Tel: 02922 217 921 E-mail: info@evansarchitectural.co.uk

The drawings should not be scaled except for the purposes of planning. Figured dimensions only to be used.  
All critical dimensions should be checked and verified on site and any discrepancies reported immediately.  
The drawing must be reproduced without prior consent from Evans Architectural Ltd.

|                       |                                           |
|-----------------------|-------------------------------------------|
| Client:               | Evan Roberts                              |
| Project Name/Address: | 36 Margam Road<br>Port Talbot<br>SA13 2BN |

|                 |                      |       |            |
|-----------------|----------------------|-------|------------|
| Project No.     | 3169 (05) 102        | Rev   | P02        |
| Drawing Title:  | Proposed Floor Plans |       |            |
| Drawing Status: | PRELIMINARY          |       |            |
| Drawn:          | MH                   | Date: | 01/08/2022 |
| Scale:          | 1 : 50 @A2           |       |            |