




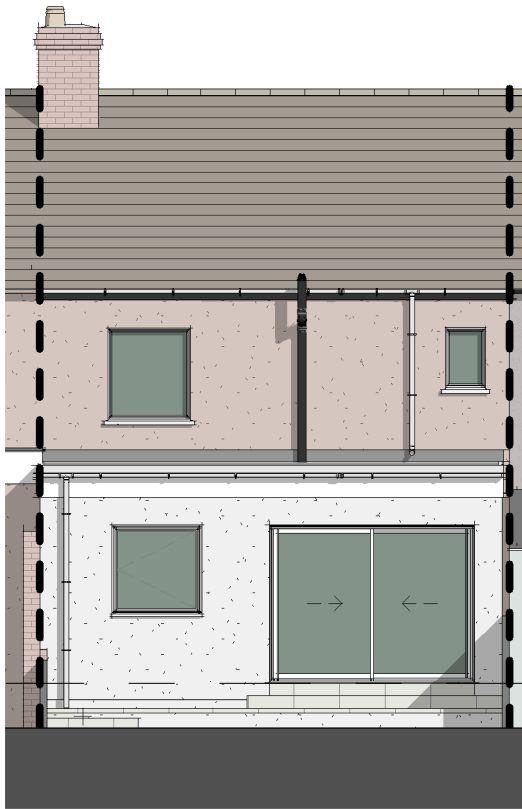


South West Elevation (rear)
1 : 100

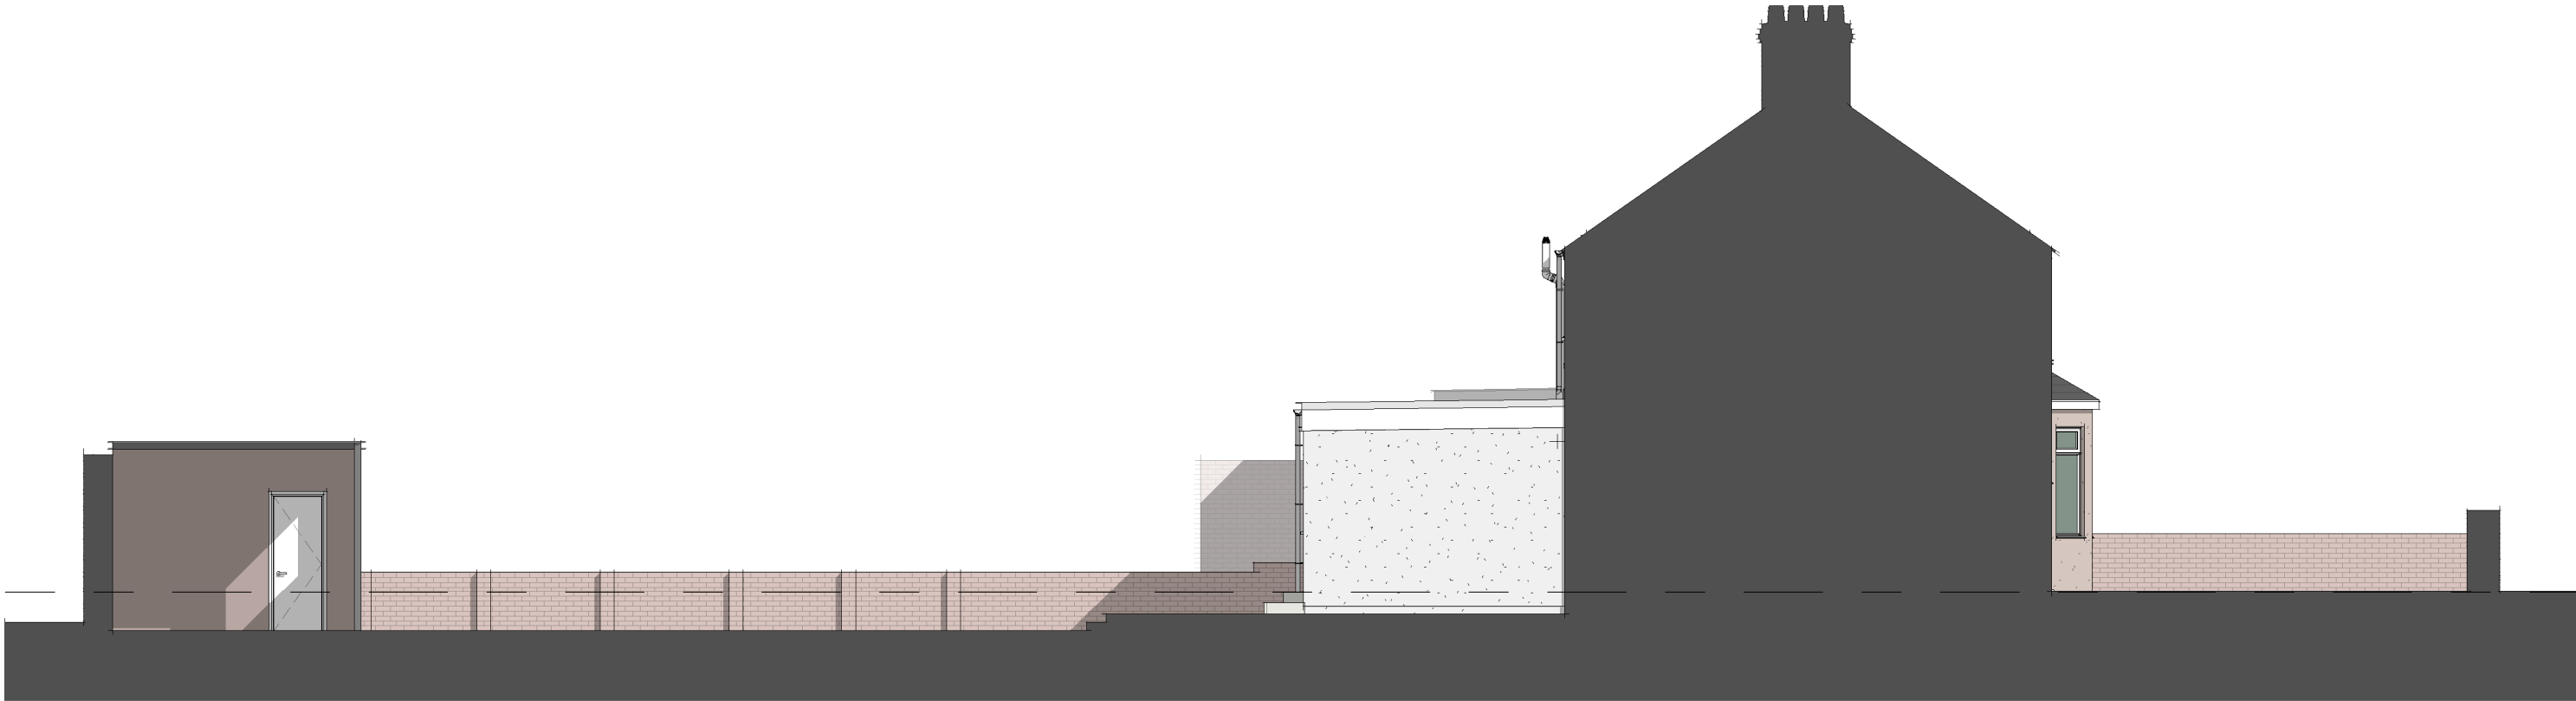

South East Elevation (side)
1 : 100

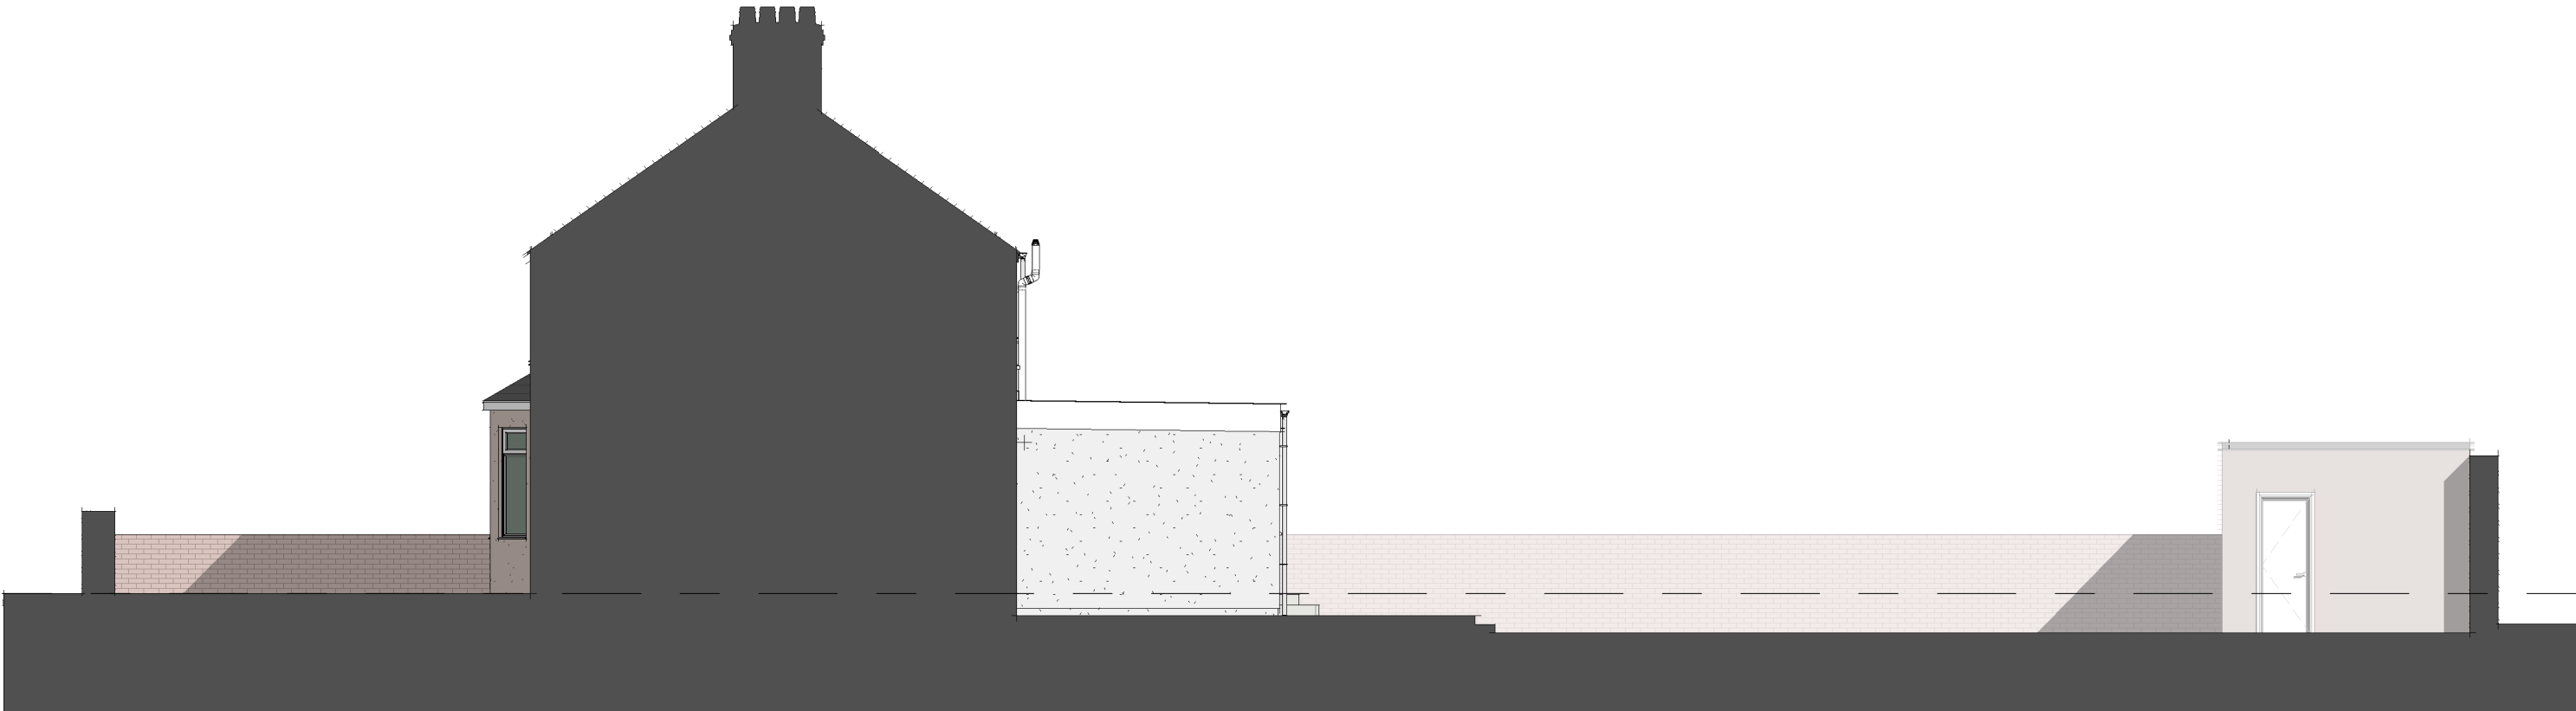

North West Elevation (side)
1 : 100

 

Revision	Date	Revision Description	Copyright © 2022  EVANS ARCHITECTURAL LTD Tec Marina, Penarth, Vale of Glamorgan, CF64 1SA Tel: 02922 217 921 E-mail: info@evansarchitectural.co.uk This drawing should not be scaled except for the purposes of planning. Figured dimensions only to be used. All critical dimensions should be checked and verified on site and any discrepancies reported immediately. This drawing must be reproduced without prior consent from Evans Architectural Ltd <td>Client: Evan Roberts</td> <td>Project No: Drawing No: 3169 (05) 103</td> <td>Rev: P01</td>	Client: Evan Roberts	Project No: Drawing No: 3169 (05) 103	Rev: P01
P00	07/09/2022	Planning Issue		Project Name/ Address: 36 Margam Road Port Talbot SA13 2BN	Drawing Title: Proposed Elevations	
P01	20/09/2022	Elevations Amended			Drawing Status: PRELIMINARY	
				Drawn: MH	Date: 07/09/2022	Scale: 1 : 100 @A2