


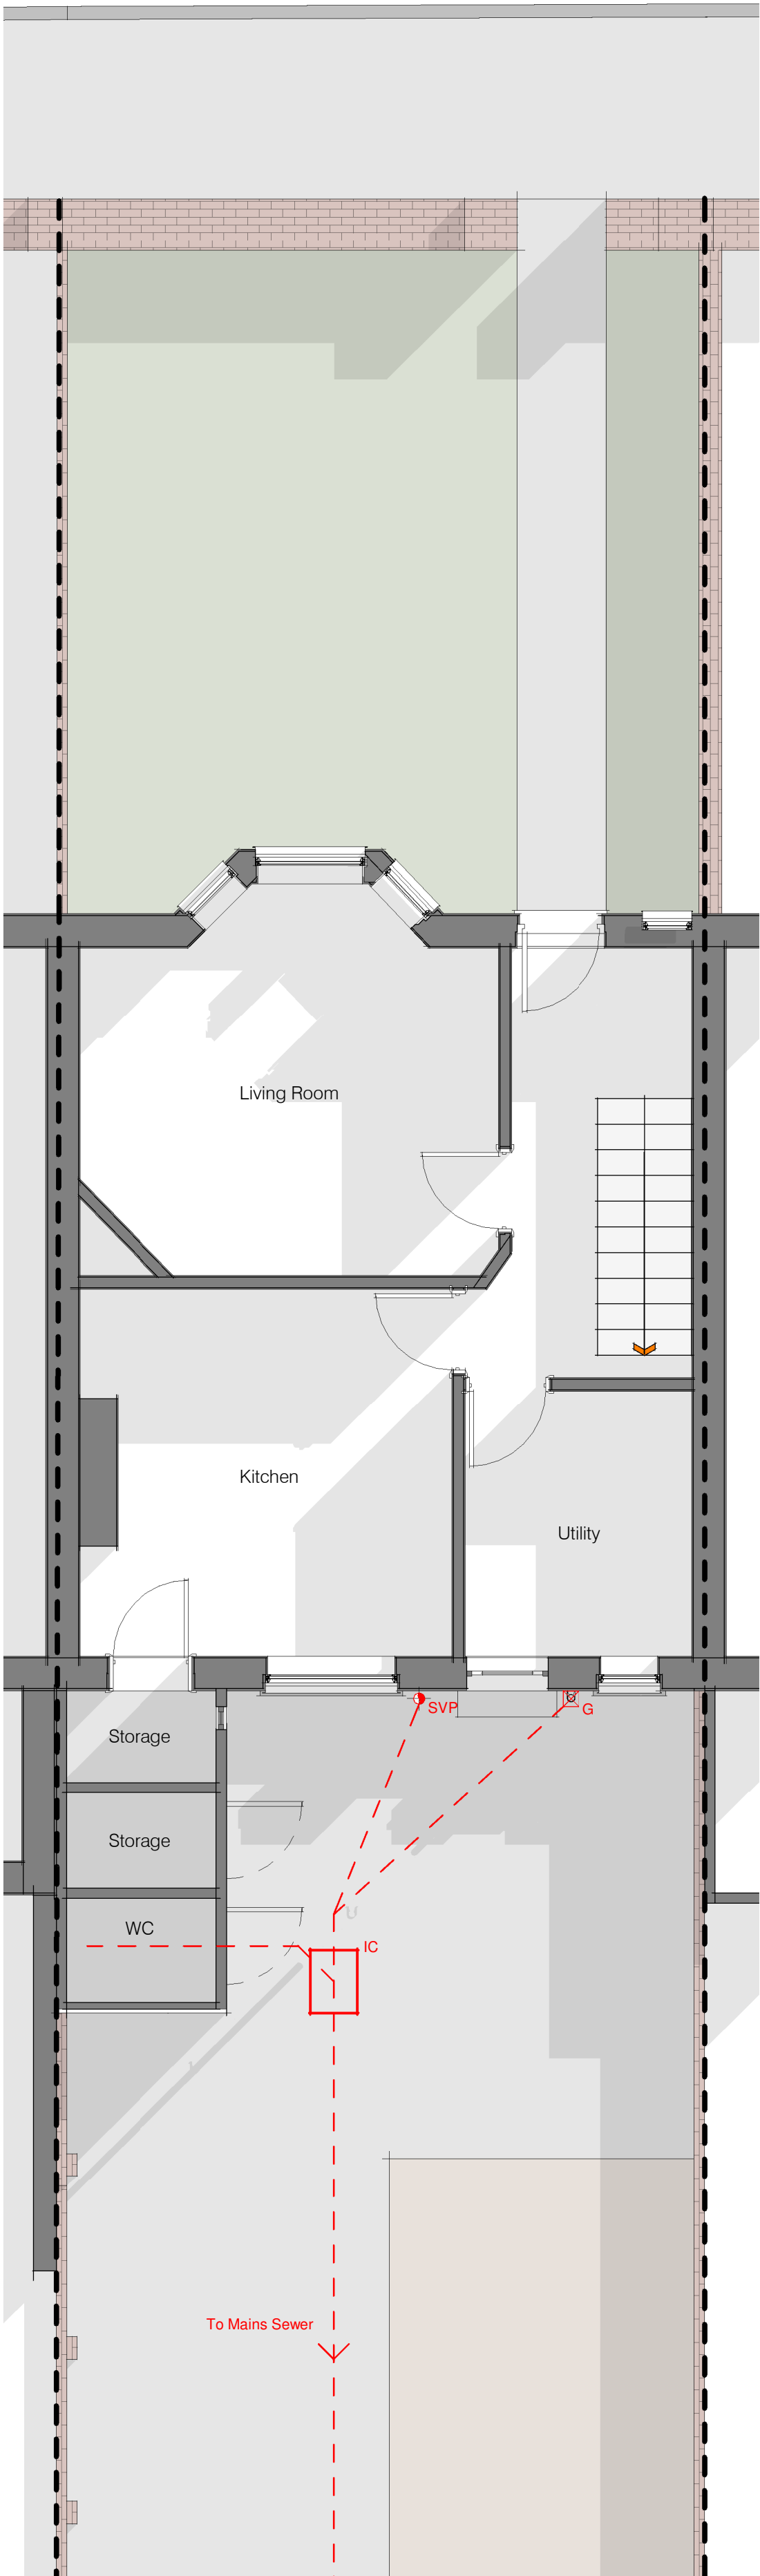


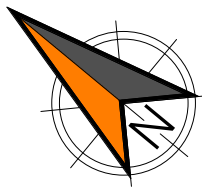

Level 00
1 : 50

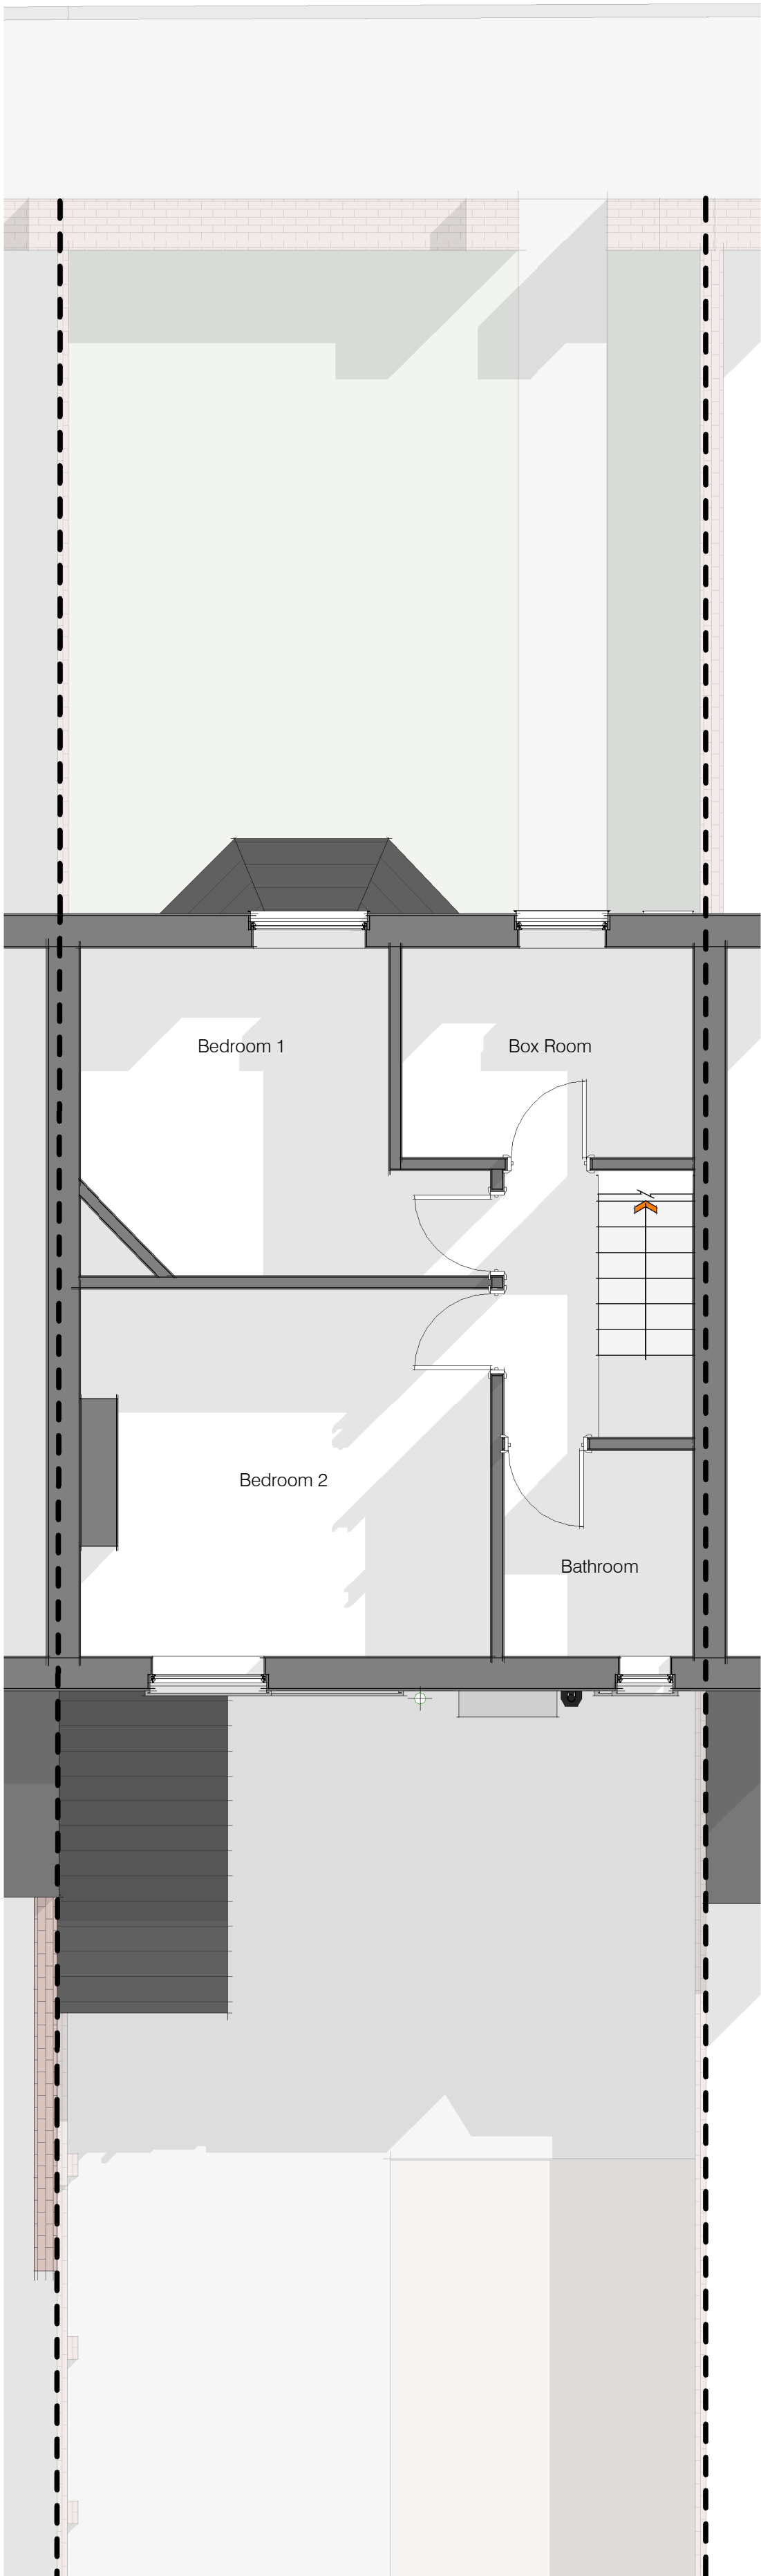

Level 01
1 : 50

 

Revision	Date	Revision Description
P00	09/08/2022	Planning Issue
P01	19/08/2022	Boundary line ammendment
P02	07/09/2022	Planning comments incorporated

Copyright © 2022

EVANS

ARCHITECTURAL

EVANS ARCHITECTURAL LTD

Tec Marina, Penarth, Vale of Glamorgan, CF64 1SA

Tel: 02922 217 921 E-mail: info@evansarchitectural.co.uk

The drawings should not be scaled except for the purposes of planning. Figured dimensions only to be used.

All critical dimensions should be checked and verified on site and any discrepancies reported immediately.

The drawing must be approved without prior consent from Evans Architectural Ltd.

Client	Evan Roberts
Project Name/ Address	36 Margam Road Port Talbot SA13 2BN

Project No.	3169 (05) 002	Rev	P02
Drawing Title	Existing Floor Plans		
Drawing Status	PRELIMINARY		
Drawn	MH	Date	01/08/2022
Scale	1 : 50 @A2		