




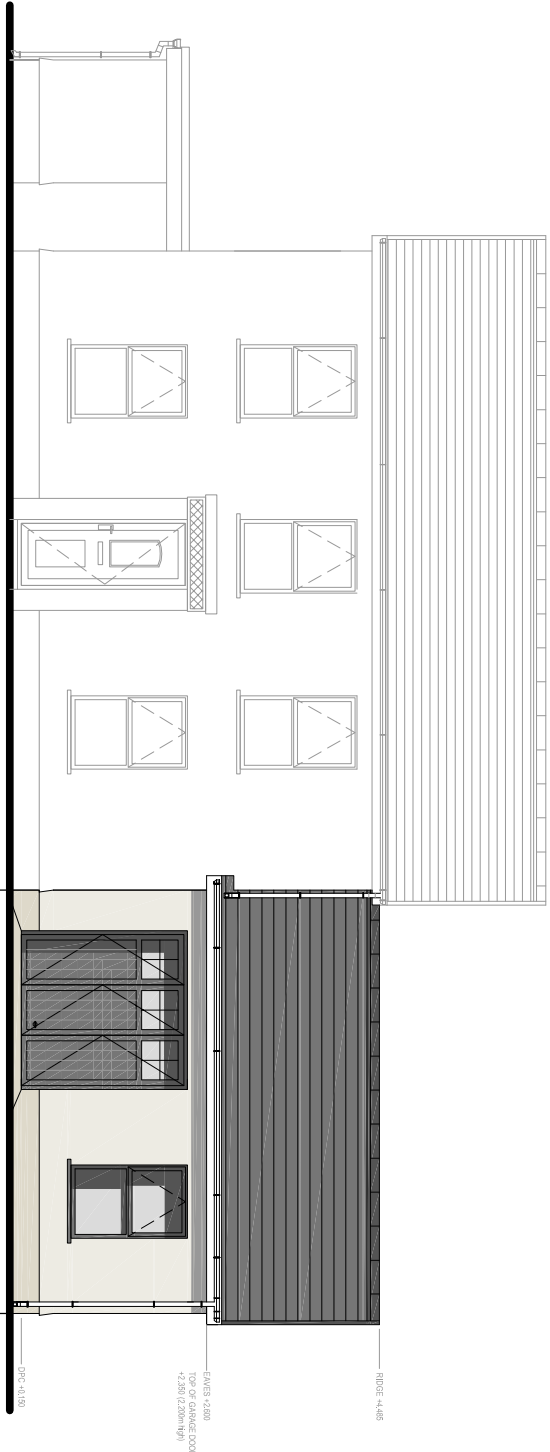


PROPOSED FRONT ELEVATION
Scale 1:100

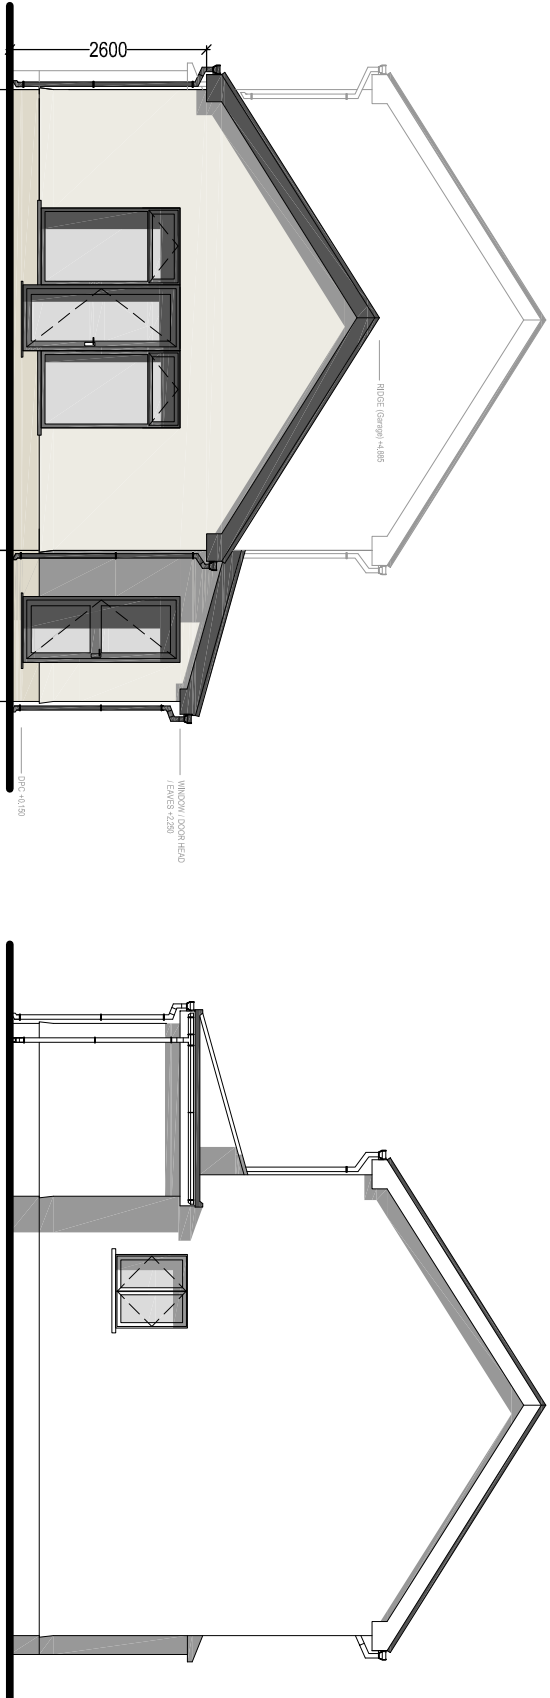


PROPOSED RIGHT SIDE ELEVATION
Scale 1:100

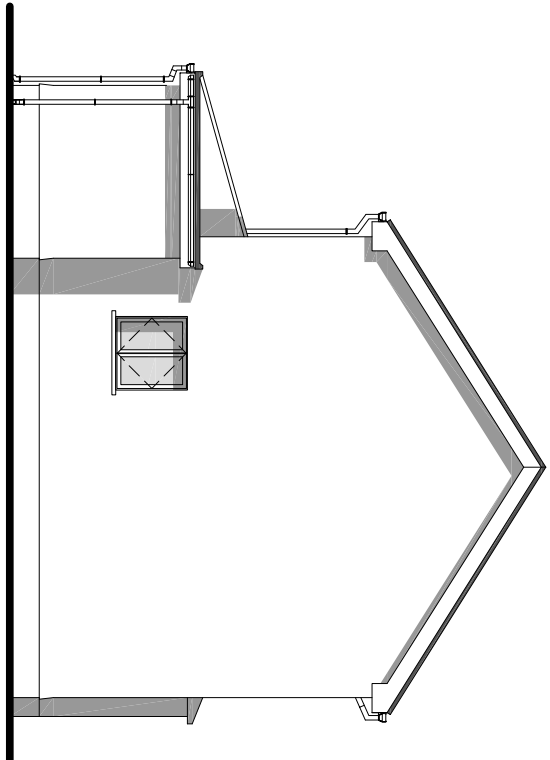


PROPOSED LEFT SIDE ELEVATION (unaffected)
Scale 1:100

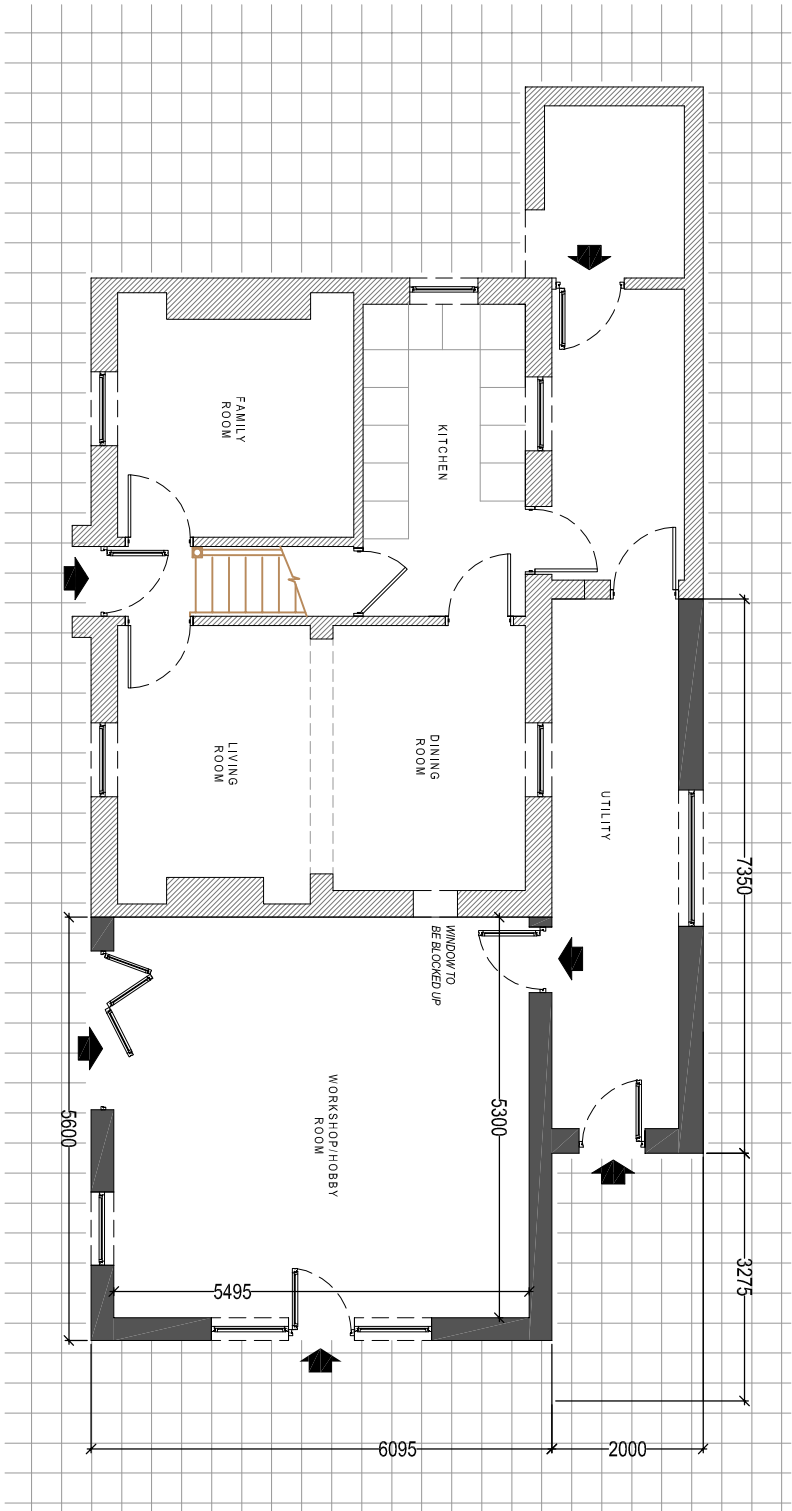

PROPOSED GROUND FLOOR PLAN
Scale 1:100

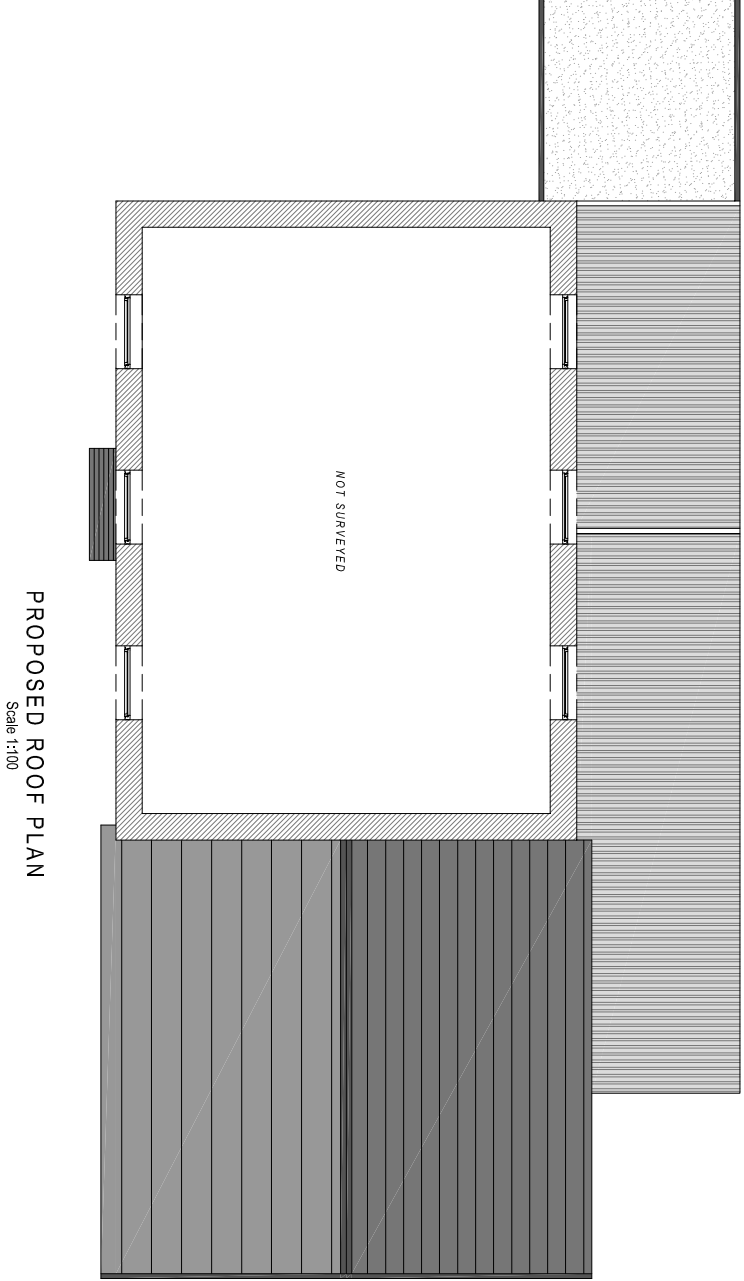


PROPOSED ROOF PLAN
Scale 1:100

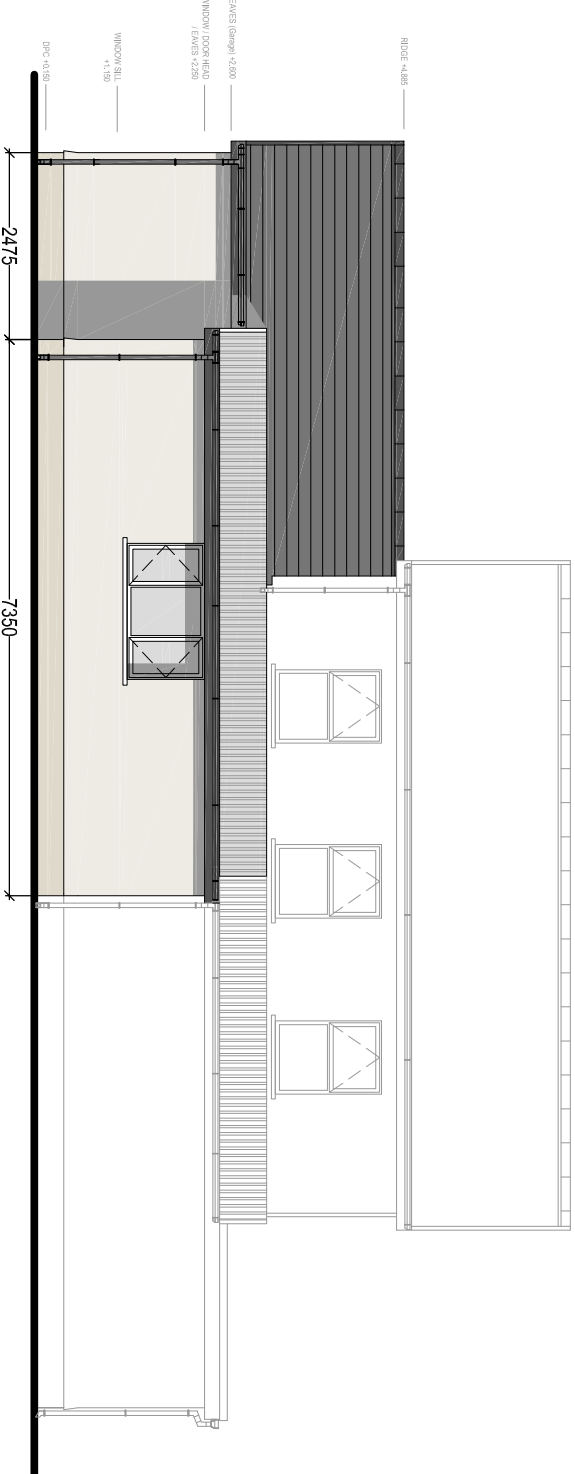

PROPOSED REAR ELEVATION
Scale 1:100



Reproduced from an Ordnance Survey map with the permission of the
Controller of Her Majesty's Stationary Office
©Crown Copyright. All rights reserved.

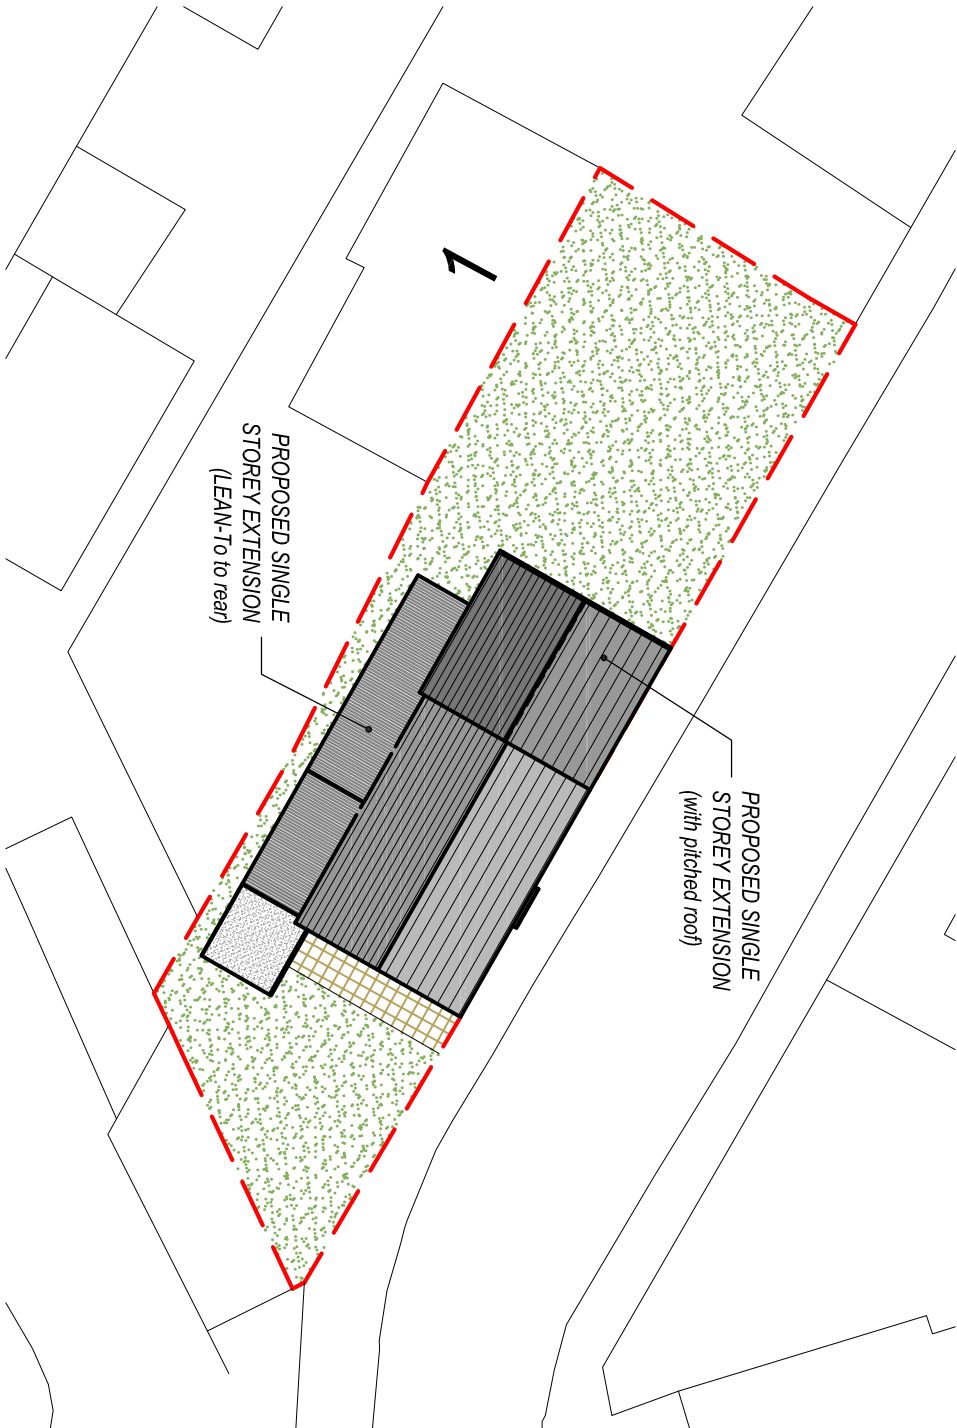

PROPOSED BLOCK PLAN
Scale 1:250

MATERIAL FINISHES:

Roof Covering:

Slate (thin) (to match existing)
Concrete ridge tile (to match existing)

Wall Covering:

Rendered Masonry(to match existing)

Windows & Doors:

uPVC Double Glazed.
Colour: Black

Weather boarding:

uPVC bulbosed
Colour: Black

Rainwater goods:

Plastic, universal
Colour: Black

NOTE:

Existing Windows, Doors,
Weatherboarding and Rainwater goods to
be replaced with new, Colour: Black /
Anthracite

Client:

Mr & Mrs. L. Garden
3 Barry Road
Lower Brynamman

Project Title:

PROPOSED SINGLE STOREY
SIDE EXTENSION
& REAR LEAN TO

General Notes:

1. Do not scale from the drawings. Use figure dimensions only.
2. Dimensions are in mm unless otherwise stated.

Drawing Issue:

PLANNING

Drawing Title:
PROPOSED ELEVATIONS & FLOOR PLANS

Drawing No: 003 Revision: A

Date: 06-07-2022 Rechecked: 24-08-2022

Scale(s): 1:100 Paper Size: A2



Cwm Planning & Design Ltd.
(architectural and Draughting Services)