

darkin
architects

drawing on
experience

www.darkinarchitects.com

CARDIFF 02922 744 005
LLANELLI 01554 778 730
NEATH 01639 505 566

info@darkinarchitects.com

RIBA



Chartered Practice

THIS DRAWING IS THE COPYRIGHT OF DARKIN ARCHITECTS AND MAY NOT BE COPIED, ALTERED OR REPRODUCED IN ANY FORM OR PASSED TO A THIRD PARTY WITHOUT THEIR CONSENT. DIMENSIONS MUST BE CHECKED AND VERIFIED ON SITE AND ANY DISCREPANCIES SHOULD BE REPORTED TO THE ARCHITECT. THIS DRAWING MUST NOT BE SCALED AND SHOULD BE READ IN CONJUNCTION WITH ALL OTHER CONSULTANT'S DRAWINGS. IF IN DOUBT ASK FOR CONFIRMATION.

No.	Description	By	Date
C	Moved internal Kitchen/Games wall to 2100mm in Games Room	BDR	26.08.22
D	Changed Patio Door Size	BDR	13.09.22

CLIENT

Carol Hutchinson

PROJECT

Domestic Extension


PROJECT ADDRESS

30 Ridgewood Gardens, Cyma
Neath, SA11 3QF


DRAWING TITLE

Proposed Floor Plans

DRAWN BY		CHECKED BY	© Copyright Darkin Architects 2022
BDR		TOM	
PROJECT REF	SCALE		PAPER SIZE
RH535	1 : 100		A3
DRAWING	REVISION	DATE	
102	D	25/07/22	

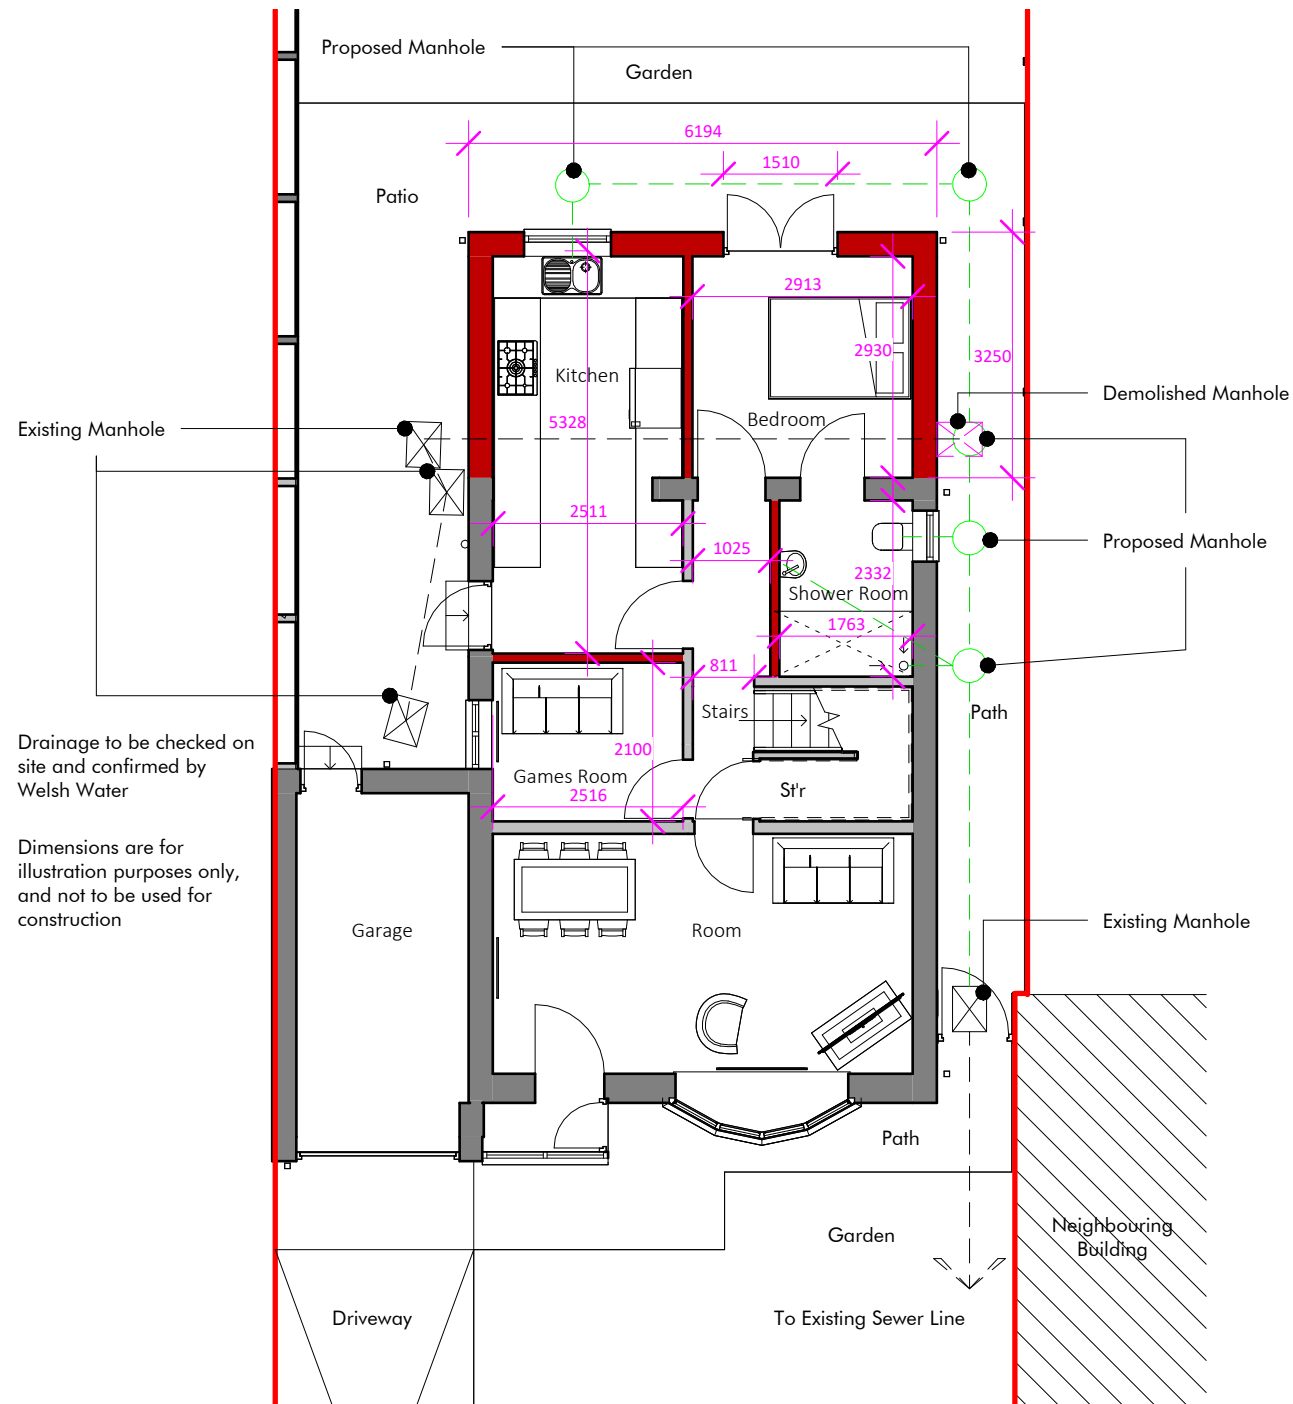

Ground Floor Plan

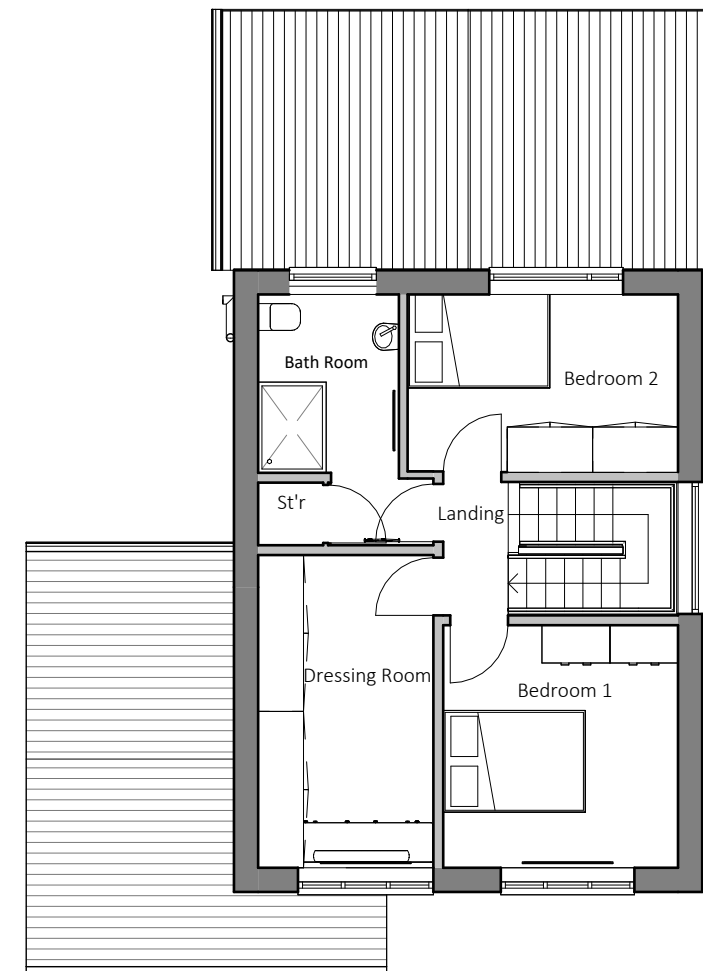

First Floor Plan