


Superseded

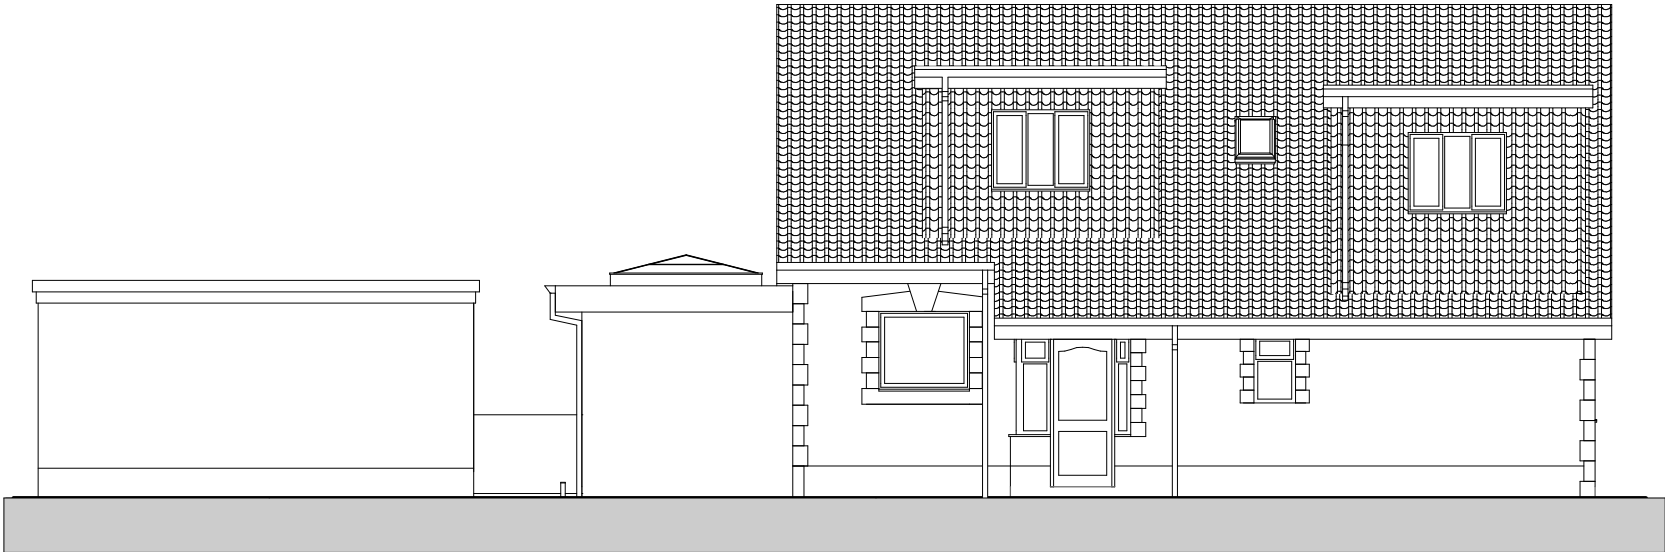


PROPOSED FRONT ELEVATION



PROPOSED SIDE ELEVATION



PROPOSED REAR ELEVATION

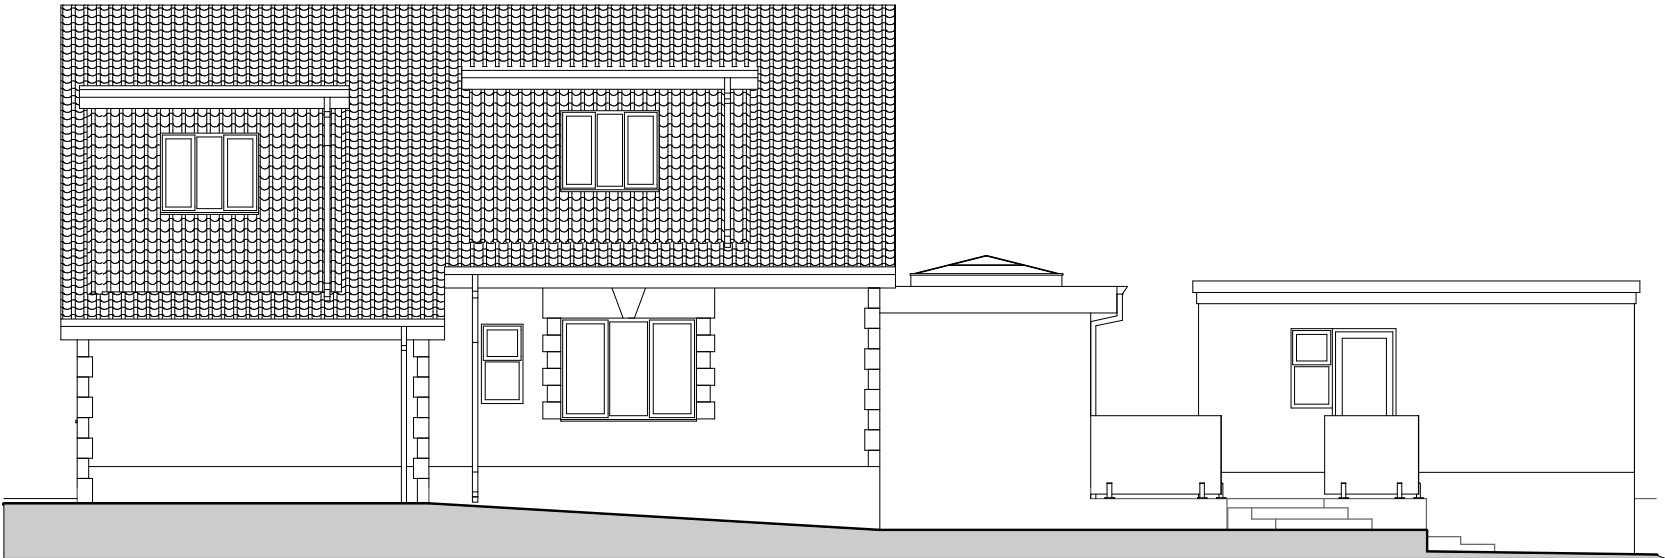

PROPOSED SIDE ELEVATION



Scale 1 / 100 @ A3

0 1 2 3 4 5

Matt Johns
BSc (Hons) City and Regional
Planning
RTPI
Accredited Designer

LABC
Registered
Architectural Services

NO.	NOTES
1	All elevations to be submitted in black and white.
2	Drawings are to be used for planning purposes only and are not to be used for construction purposes.
3	Drawings are to be used for planning purposes only and are not to be used for construction purposes.
4	Drawings are to be used for planning purposes only and are not to be used for construction purposes.
5	Drawings are to be used for planning purposes only and are not to be used for construction purposes.

SHEET TITLE:
Proposed Elevations

PROJECT DESCRIPTION:
Ground Floor Extension, Garage
Alteration and First Floor
Extension and Dormers

ACRUM
Planning Consultants

DATE:
September 2022

SCALE:
1 : 100

SHEET:
A-3