


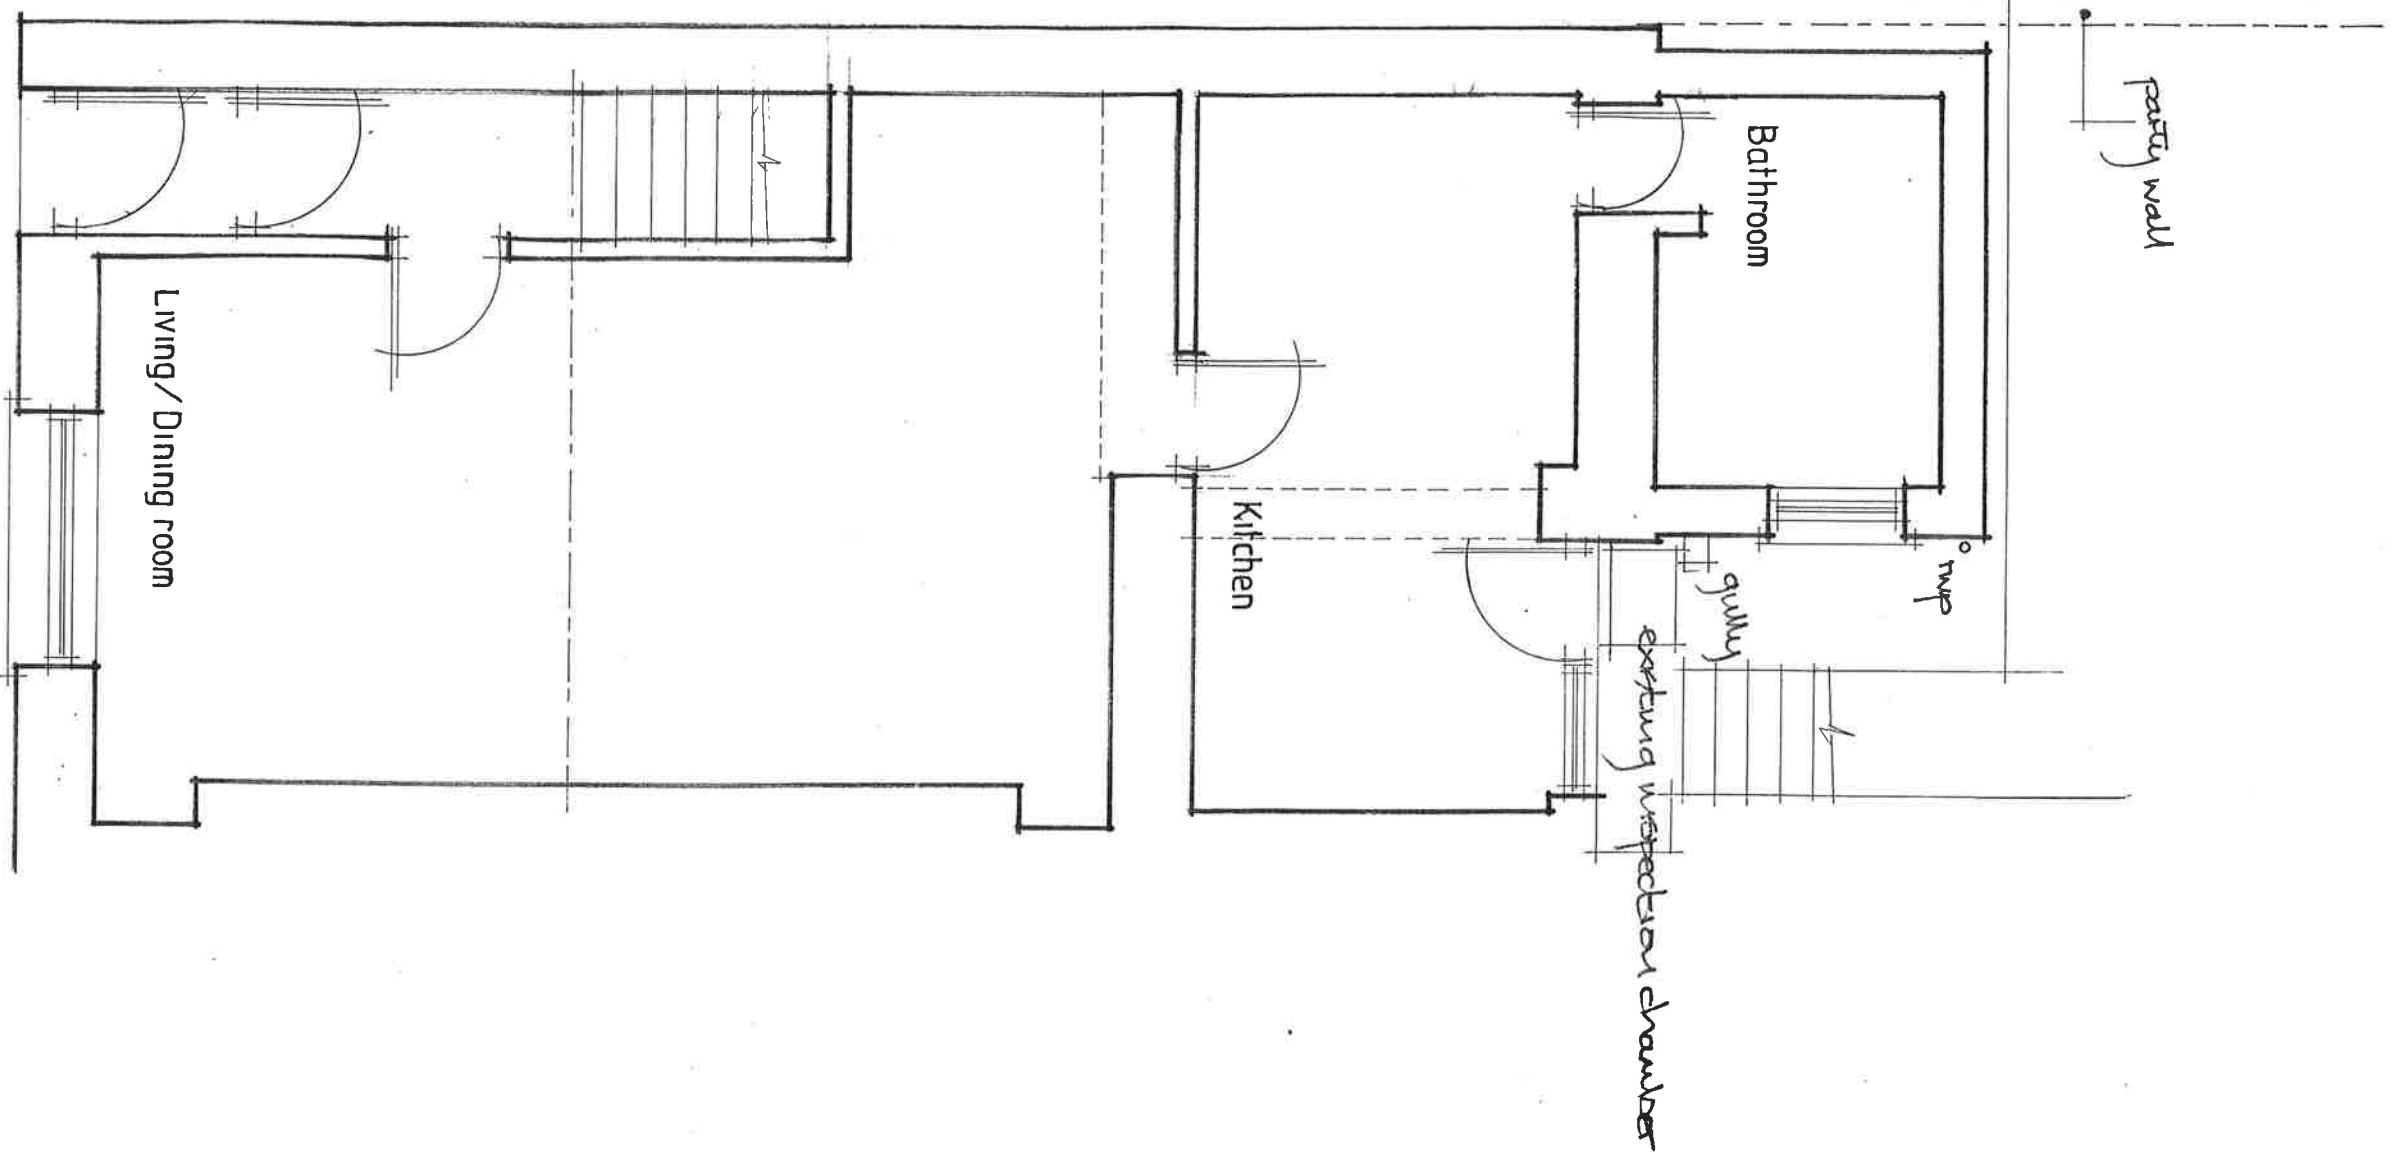

GROUND FLOOR PLAN

<i>Fine Line</i> <i>Architectural Services Ltd.</i>			<i>Client</i>
30 Pond Mawr Garth Maesteg Bridgend CF34 0SX Tel: 01656 732042 Fax: 01656 810318 Email: fine248@gmail.com			Mr L Jones
27 Villiers Road, Blaengwynfi.			<i>Project</i>
Existing Ground Floor Plan.			<i>Drawing Title</i>
<i>Date</i> July 2022.	<i>Scale</i> 1:50.	<i>Drawing No.</i> 27VilliersRoad/WD/01 A	