


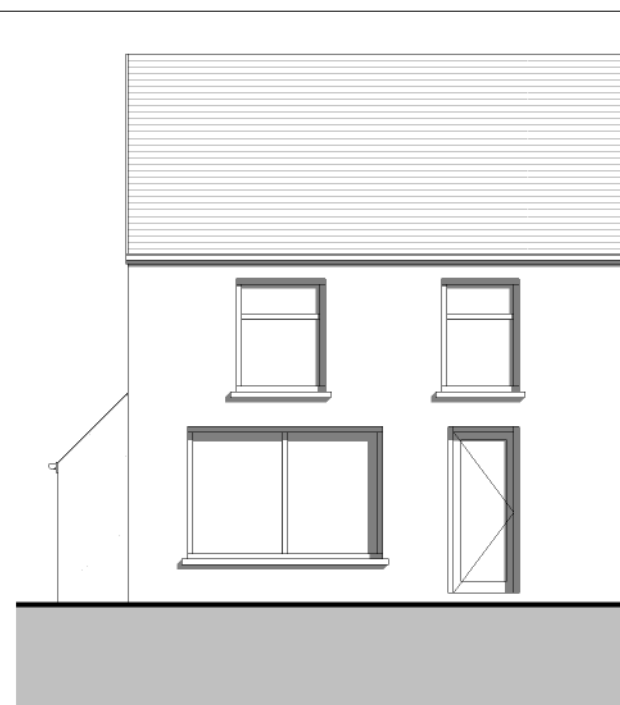
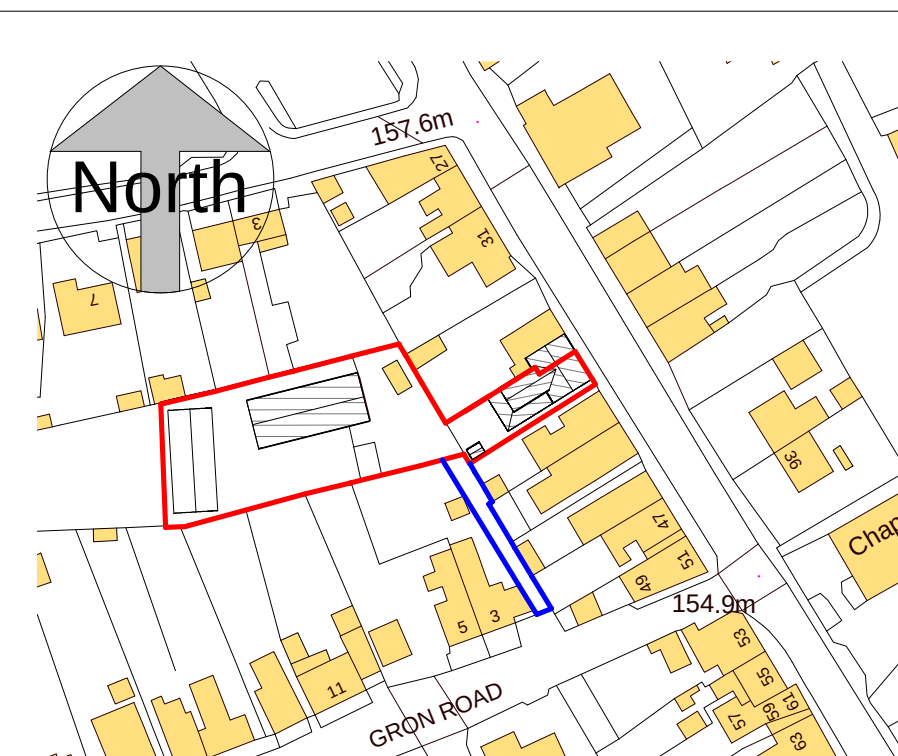


 


6 North East Elevation  
1 : 100

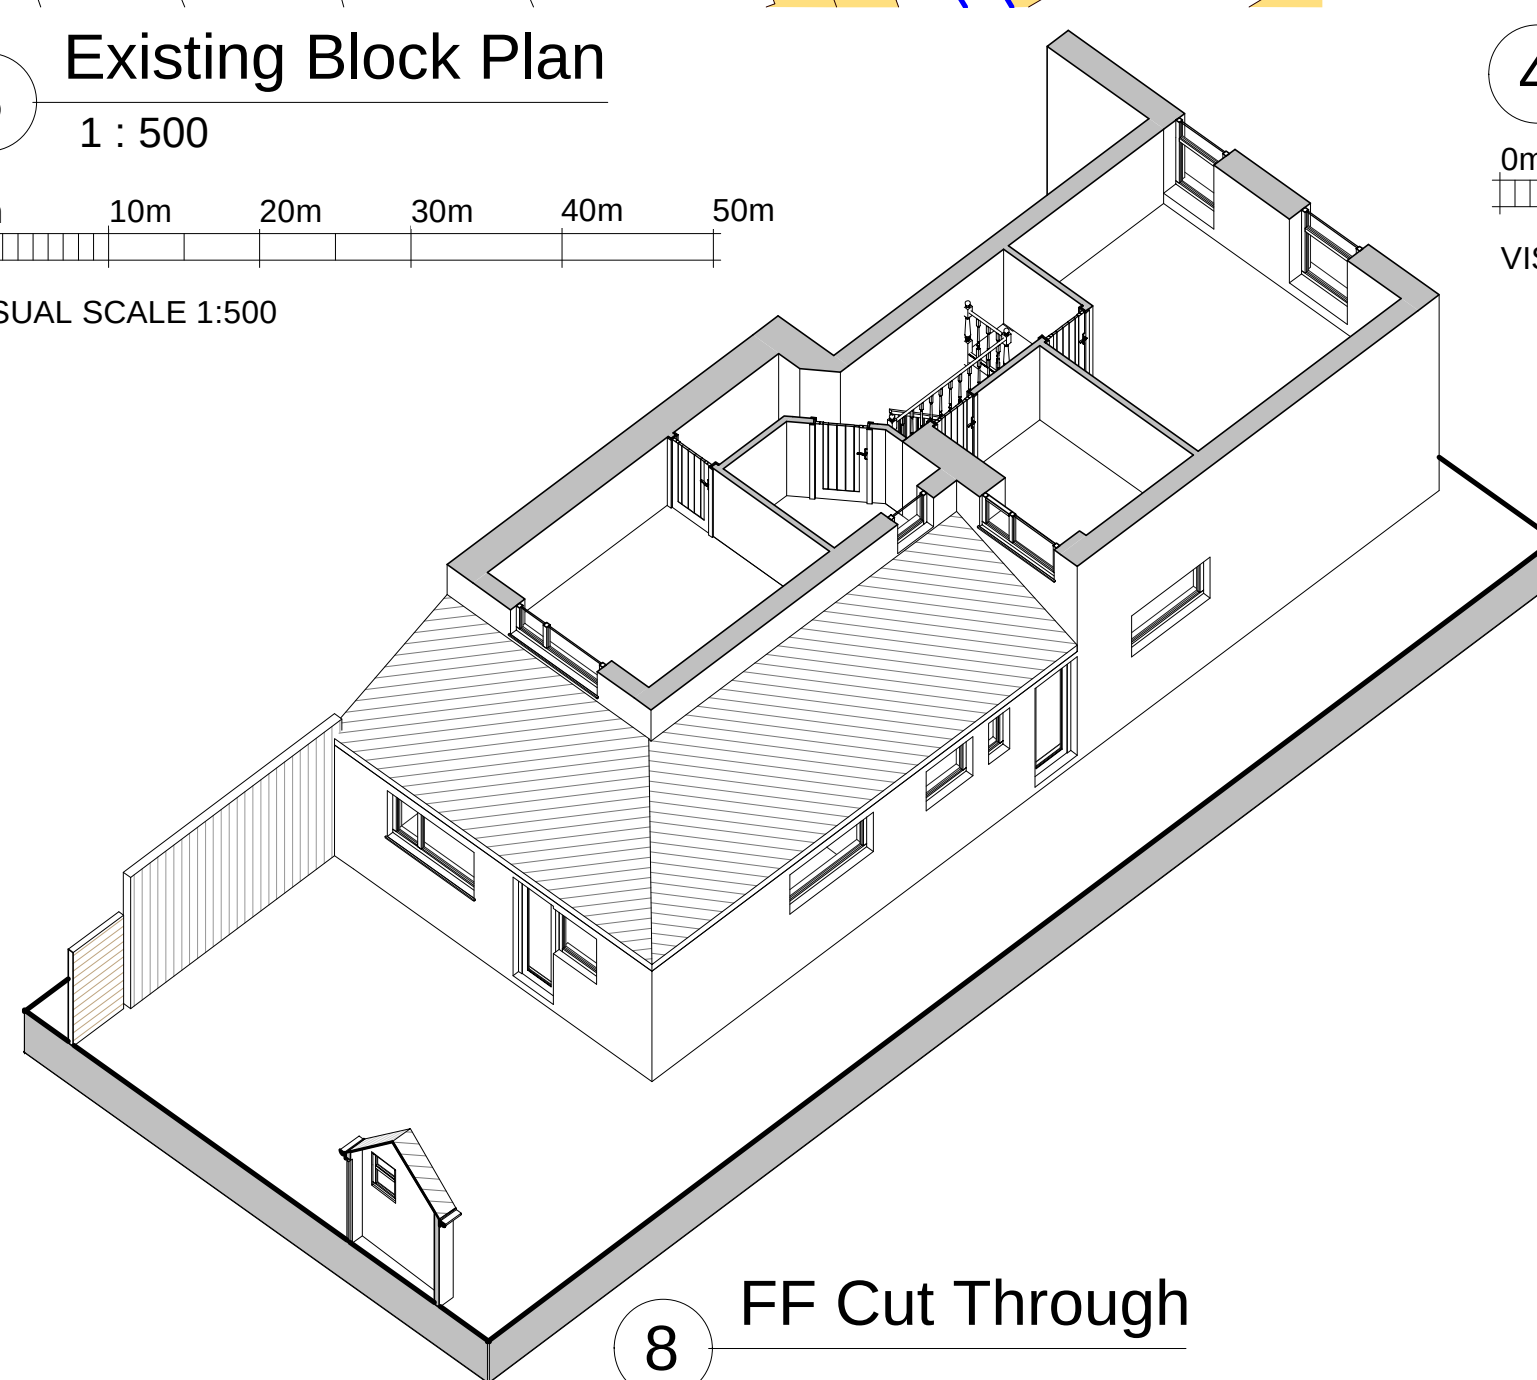



## 4 Site Location Plan

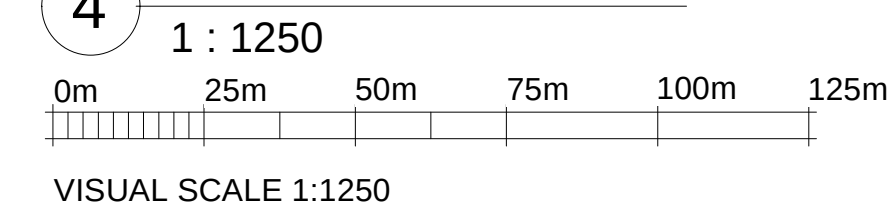

FF Cut Through

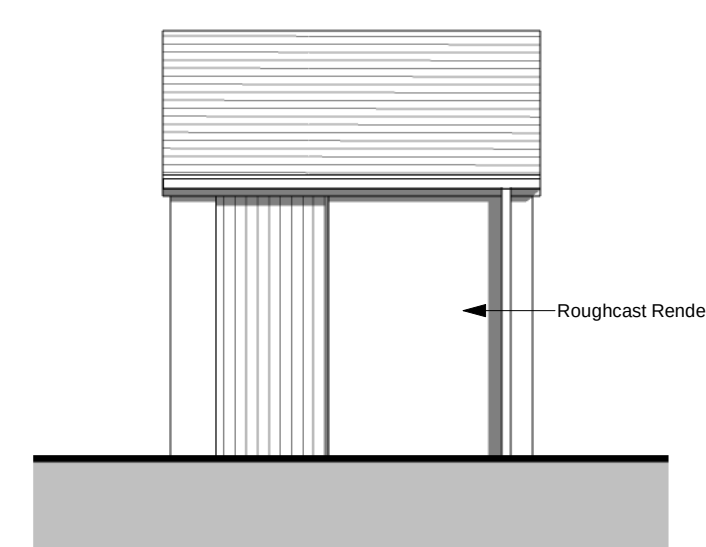


**Sleeper & Fencing Section**

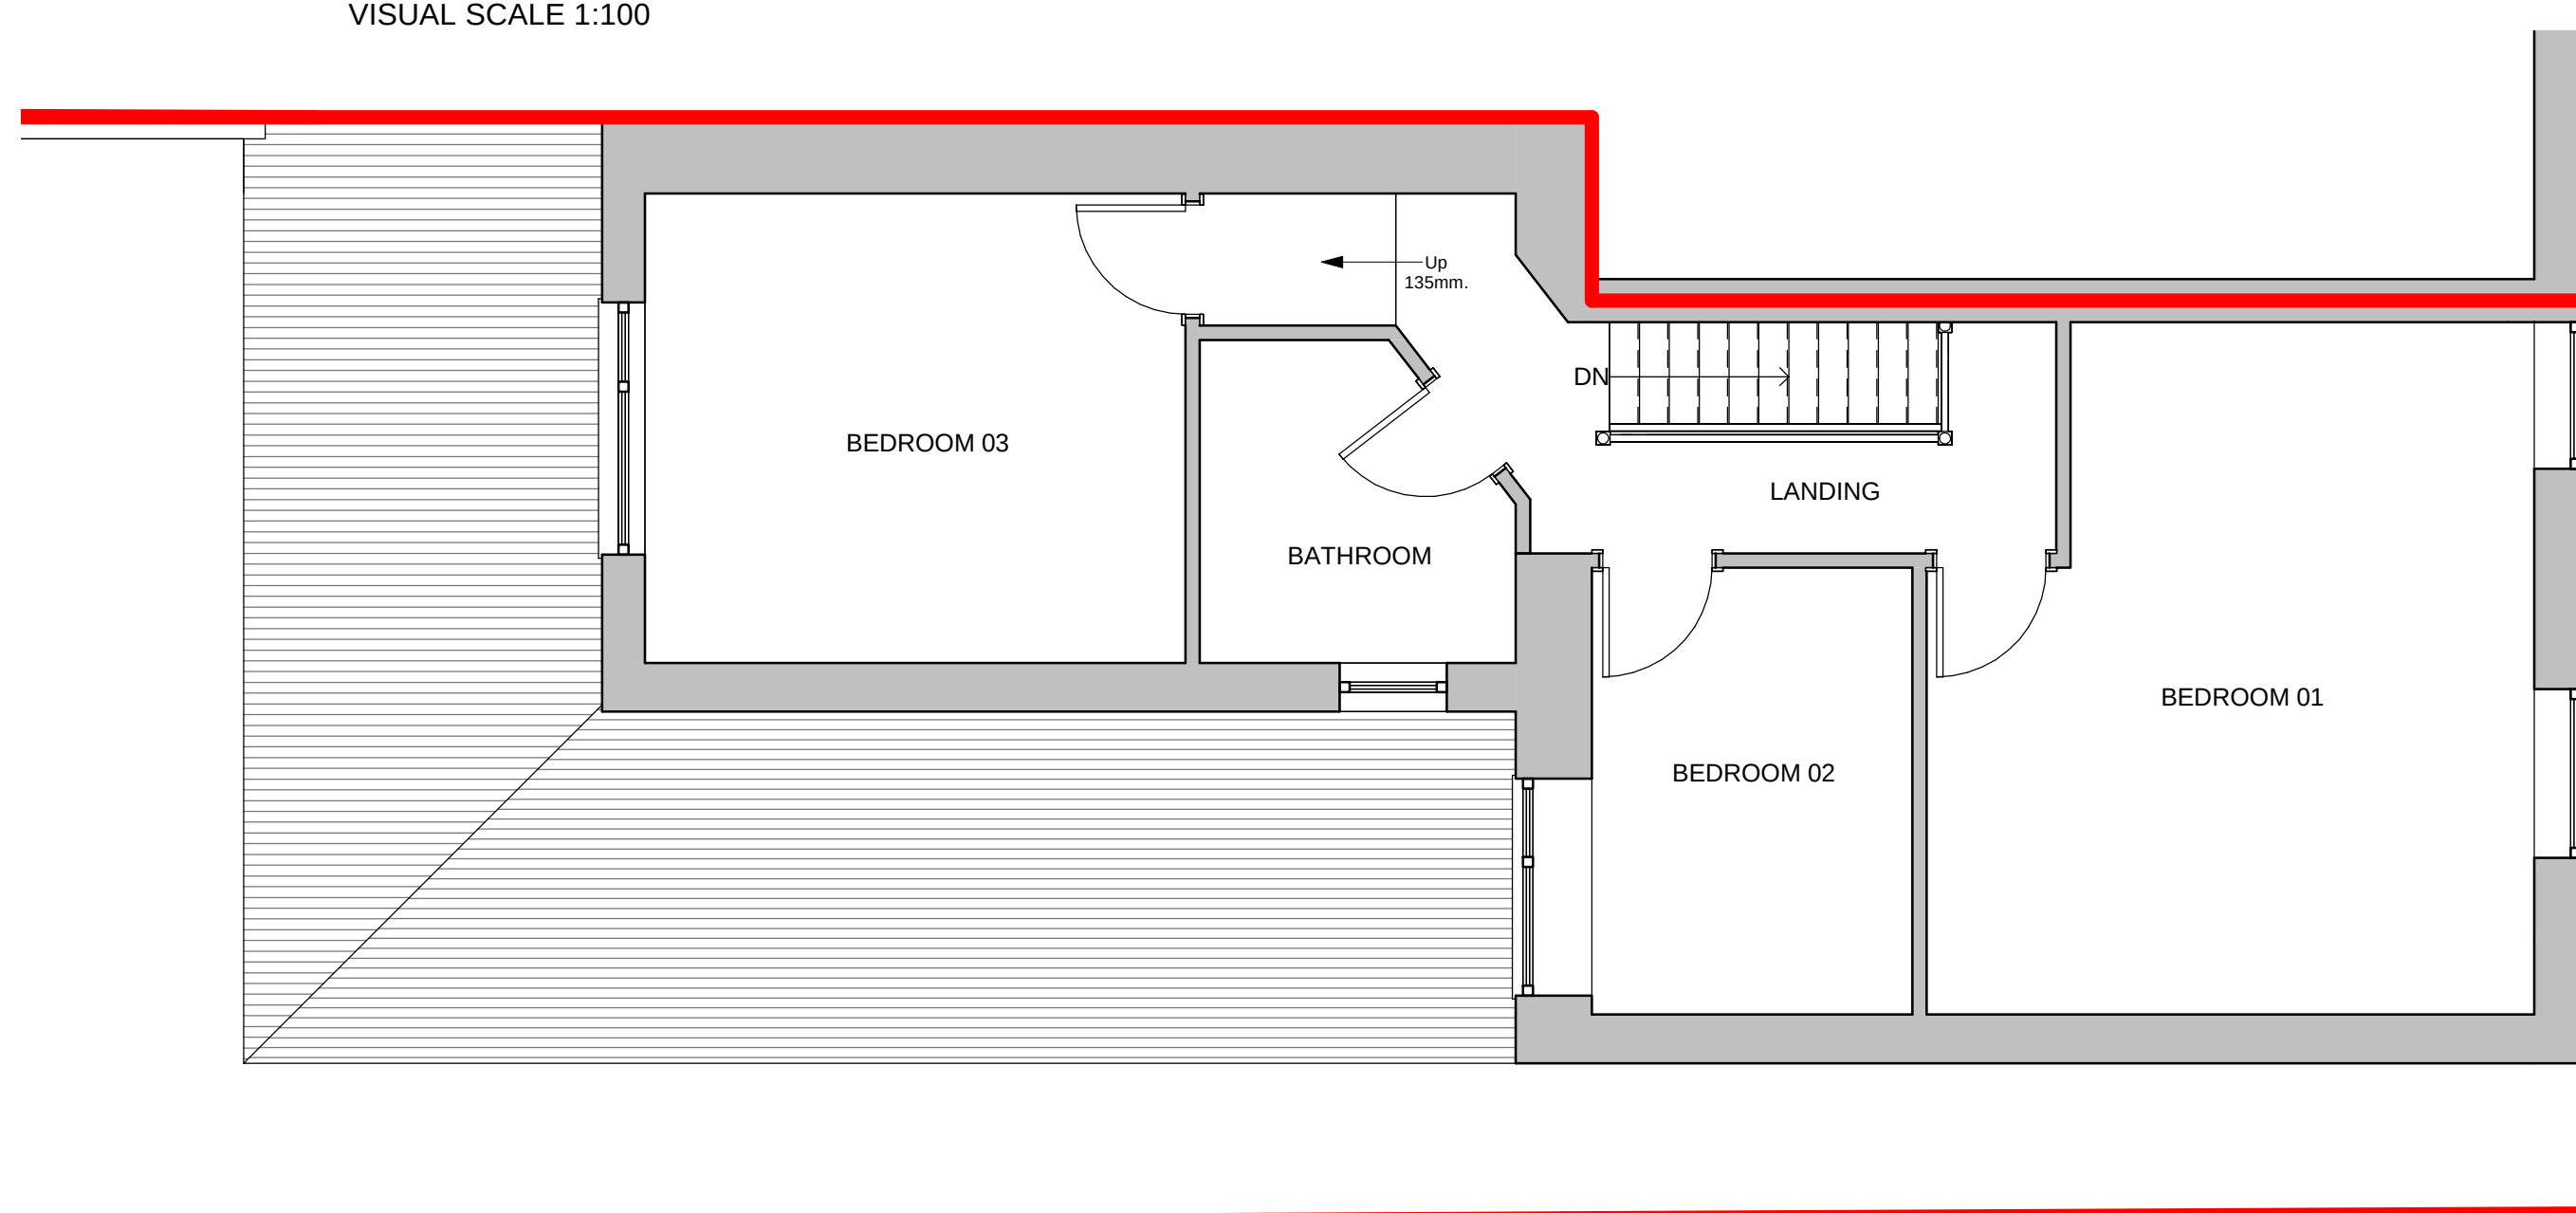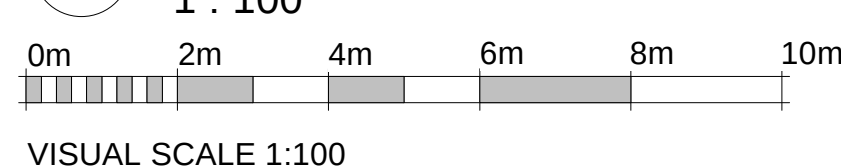


White UPVC Window.



10 Outbuilding E Elevation  
1 : 50

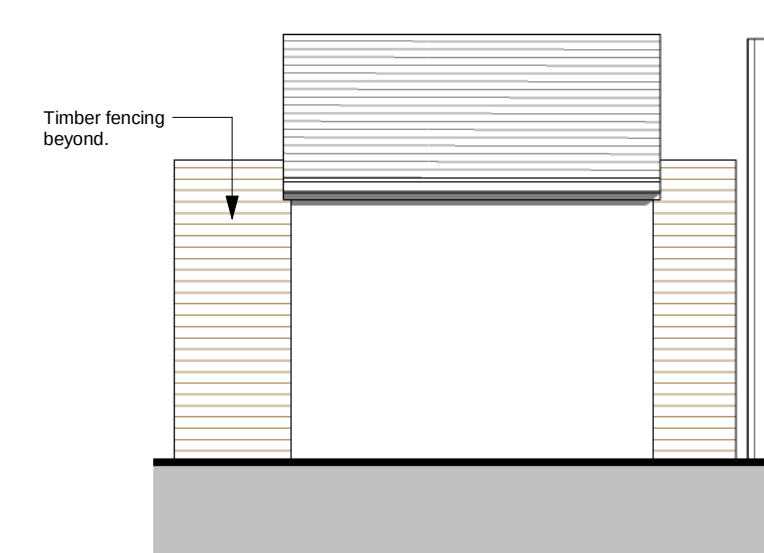

12 Outbuilding S Elevation  
1 : 50

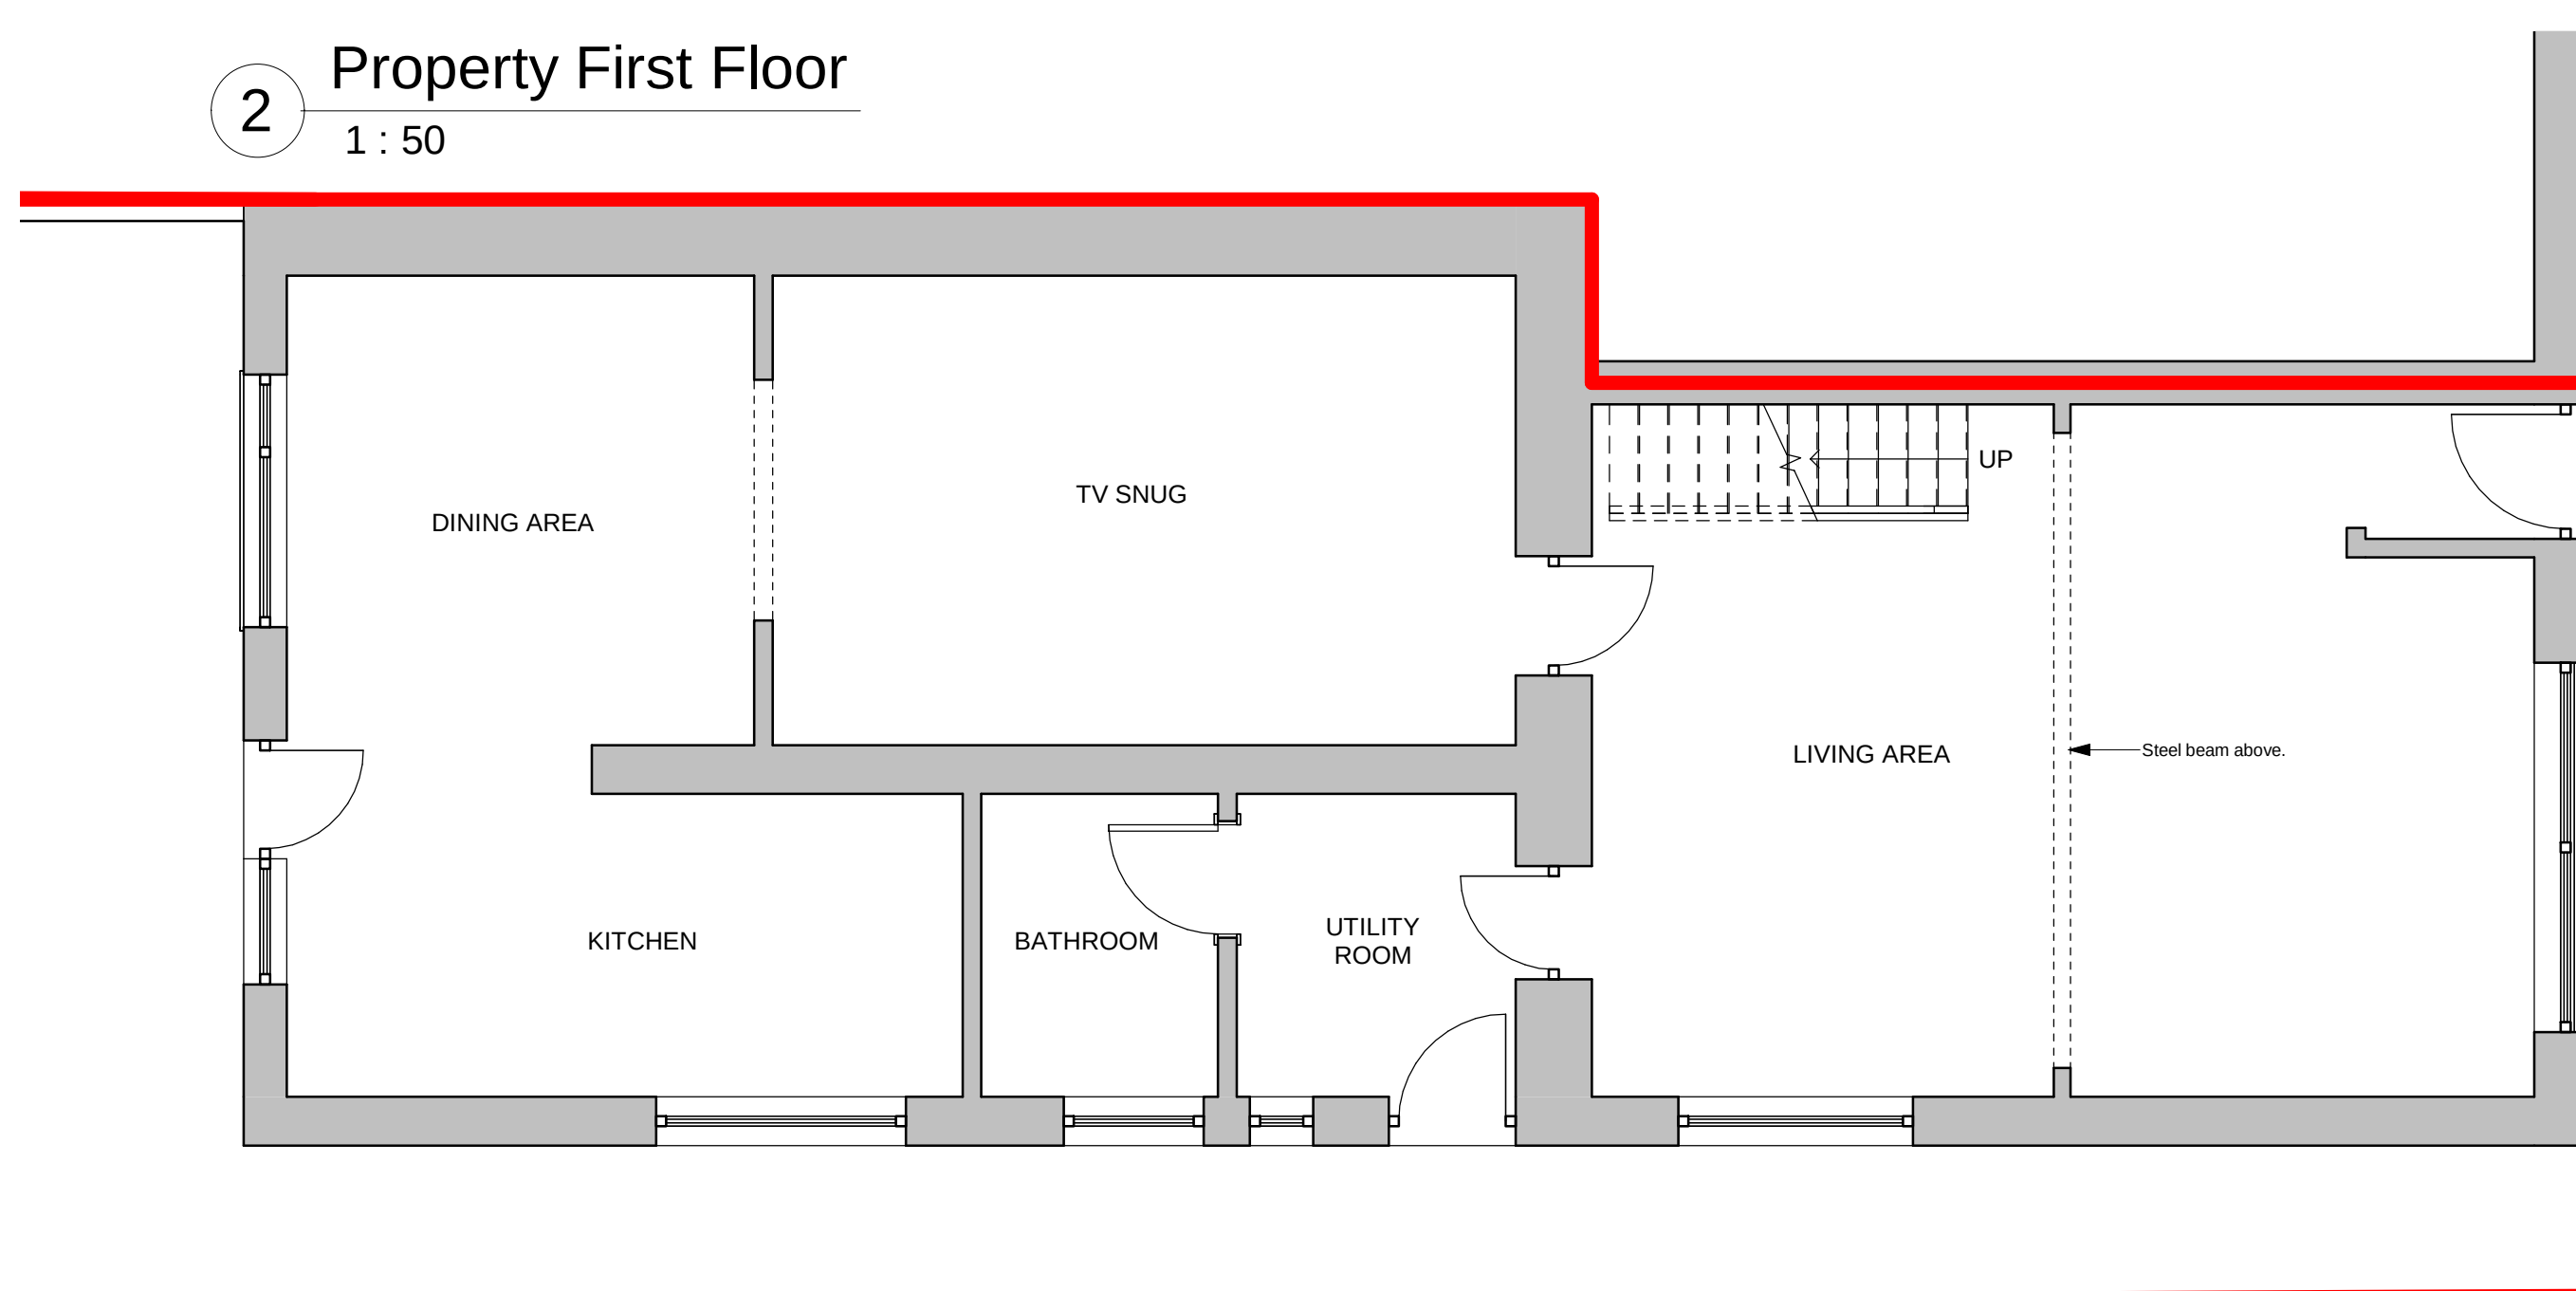

13 Outbuilding W Elevation  
1 : 50

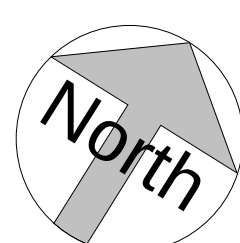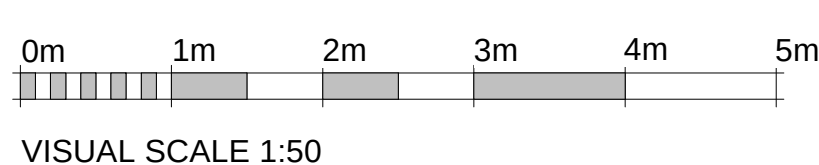


THIS DRAWING IS COPYRIGHT.  
DO NOT SCALE THIS DRAWING(EXCEPT FOR PLANNING PURPOSES).  
KEN MORGAN DESIGN AND BUILDING MANAGEMENT TO BE  
NOTIFIED OF ANY DISCREPANCIES IN FIGURED DIMENSIONS.  
CHECK ALL DISPLACEMENTS IN RELATION TO SITE MEASUREMENTS

*The Studio, Little Greenway,  
Crinow Road, Narberth,  
Pembrokeshire, SA67 8TA.  
01834 860 873*

[www.kenmorganarchitects.co.uk](http://www.kenmorganarchitects.co.uk)

[ken@kenmorgandbm.co.uk](mailto:ken@kenmorgandbm.co.uk)
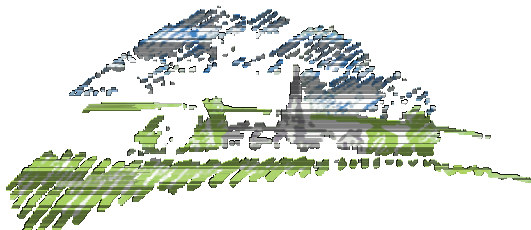
|                |                |   |  |
|----------------|----------------|---|--|
| PROJECT        |                | 37 Heol Cae Gurwen, Gwaun Cae Gurwen,<br>Ammanford, SA18 1HG.   |  |
| TITLE          |                | Existing Property Layout and Outbuilding Elevations.   |  |
| CLIENT         |                |  <p>KEN MORGAN</p> <p>Design and Building Management Ltd</p> <p>RIBA </p> <p>Royal Institute of<br/>British Architects</p> |  |
| SCALE (@ A1)   | DRAWN BY       |   |  |
| As indicated   | LL.B           |   |  |
| DATE           | PROJECT NUMBER |   |  |
| 09/11/2021     | 21054H         |   |  |
| DRAWING NUMBER | REV            |  <p>Chartered Institute of<br/>Architectural Technologists<br/>Registered Practice</p>   |  |
| 01             | H              |   |  |