



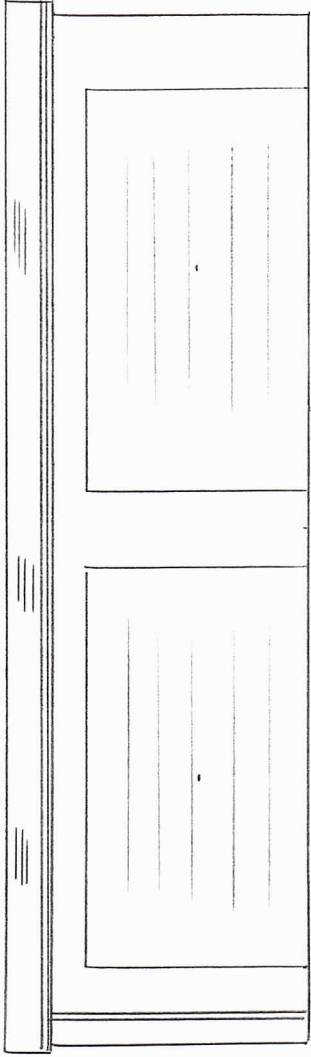


FRONT ELEVATION

PROPOSED

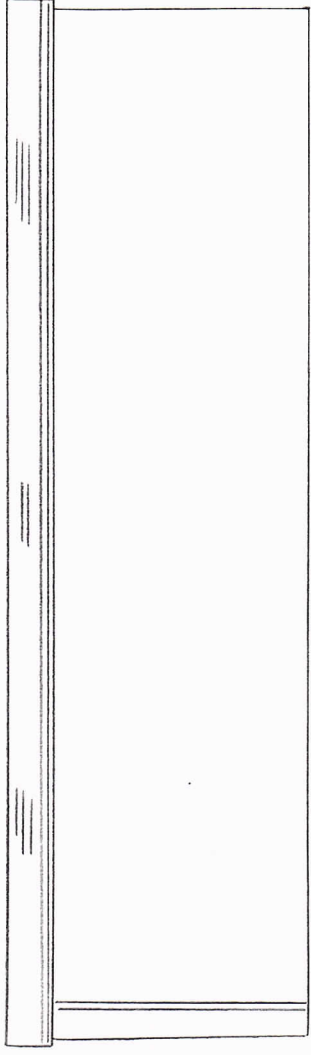


REAR ELEVATION

PROPOSED

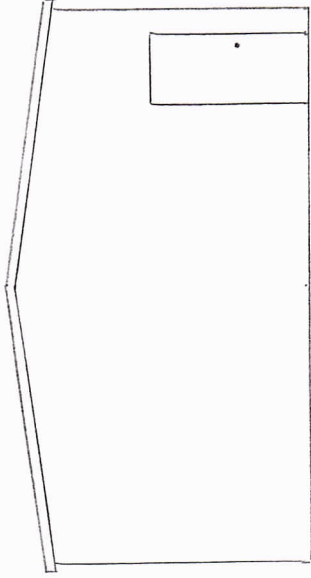


SIDE ELEVATION

PROPOSED

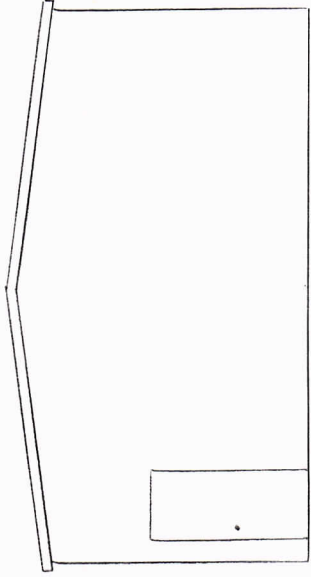

SIDE ELEVATION

PROPOSED

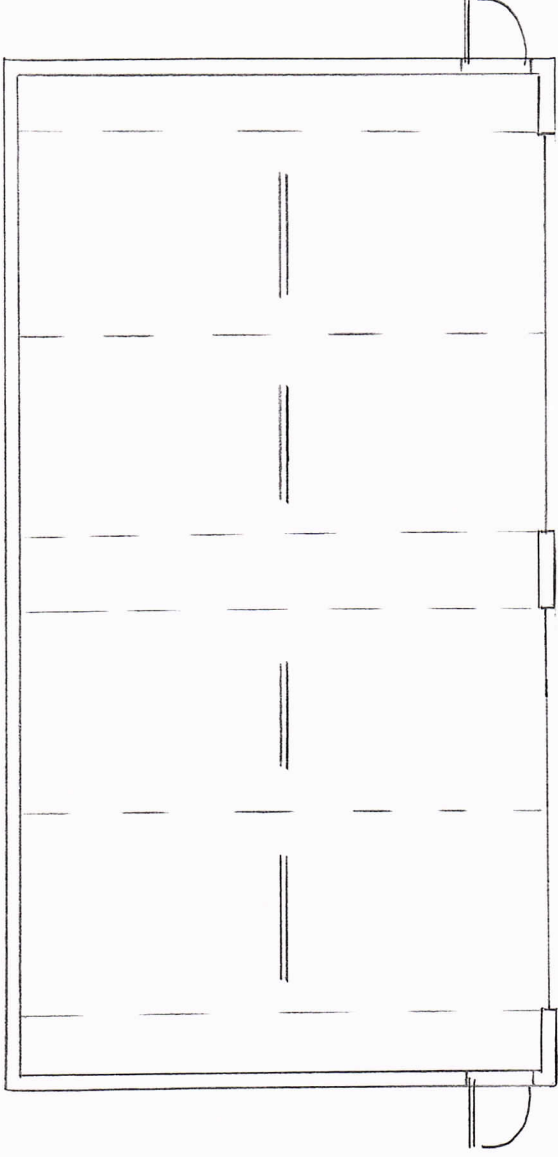

FLOOR PLAN

PROPOSED

SCALE 1:100

Drawing number C1 - proposed elevations and floor plans