





LOCATION PLAN 1:1250




BLOCK PLAN 1:500

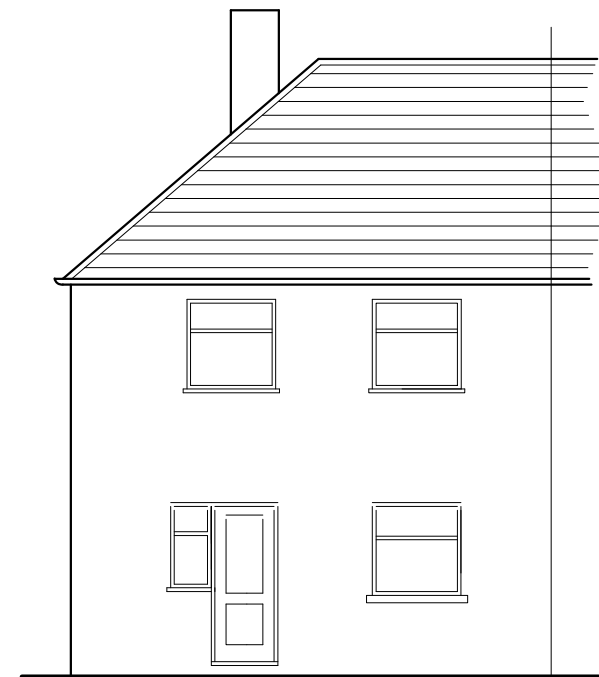


Existing Rear Elevation

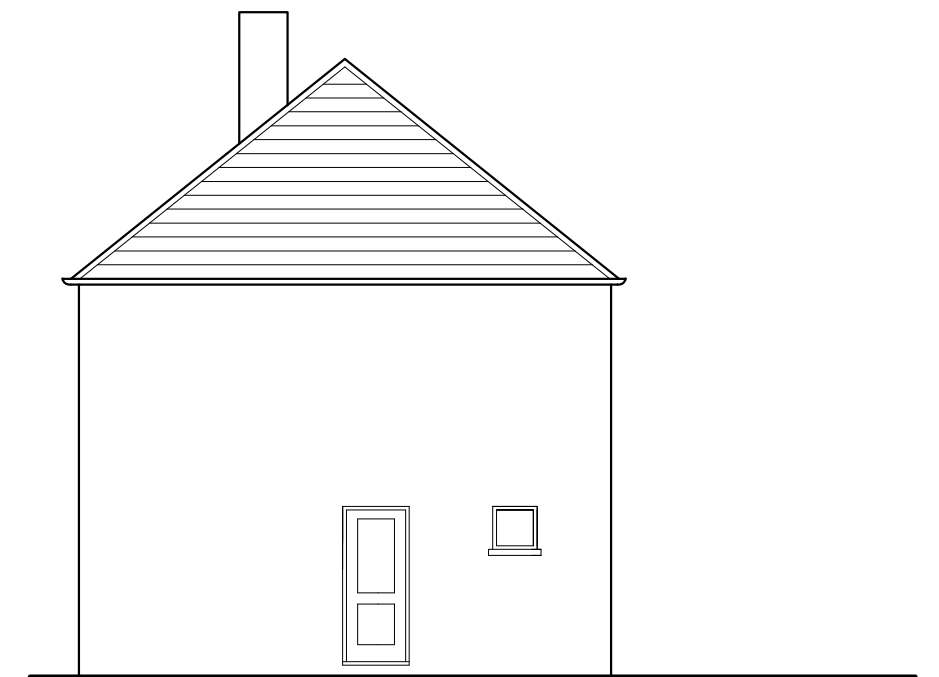

Existing LH Side Elevation

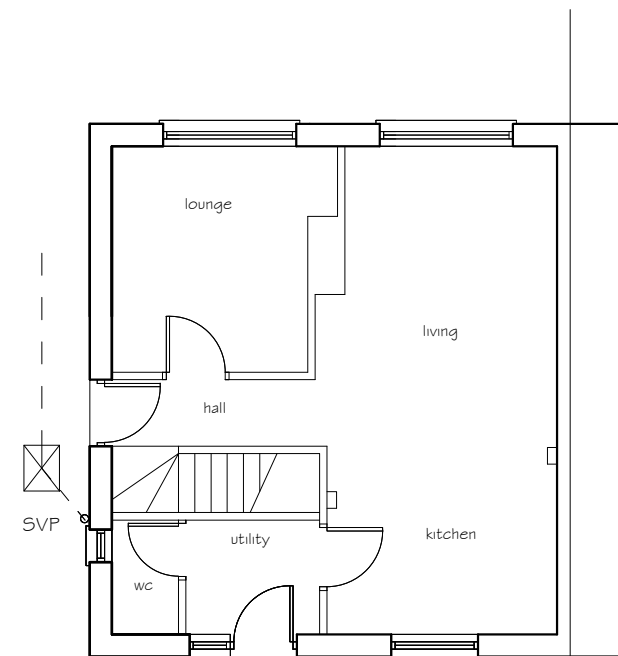

Existing Ground Plan

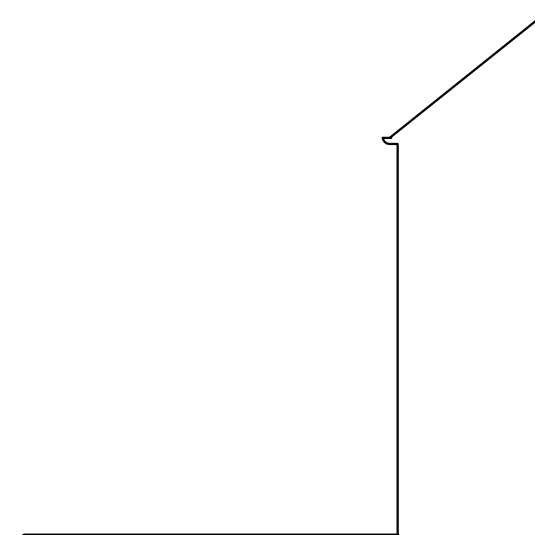

Existing RH Side Elevation

Existing materials and finishes

main roof concrete tile

walls rendered finish

windows and doors upvc d/g units

fascias, soffits and rwg's upvc

revision A 25.09.22  
boundary line corrected

Proposed Rear Extension  
detached garden room  
94 Fairway, Sandfields  
Port Talbot

Existing Elevations

& Floor Plan

drawing No 94 F - 01 rev A

date Aug 2022 scale 1:100