


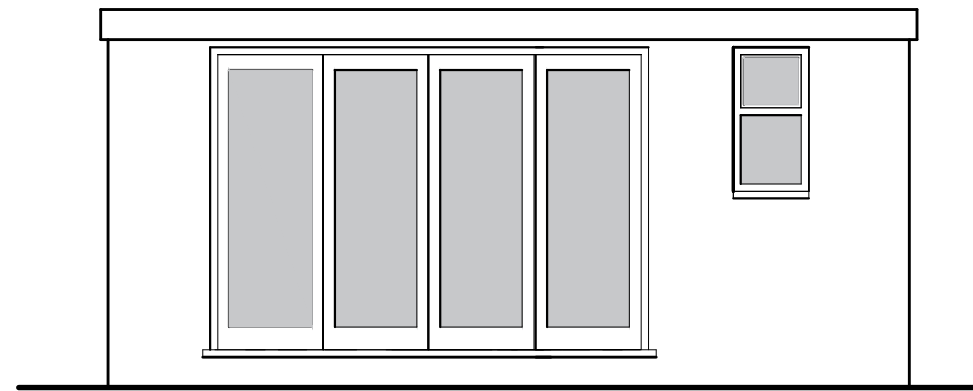


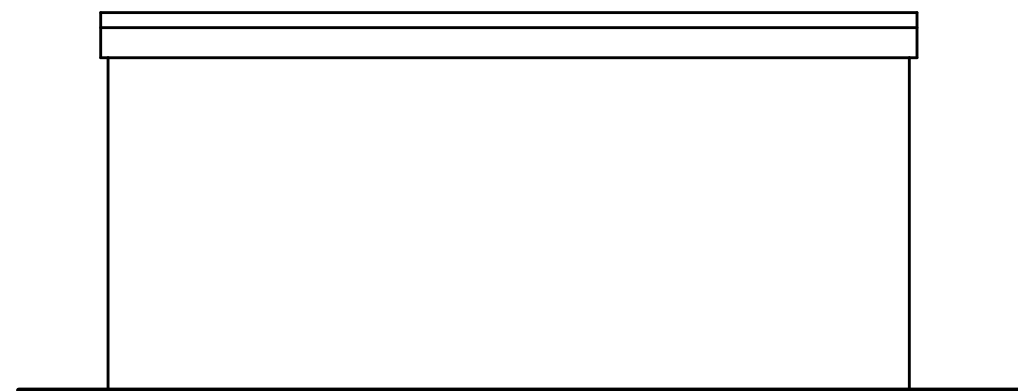


Front Elevation

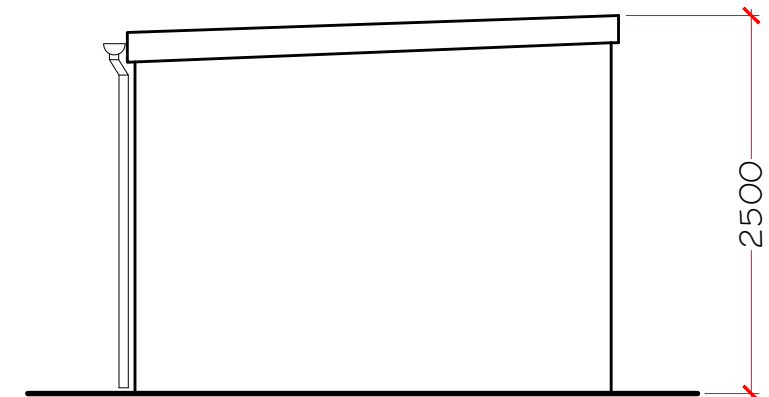

Rear Elevation

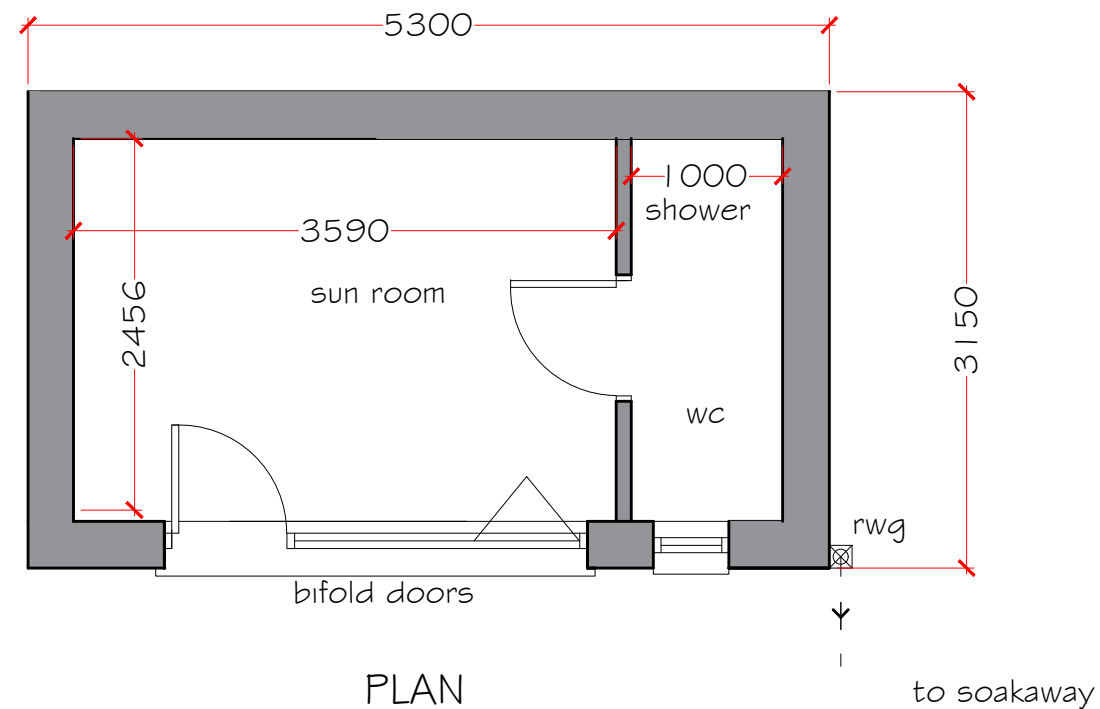

LH Side Elevation

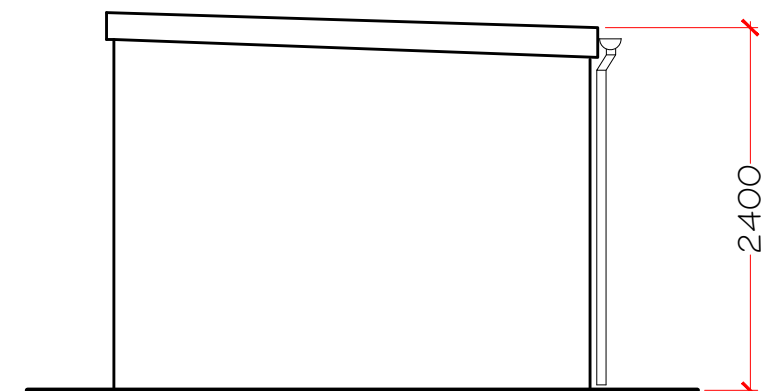

RH Side Elevation

Proposed materials and finishes

flat roof glass fibre finish

walls rendered to match main house

windows and doors upvc d/g units

fascias and rwg's upvc

revision A 25.09.22
building height reduced to 2.5m
building width reduced to suit
site boundary

Proposed Rear Extension
detached garden room
94 Fairway, Sandfields
Port Talbot

proposed garden room

drawing No 94 F - 03 rev A

date Aug 2022 scale 1:50