


Superseded

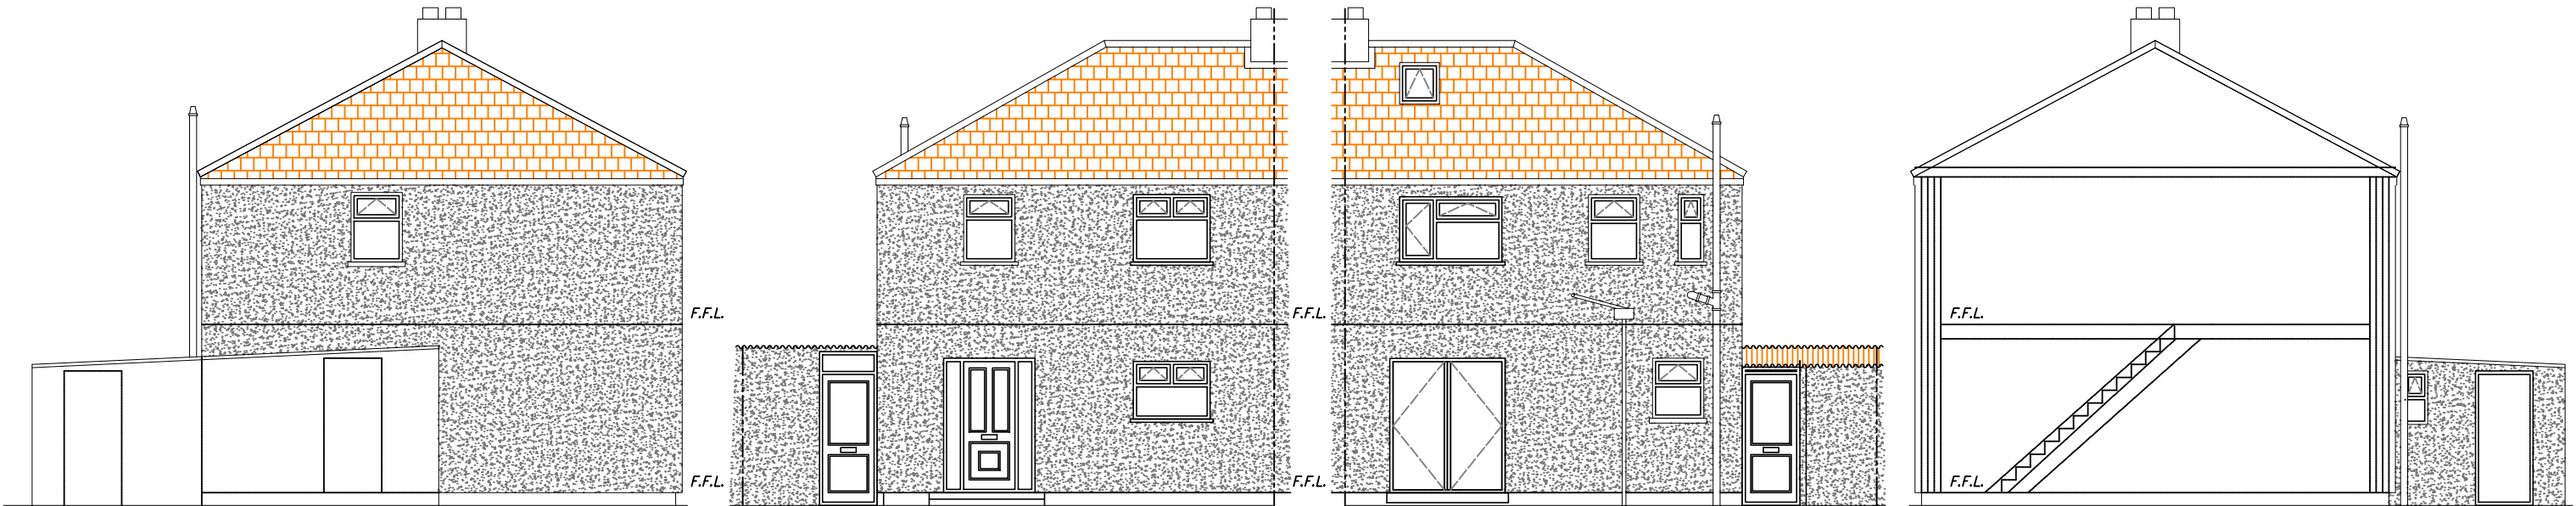


Existing West Elevation


Existing Front Elevation

Existing Rear Elevation


Existing East Elevation

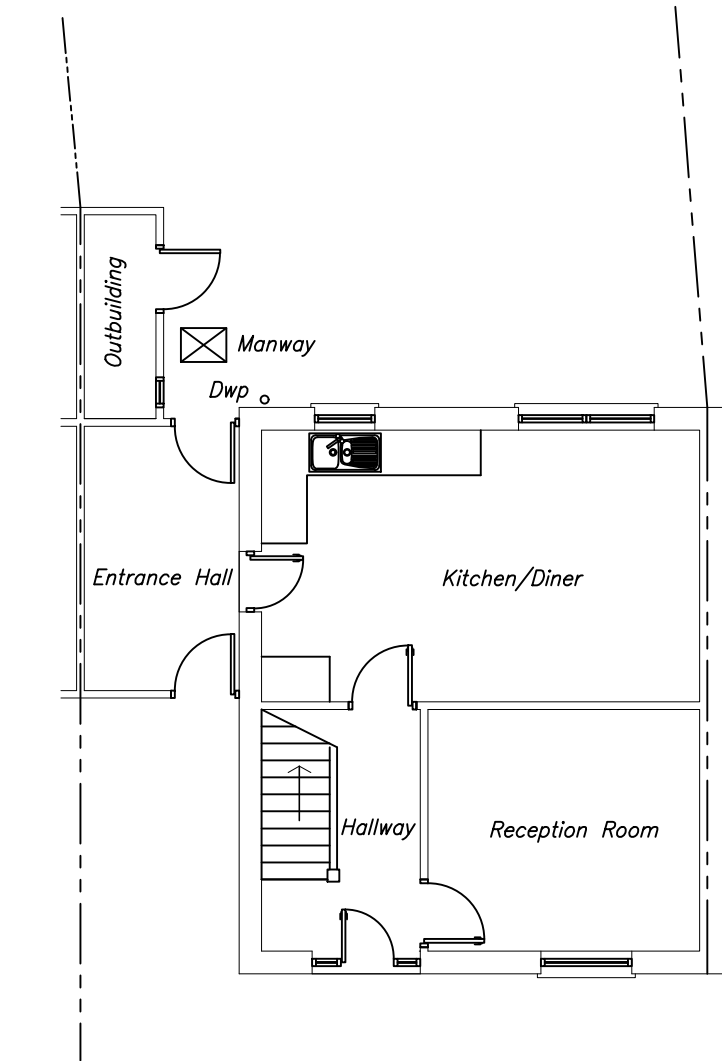

Existing Ground Floor Plan

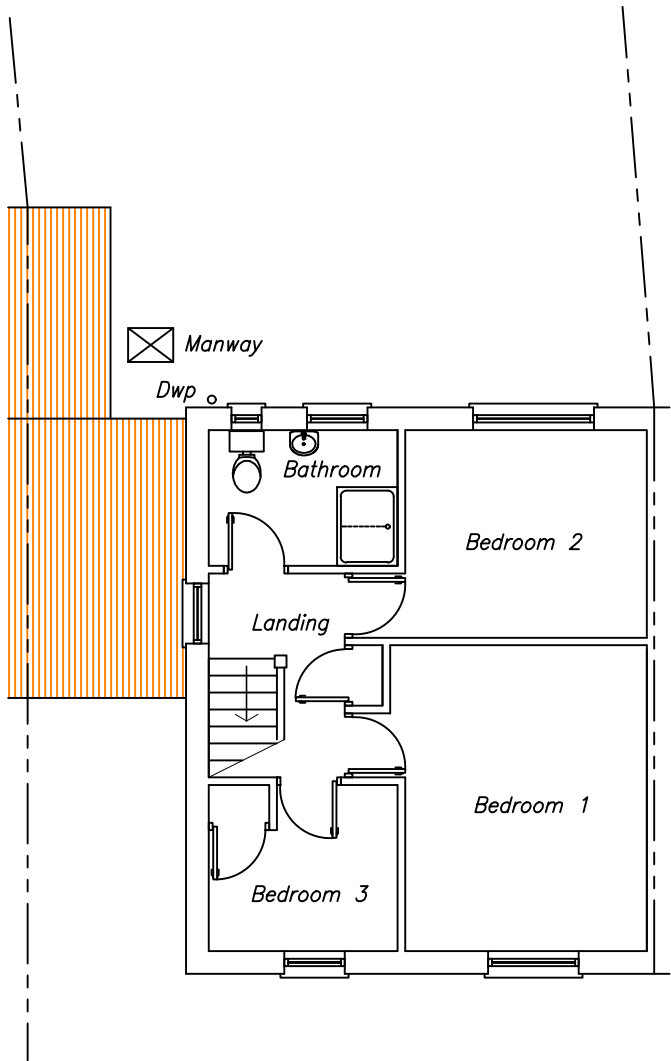

Existing First Floor Plan

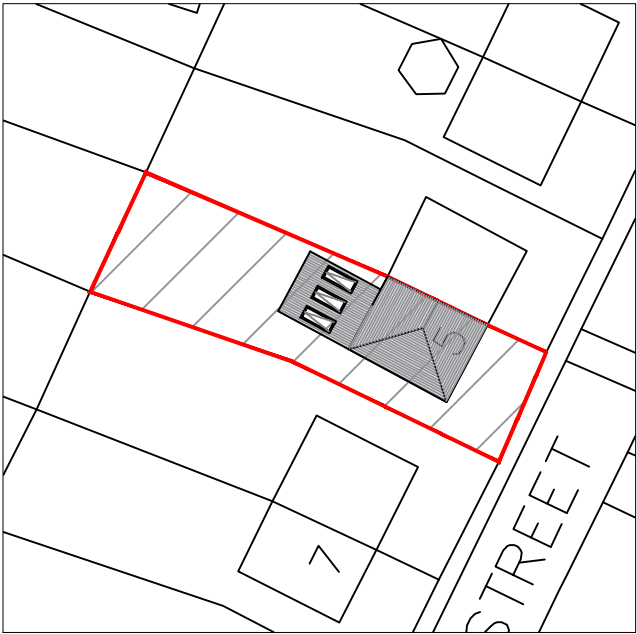

Plot Layout Scale 1:250



Site Location Plan Scale 1:1250

This drawing must not be scaled. Figured dimensions and levels to be used.
Any inaccuracies must be notified to SK Design Services.
Detail drawings and large scale drawings take precedence over smaller scale drawings.

THIS DRAWING IS COPYRIGHT !

THIS DRAWING IS NOT TO BE COPIED OR REPRODUCED IN ANY WAY EXCEPT WITH THE EXPRESS PERMISSION OF CONCEPT ARCHITECTURAL SERVICES
ALL DRAWINGS REMAIN THE PROPERTY OF SK DESIGN SERVICES UNTIL FEE ACCOUNTS ARE PAID IN FULL

Rev		By	Date	SK DESIGN SERVICES	
A	Existing house plans, elevations and site location	ODK	19/09/22		
B	Updated per planning guidance	ODK	28/09/22	Project: Proposed Single Storey Rear Extension	
				Address: 5 Park Street Glyncoirwg	
				Neath / Port-Talbot	
				Client: Mr Harri Witts	
				Title: Existing Layout	
				Scale: 1:50	
				Date: SEP 22	
				Drawn: ODK	
				Dwg.No. 001-01 Rev: B	

Riverbank House, Dan-y-bont,
Porthydyllen Port Talbot SA12 6RP
Tel: 01659 882310
E-Mail: s.kennedy@sky.com