


Proposed North Elevation (complete) 1:100

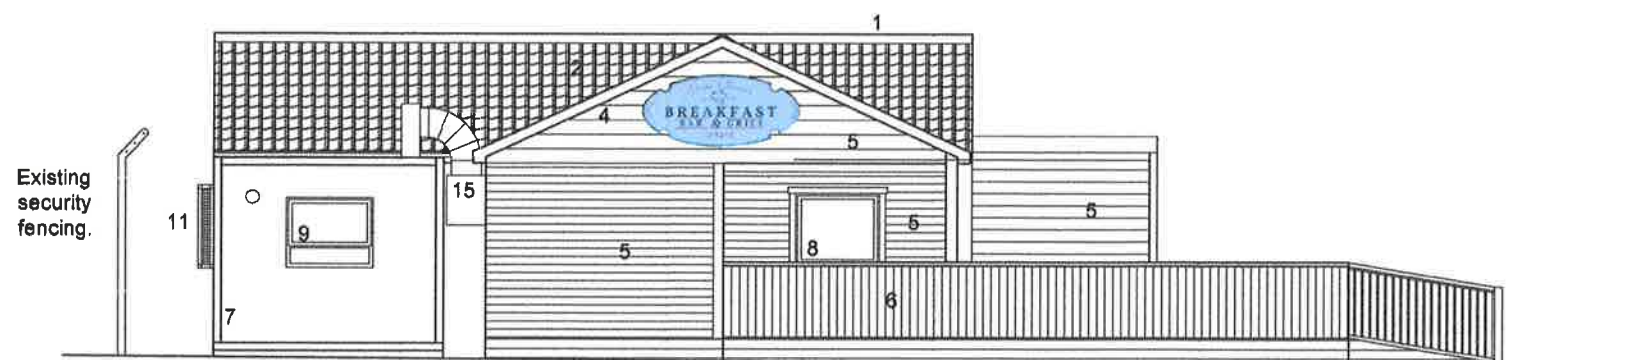


Proposed East Elevation (complete) 1:100

FINISHES.

1. Terracotta ridge tiles.
2. Profiled tiled roof.
3. Black Upvc rainwater goods.
4. White Upvc fascias / soffits / barge boards.
5. Horizontal timber cladding, painted.
6. Vertical timber balustrade.
7. Painted steel shipping containers.
8. White Upvc windows / doors.
9. Painted steel windows.
10. Painted steel security door.
11. Painted steel security mesh to rear windows.
12. Painted steel security shutters.
13. Timber decking.
14. Brick / block supports to containers.
15. Stainless steel mechanical ventilation ducts.

SCALE IN METRES

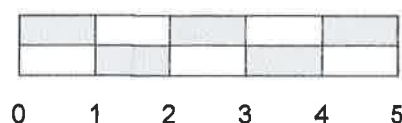

**FOR PLANNING
PURPOSES ONLY**

Revision	Description	Date
	Drawing Title	
	Proposed Elevations (complete)	
	Client	
	Mr & Mrs Hughes	
	Project Name	
	Proposed Breakfast Bar and Grill, Old TRW Works Neath Vale Supplier Park, Resolven, Neath Port Talbot, SA11 4SR	
Job No.	Drawing No.	Revision
102	09	
Size	Scale	Date
A3	1:100	Sep '22