



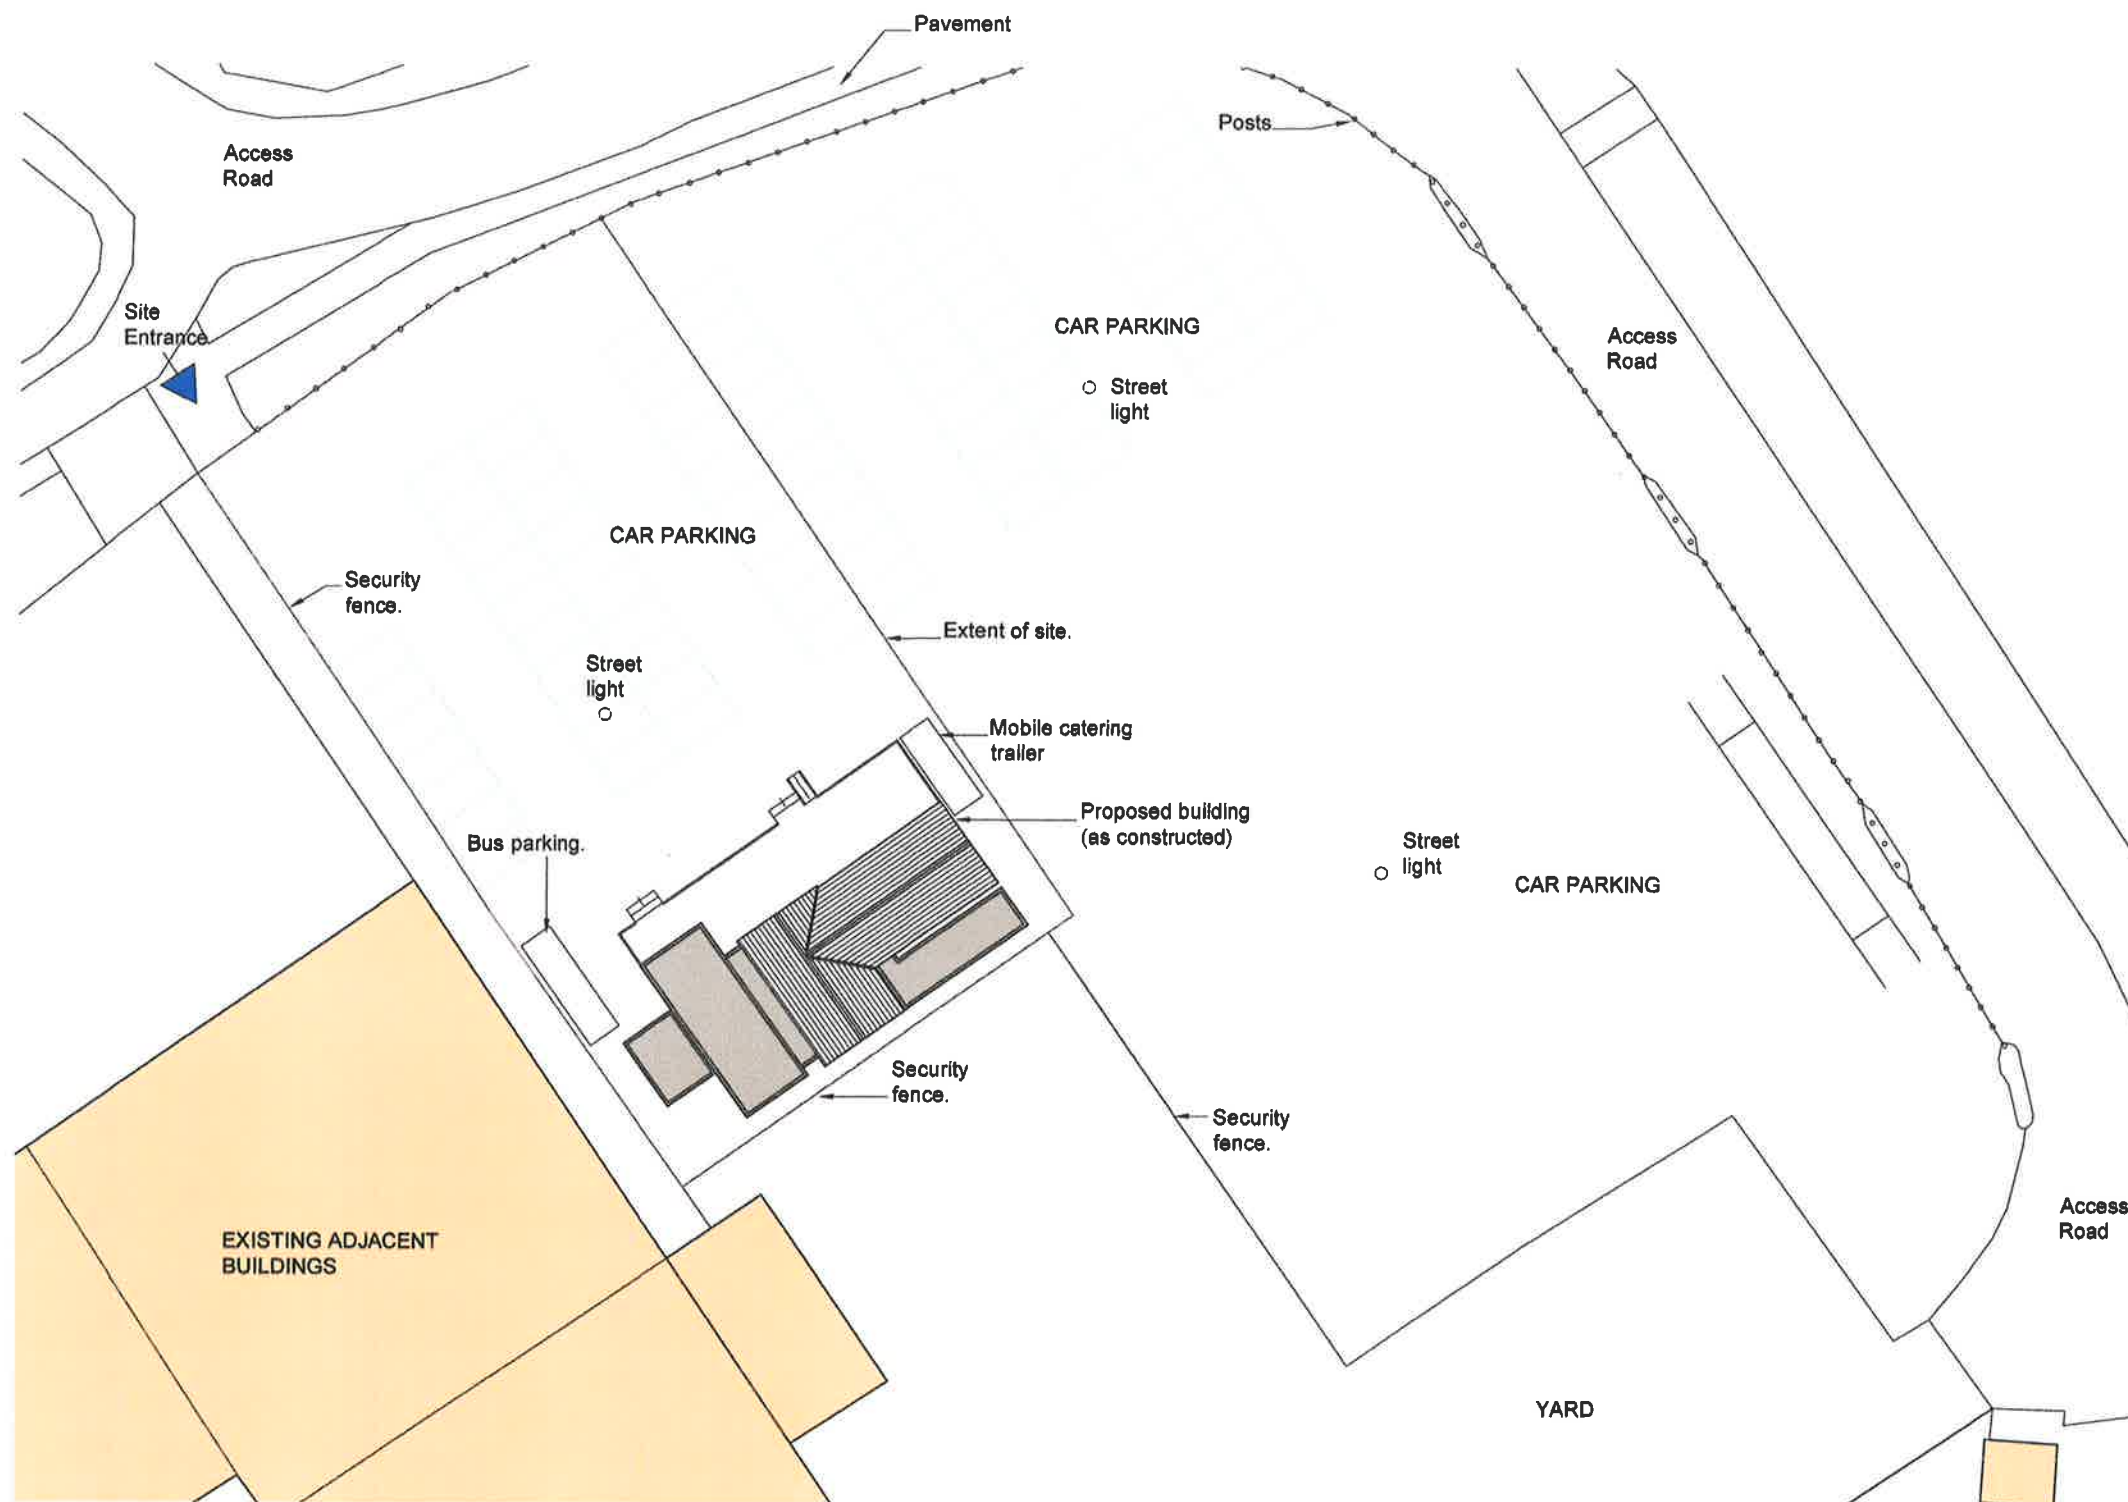

Site Plan (complete) 1:500

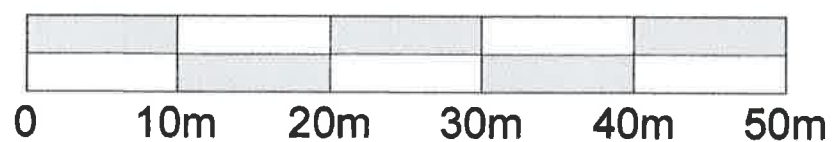

**FOR PLANNING
PURPOSES ONLY**

Revision	Description	Date
Drawing Title Proposed Site Plan (complete)		
Client Mr & Mrs Hughes		
Project Name Proposed Breakfast Bar and Grill, Old TRW Works Neath Vale Supplier Park, Resolven, Neath Port Talbot, SA11 4SR		
Job No 102	Drawing No 06	Revision -
Size A3	Scale 1:500	Date Sep '22