



All Dimensions are to
be site checked



FRONT ELEVATION

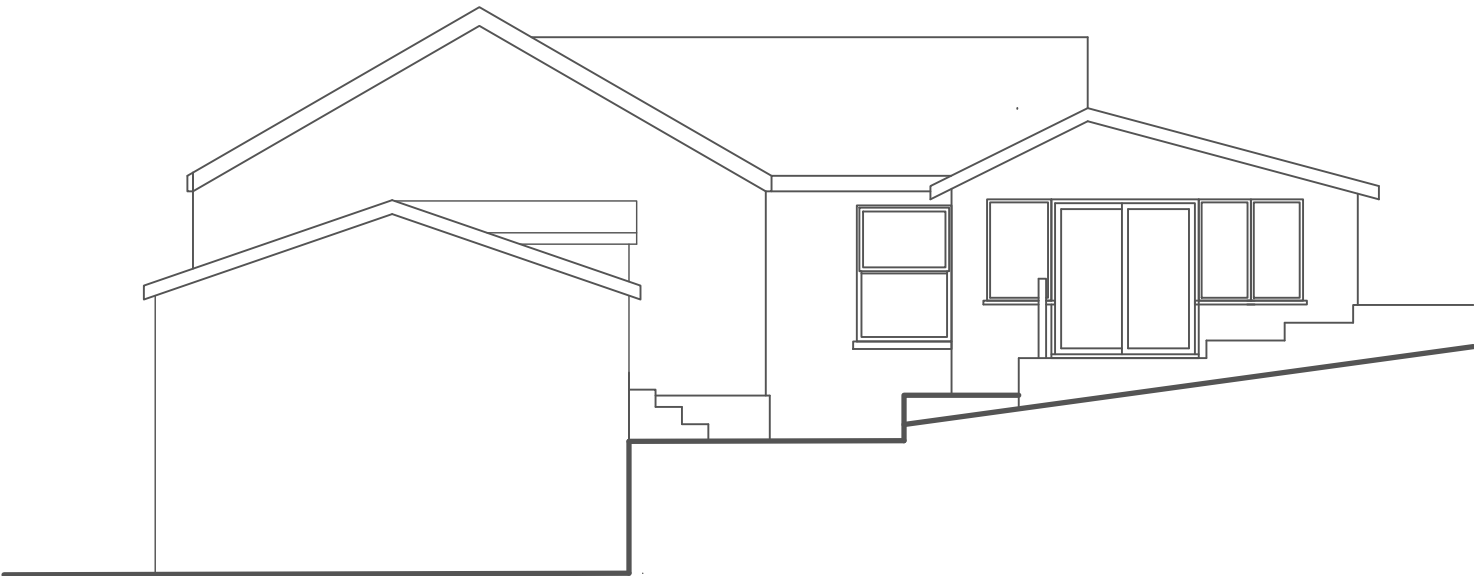

SIDE ELEVATION

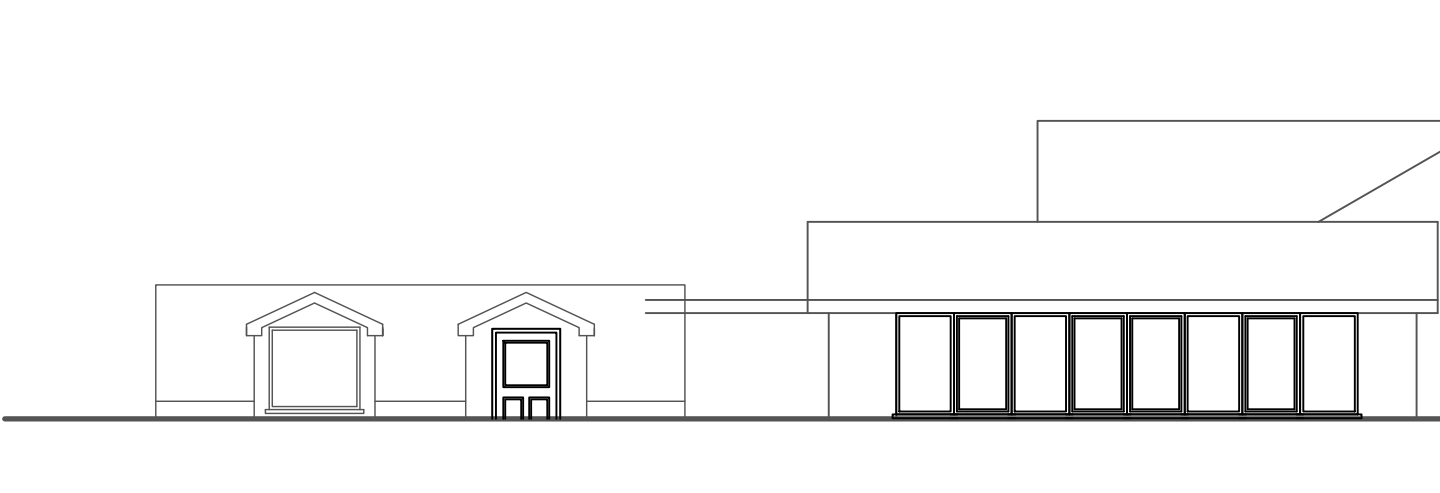

REAR ELEVATION

REVISIONS				
CLIENT Mr M Pasha 311 Graig Road, Godregraig, Pontardawe, Swansea SA8		JOB TITLE Proposed domestic Extension at 311 Graig Road, Godregraig, Pontardawe, Swansea SA8		DRNG. TITLE Existing Elevations
DATE: 22nd february 2021	CHECKED:	SCALE: 1:100	A3	DRNG. NO. JD005
				REV.