



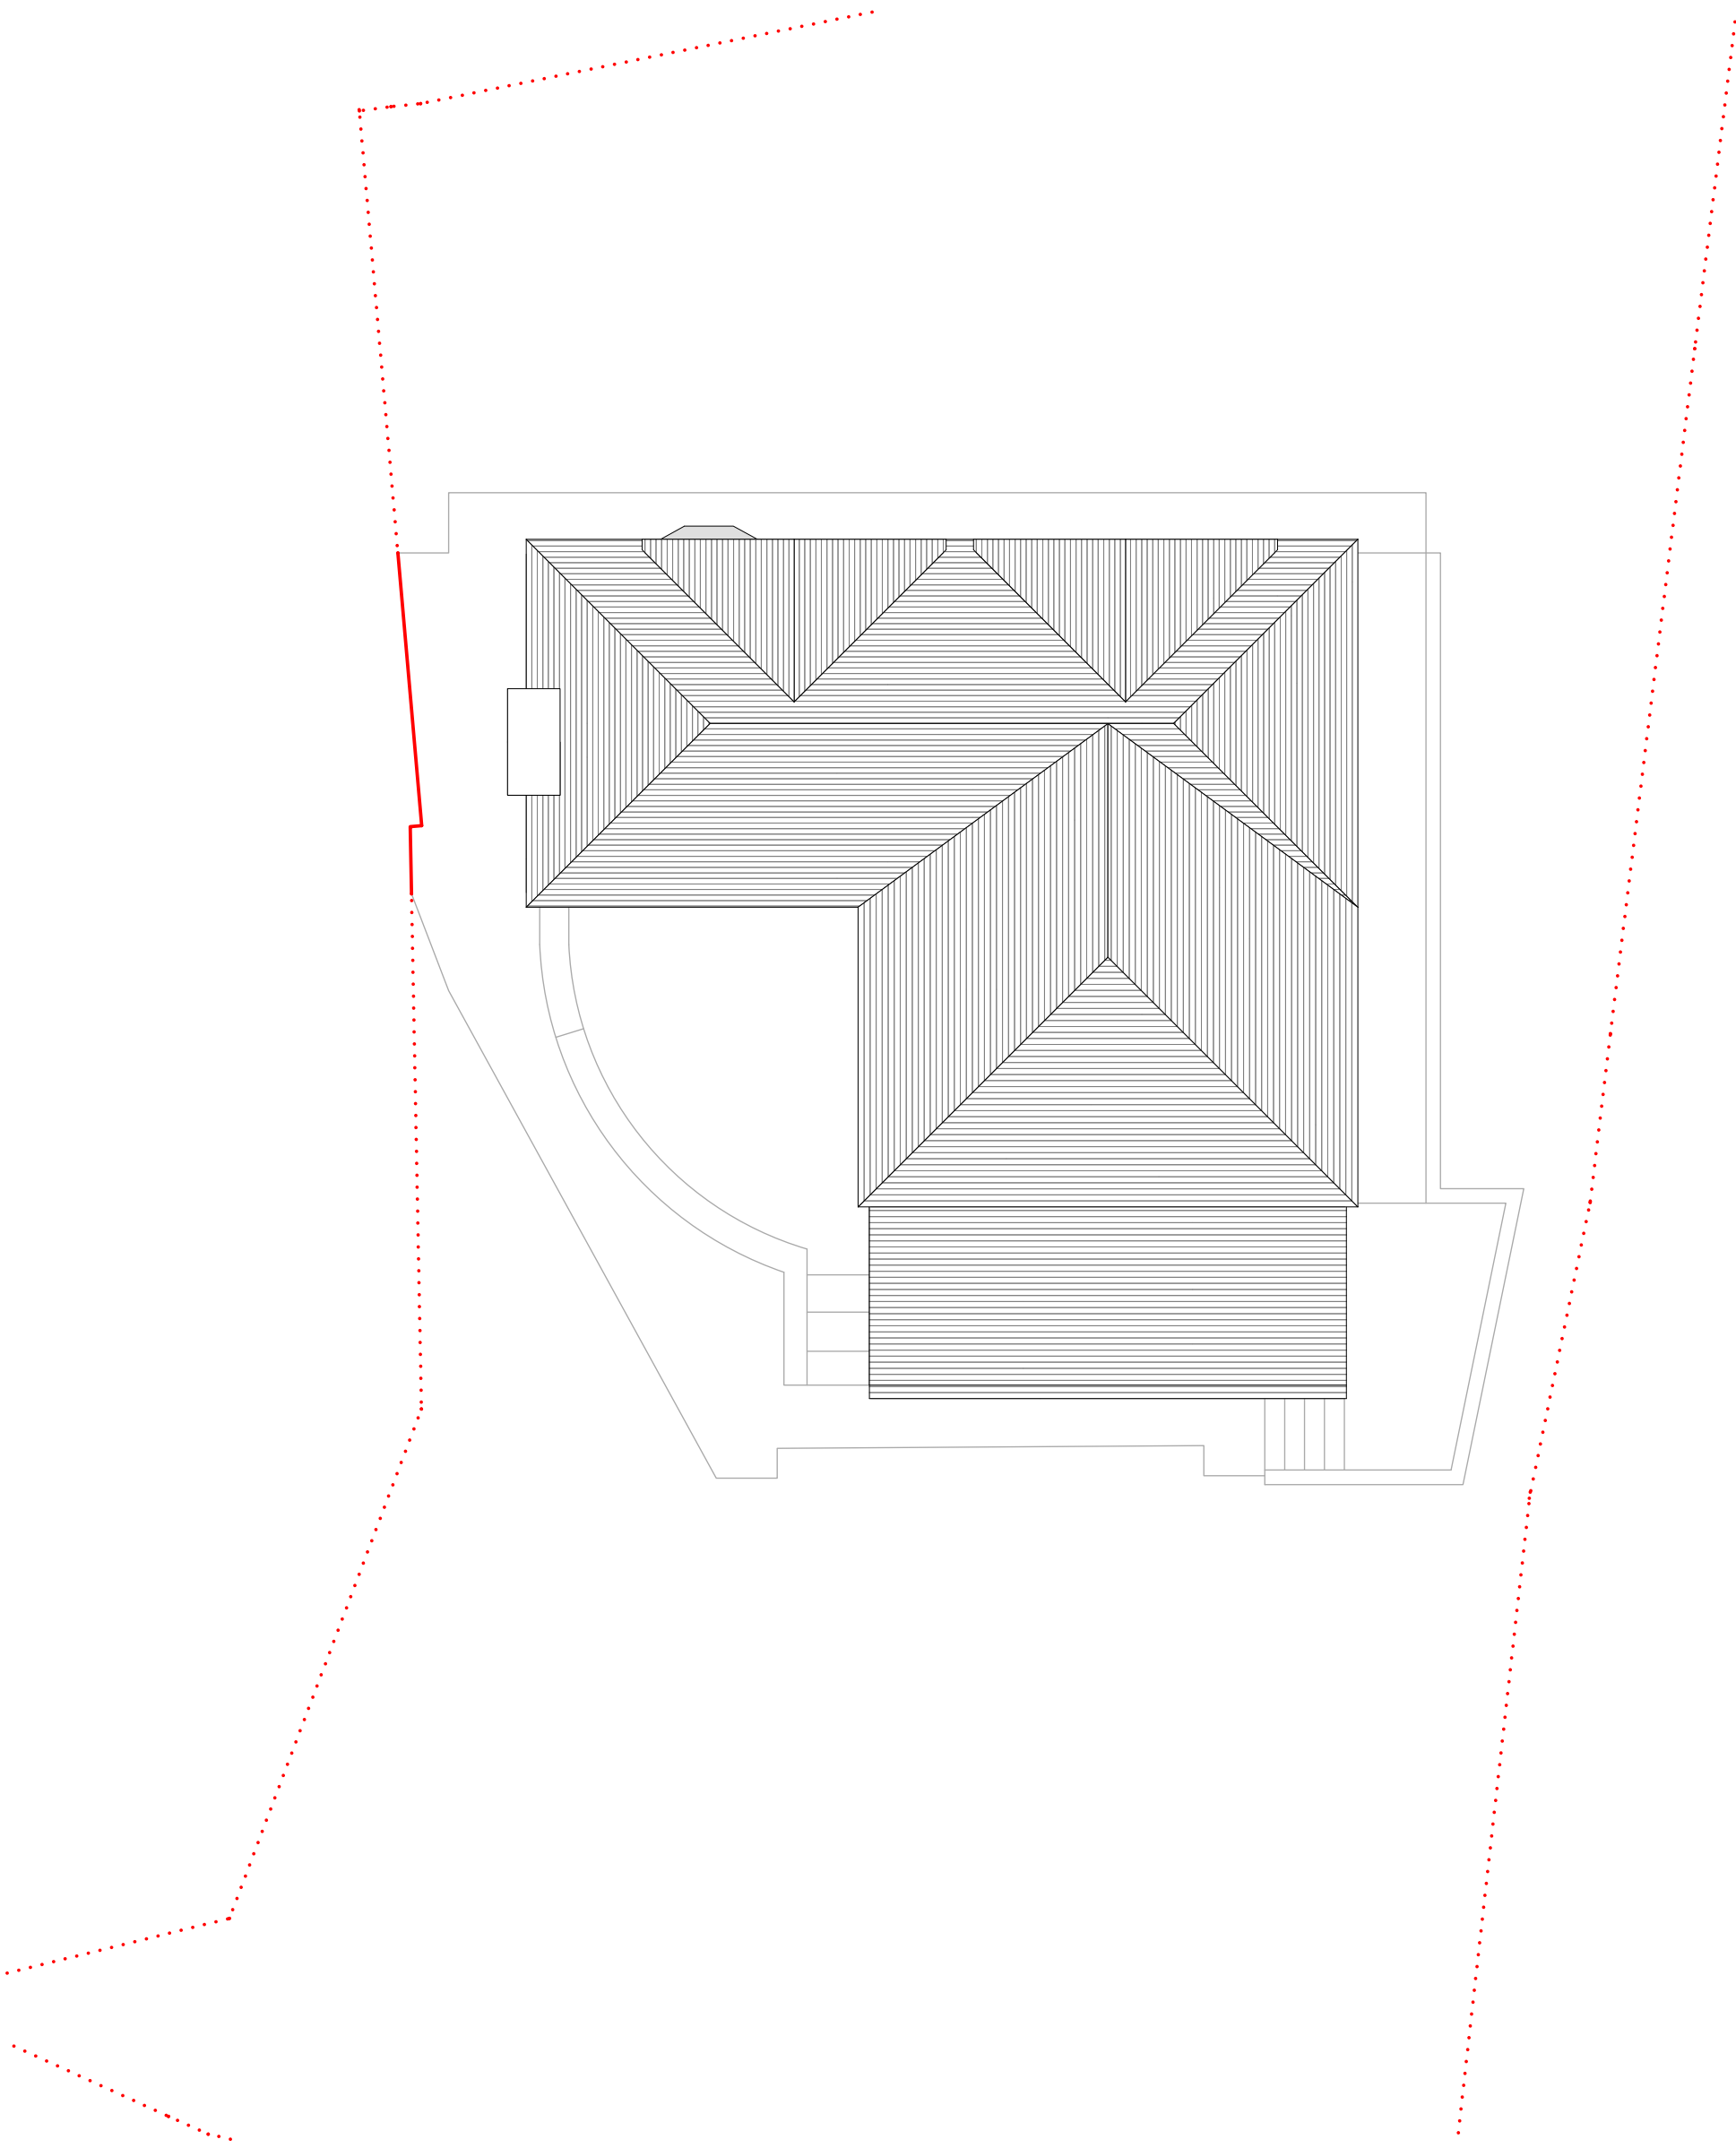

Roof Plan 1:100

RevID	Change Name	Revision ID	Date
A	Sketch Scheme 2		02.12.2021
B	Sketch Scheme 3		03.12.2021
C	Sketch Scheme 4		13.12.2021
D	Planning Drawings - Scheme 5		31.01.2022
E	Planning Drawings - Window design		07.02.2022

Notes
All dashed boundary locations obtained from OS data

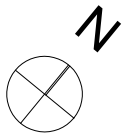

CLIENT Richard & Cerianne Kieft			JOB TITLE Two-Storey Extension & Alterations @ 48 Derwen Road, Alltwen SA8 3AU		TITLE Existing Roof Plan	
DATE: February 2022	DRAWN: ET	CHECKED: HG	Scale @ A2 1:100	DWG. NO. HG.21.60 03.05	REV. E	PURPOSE Planning
Penseiri Siartredig HGA Chartered Architects North Hill, 7 St. James Crescent, Swansea, SA1 6DP t: 01792 644038 f: 01792 645446 e: design@hga.wales						