


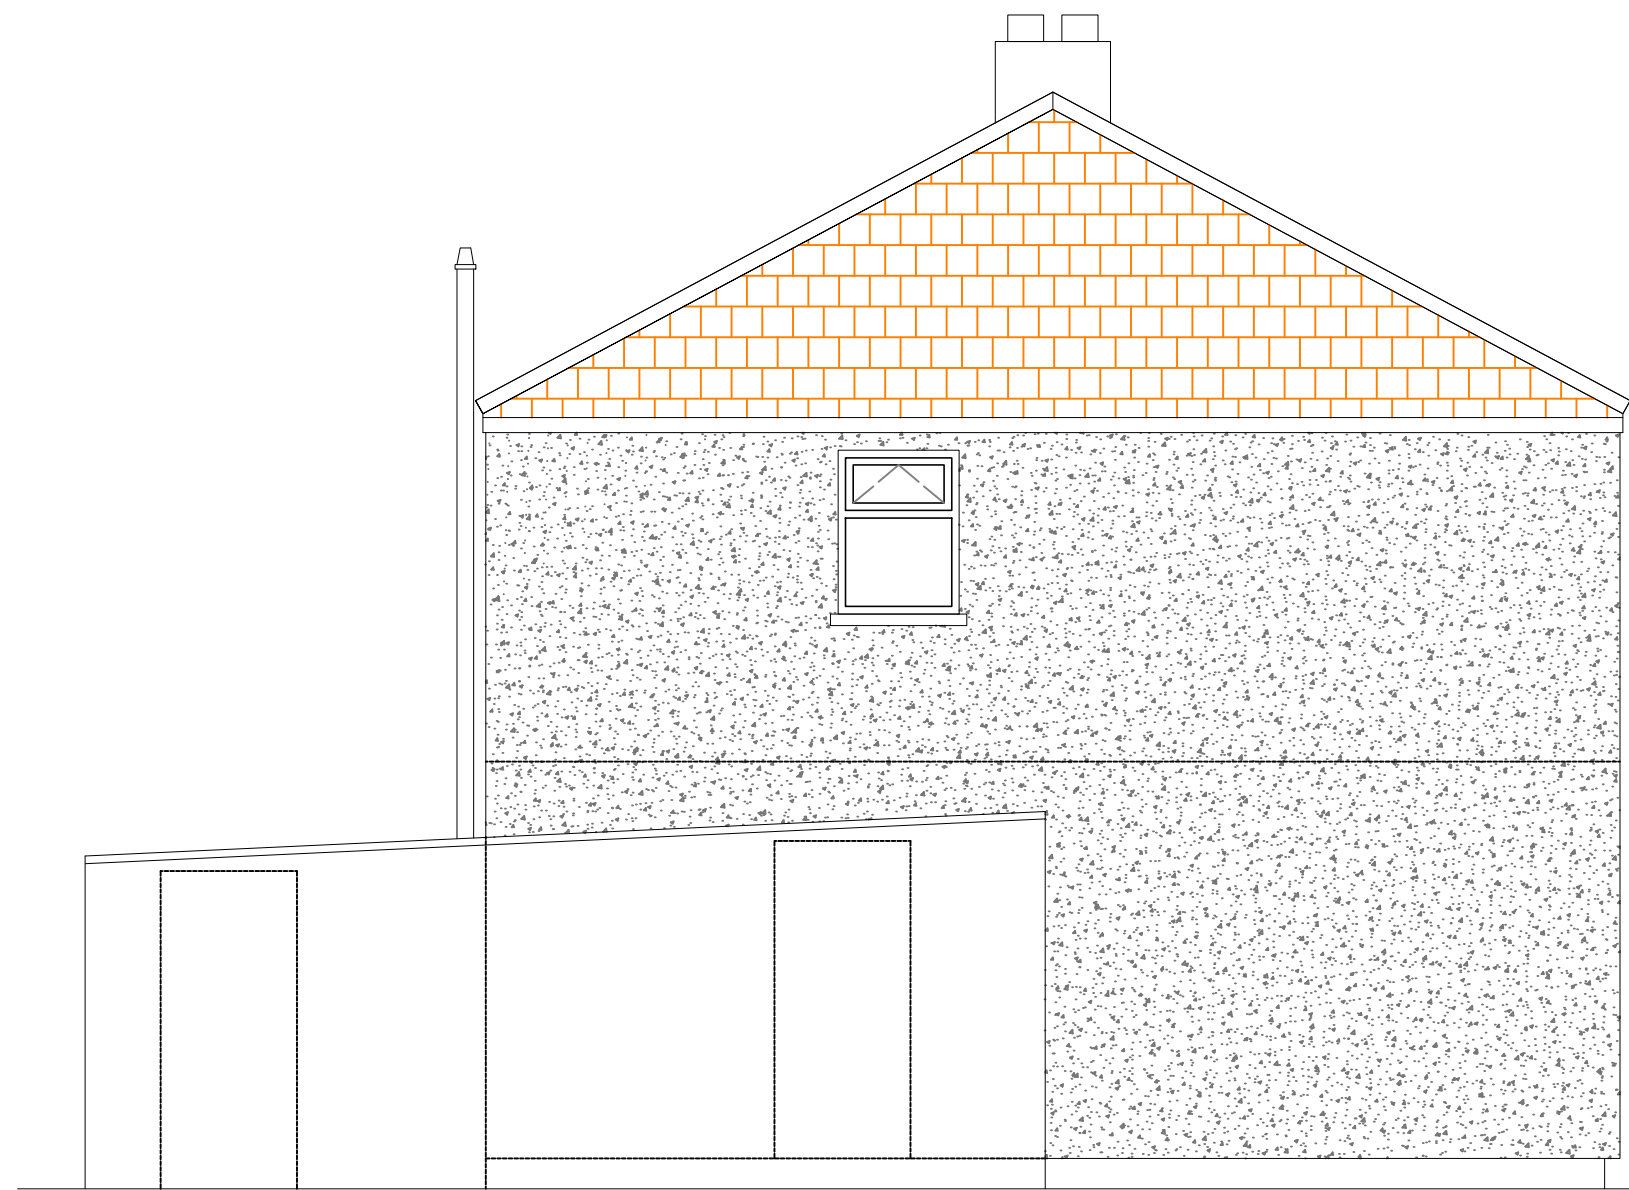


Existing West Elevation




Existing Front Elevation




Existing Rear Elevation

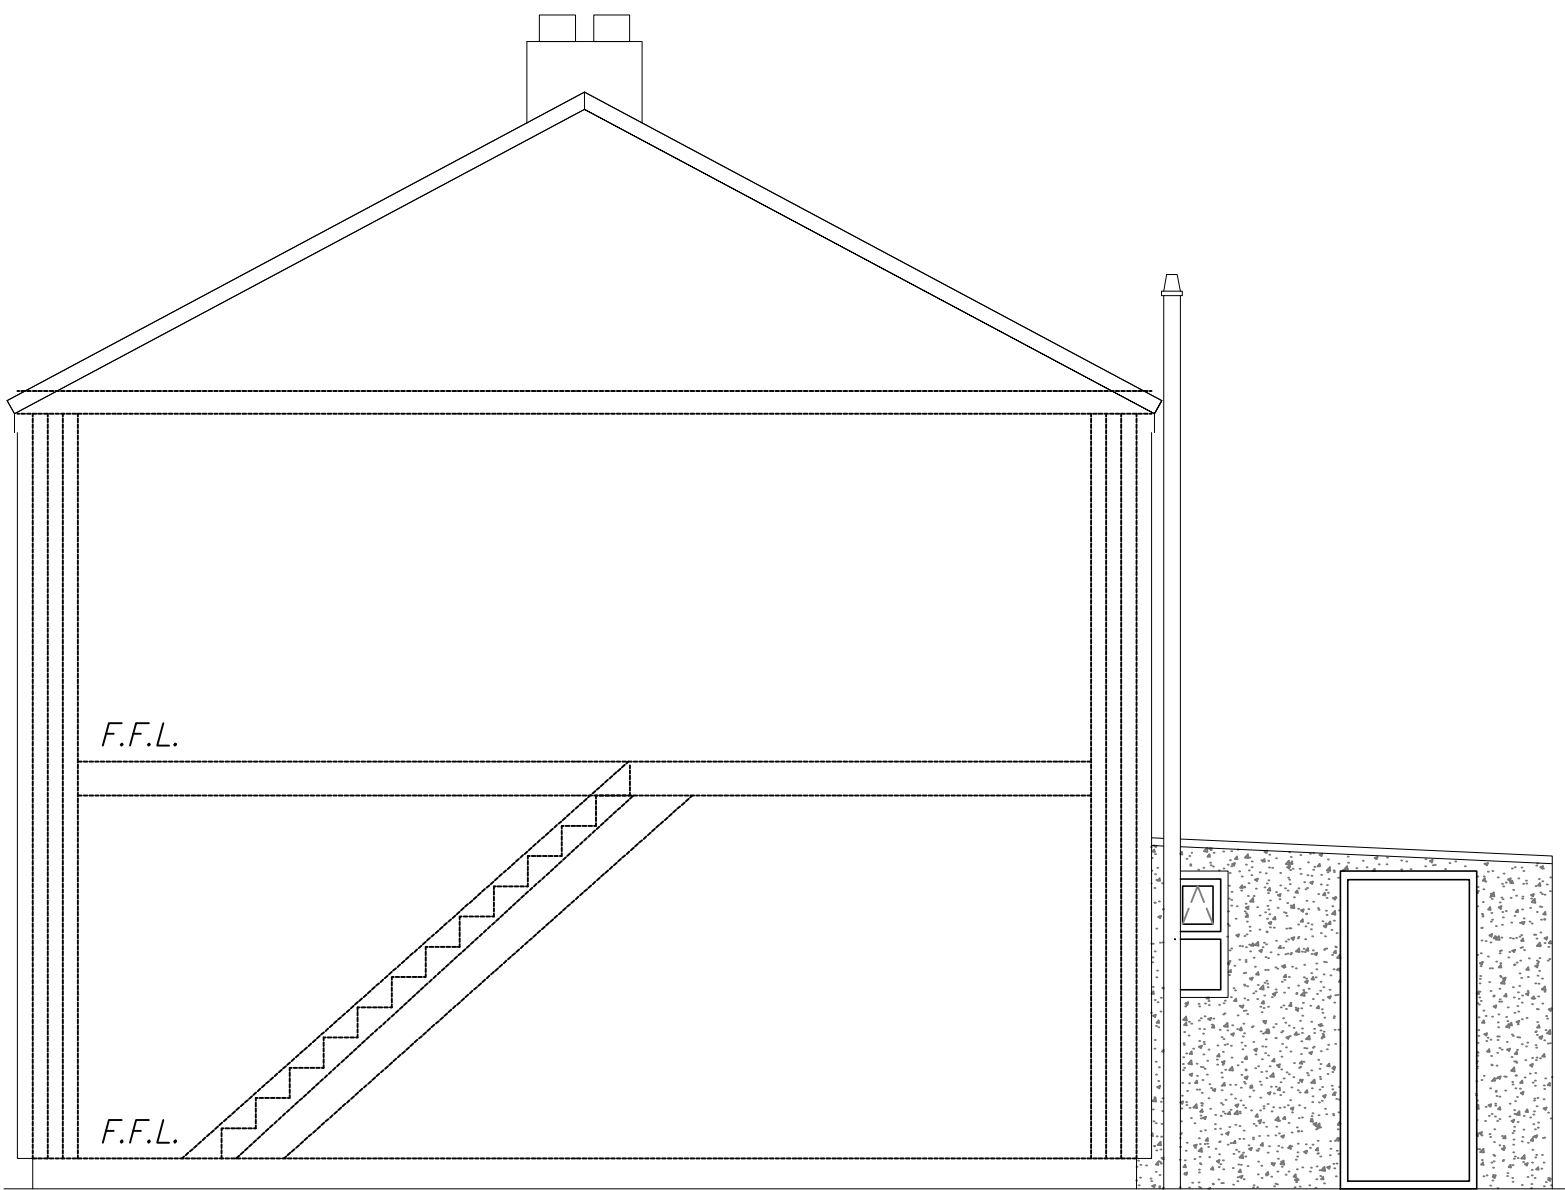


Existing East Elevation

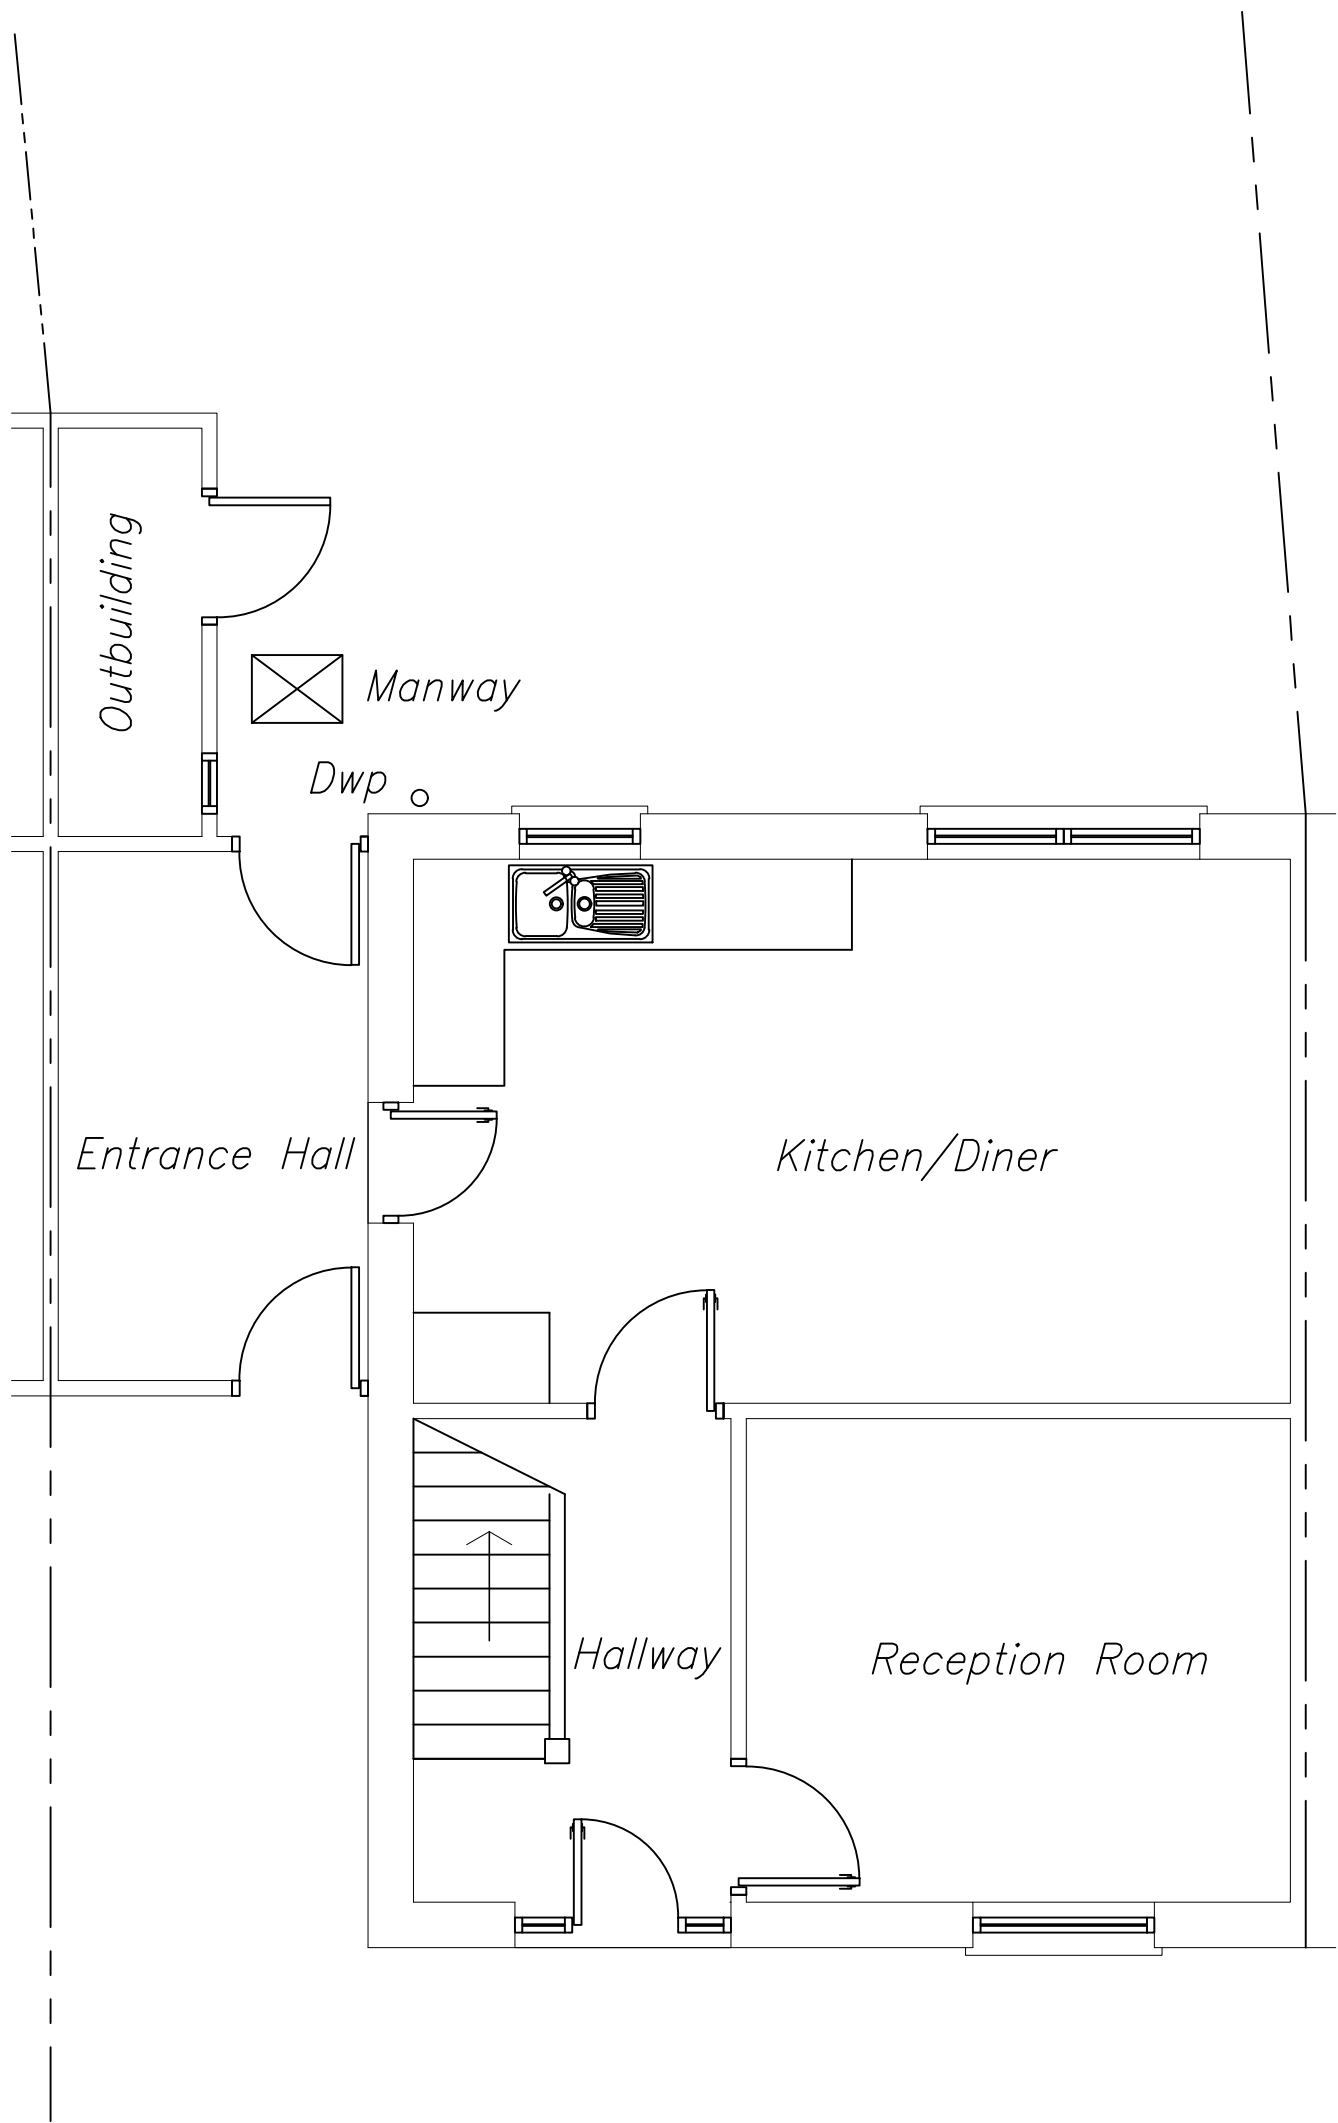

Existing Ground Floor Plan

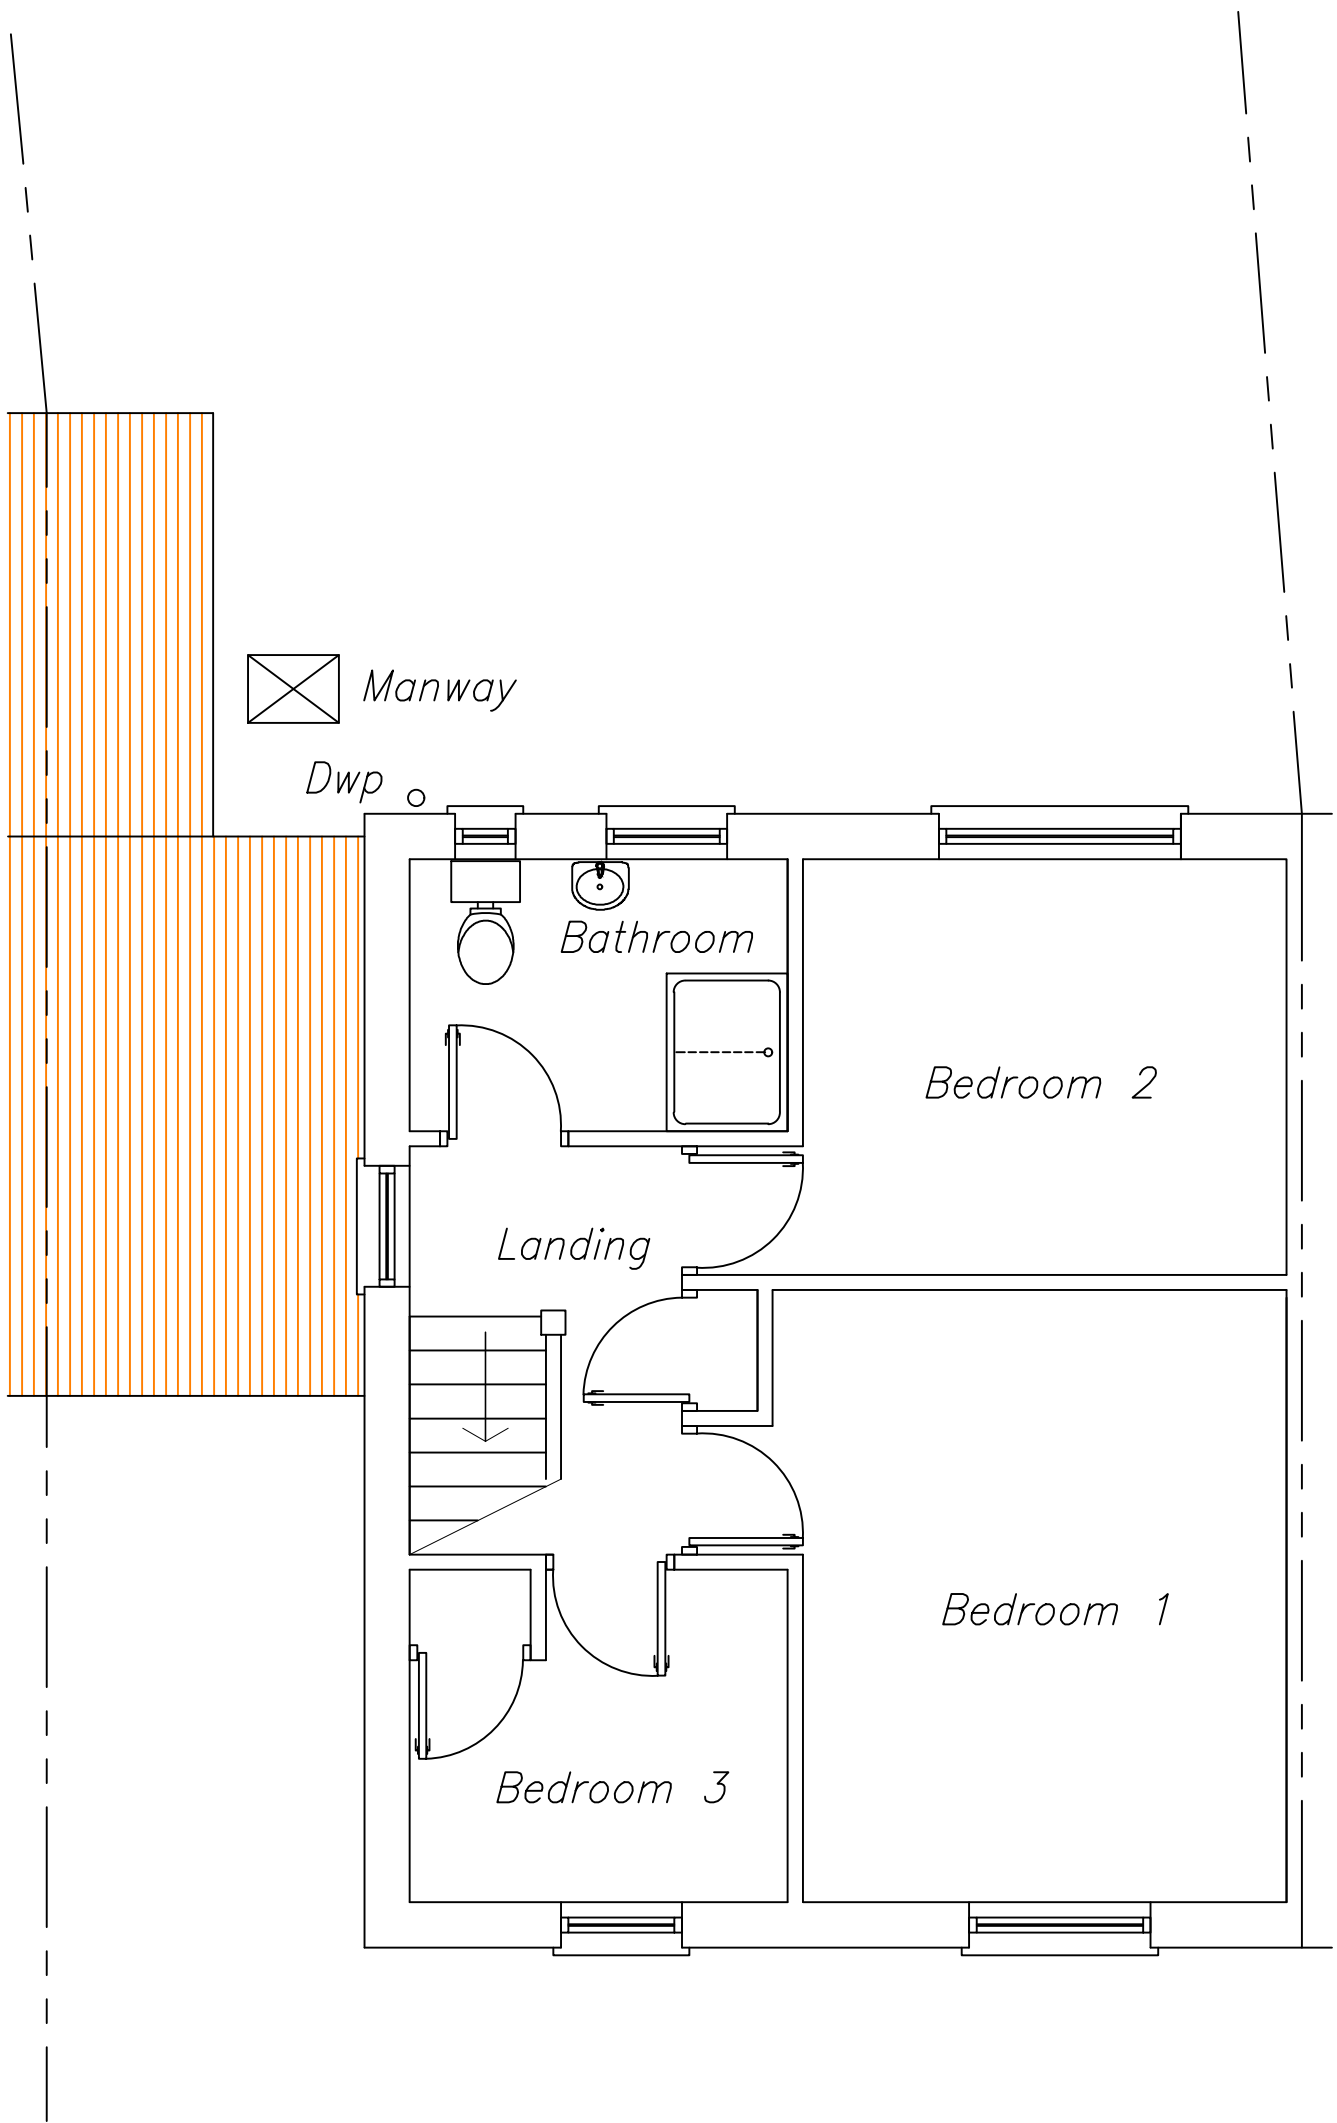

Existing First Floor Plan

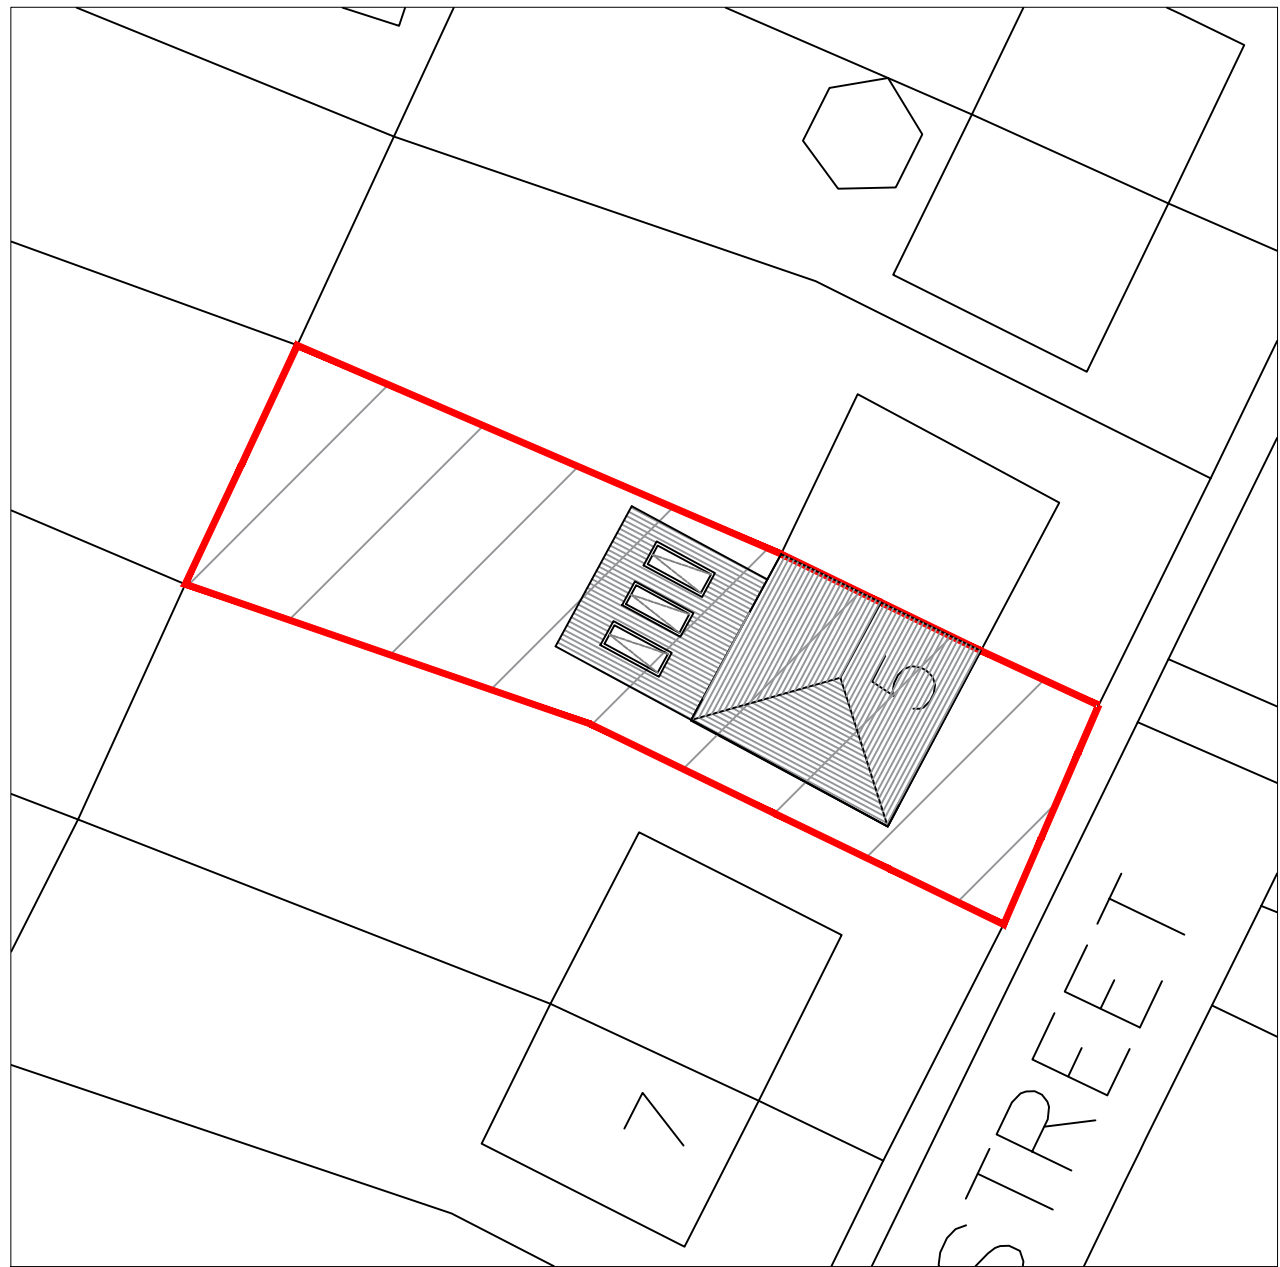

Plot Layout Scale 1:250



Site Location Plan Scale 1:1250

This drawing must not be scaled. Figured dimensions and levels to be used.
Any inaccuracies must be notified to SK Design Services.
Detail drawings and large scale drawings take precedence over smaller scale drawings.

THIS DRAWING IS COPYRIGHT !

THIS DRAWING IS NOT TO BE COPIED OR REPRODUCED IN ANY WAY EXCEPT WITH THE EXPRESS PERMISSION OF CONCEPT ARCHITECTURAL SERVICES
ALL DRAWINGS REMAIN THE PROPERTY OF SK DESIGN SERVICES UNTIL FEE ACCOUNTS ARE PAID IN FULL

Rev		By	Date	SK DESIGN SERVICES Riverbank House, Dan-y-bont, Porthkerry Port Talbot SA12 9RP Tel: 01539 692310 E-Mail: s.kennerley@sky.com	
A	Existing house plans, elevations and site location	ODK	19/09/22		
B	Updated per planning guidance	ODK	30/09/22	Project: Proposed Single Storey Rear Extension Address: 5 Park Street Glyncothw Neath / Port-Talbot	
				Scale: 1:50 Date: SEP 22 Drawn: ODK	
				Client: Mr Harri Witts	
				Title: Existing Layout	
				Dwg.No. 001-01 Rev: B	