


Revisions		
A	10.10.21	Layouts updated for planning submission
B	29.05.22	Updated following design review
C	29.09.22	Roofline / windows updated to new extension

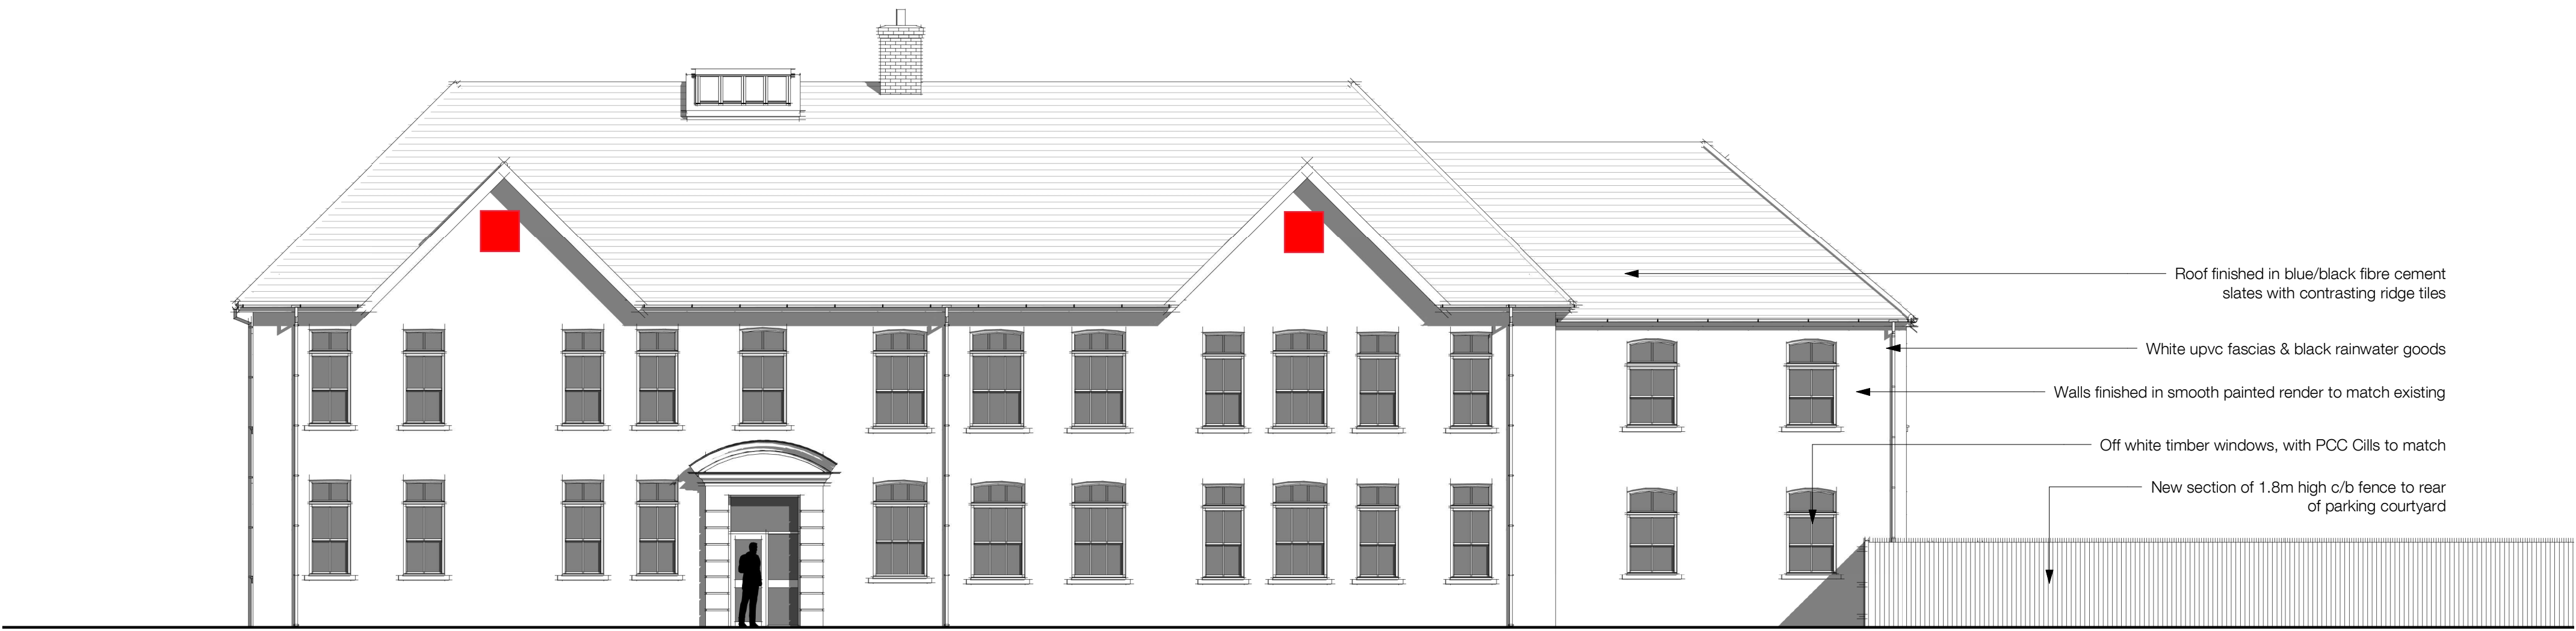


Proposed front elevation
1 : 100

■ = House Martin nest cups

■ = Swift nest box.



Proposed rear elevation
1 : 100

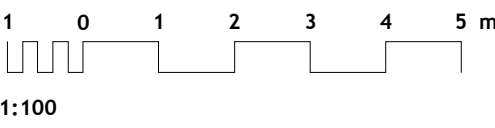

Notes

Do not scale from this drawing. Use figured dimensions only, which are displayed in millimeters unless stated otherwise. The contractor is requested to check all dimensions before work is put in hand. Any discrepancies within the drawing should be reported prior to commencement of works.

Copyright of this drawing belongs solely to CMKA Ltd. This drawing must only be used for the purpose for which it is supplied and its contents must not be reproduced for any purpose without written permission.

**CHAMBERLAIN
MOSS
KING**
architecture

97a Glebe Street | Penarth
Vale of Glamorgan | CF64 1EE
T. 02920 306400
chamberlainkingmoss.co.uk



Proposed side elevation 1
1 : 100



Proposed side elevation 2
1 : 100

Project	TY MAWR, PONTARDAWE
Project number	N331
Client	POBL GROUP LTD
Title	Proposed elevations
Drawing number	A008
Scale	1 : 100 at A1
Revision	C
Status	PLANNING
Drawn	PC
Date	20.09.2021