


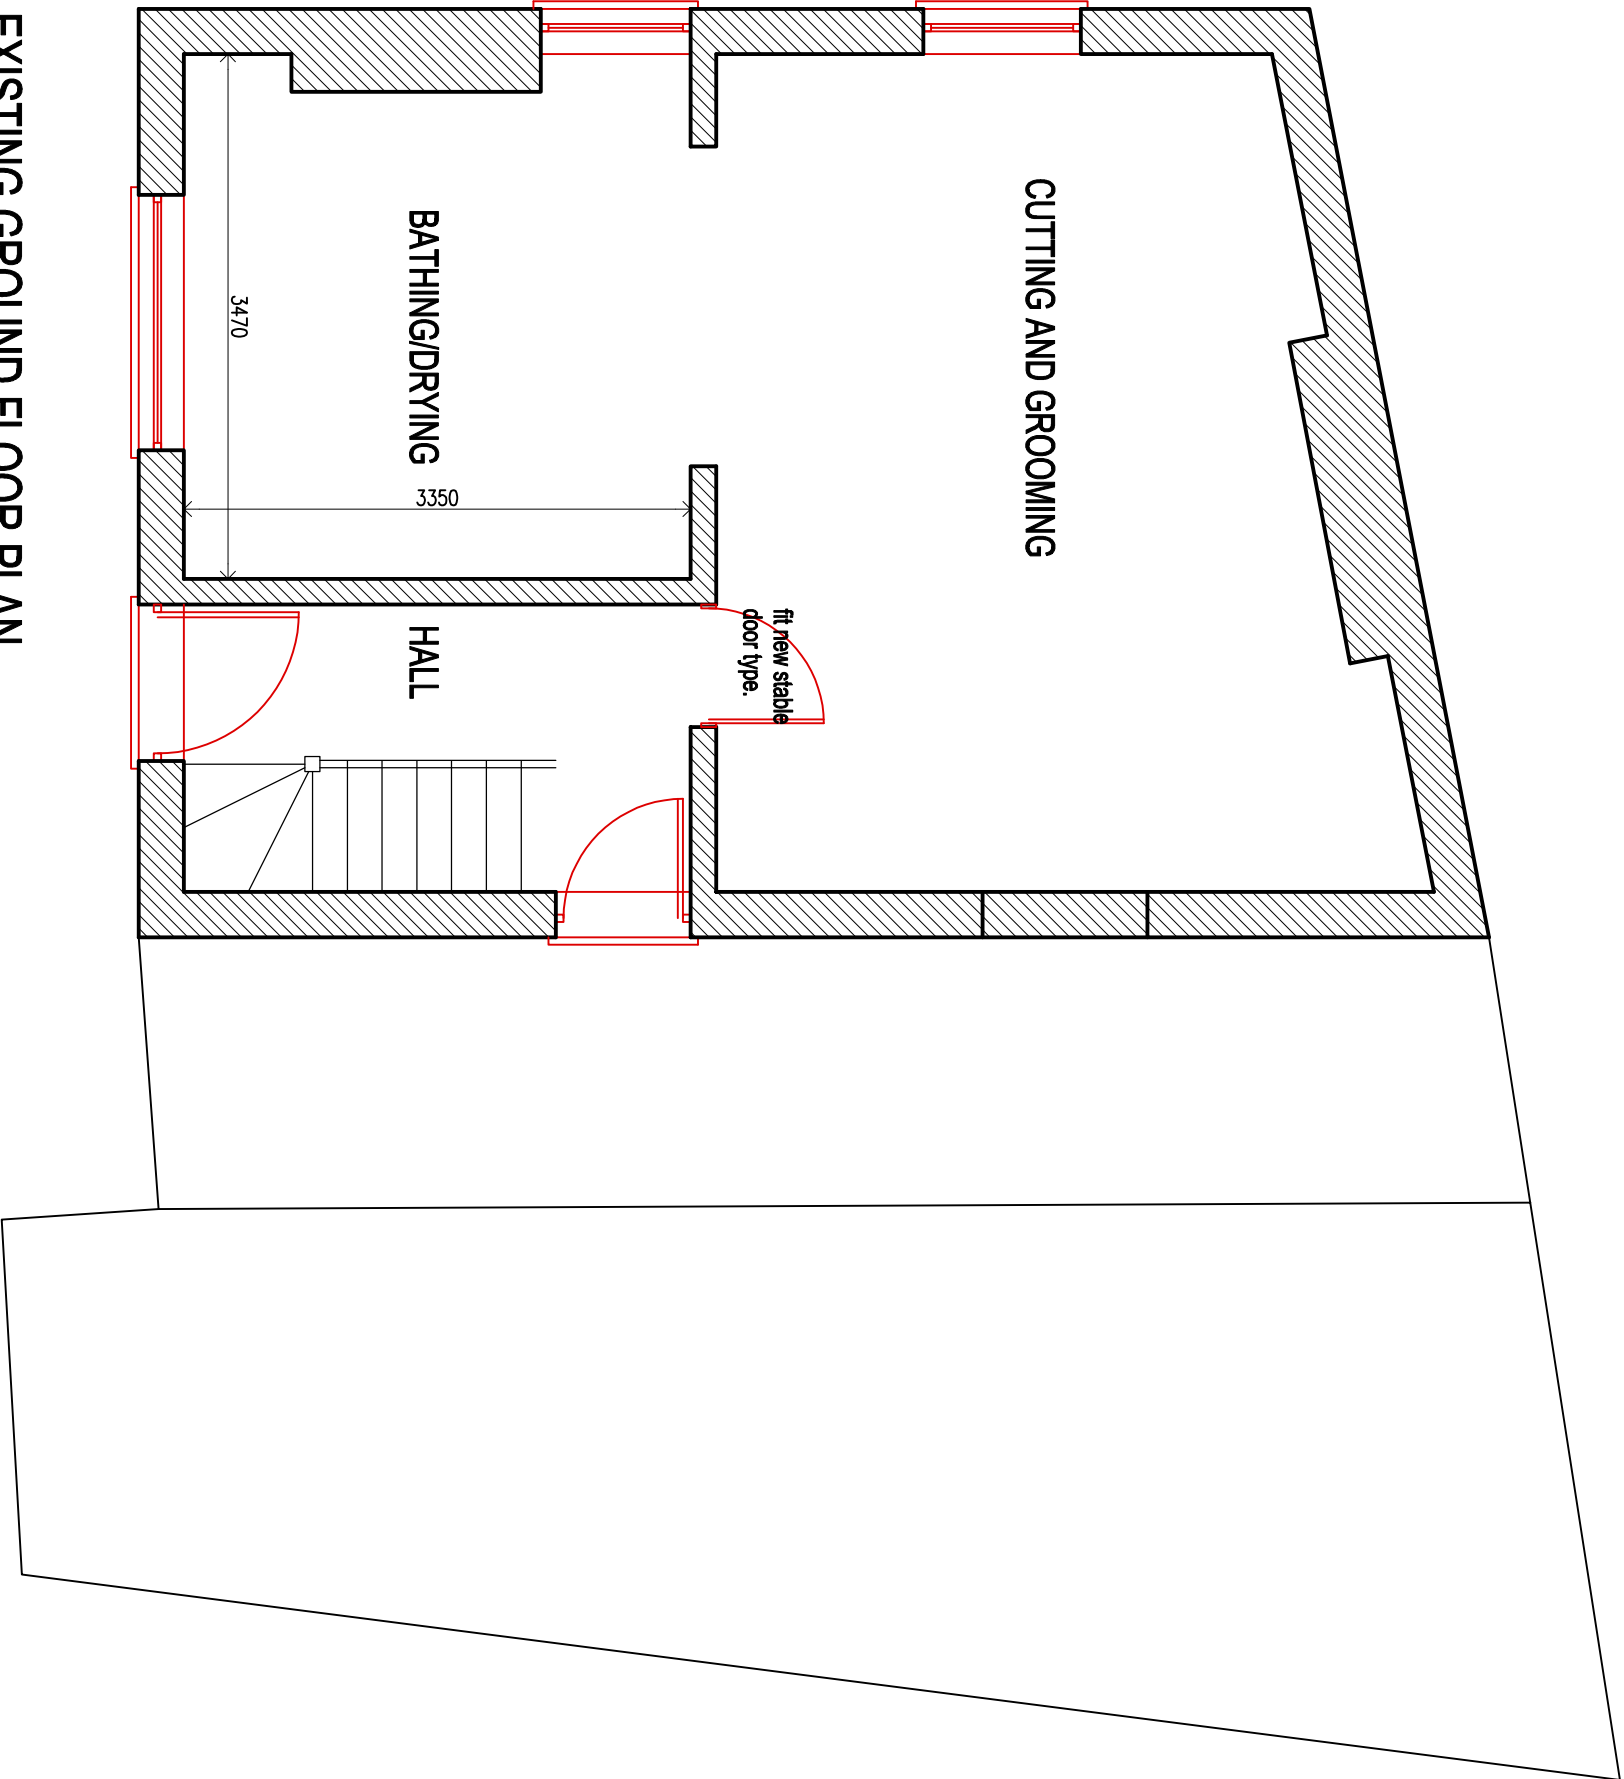

EXISTING GROUND FLOOR PLAN.

(1:50)

CLIENT		
MISS D. ARMSTRONG		
job title	PROPOSED CHANGE OF USE OF COMMERCIAL BUILDING TO TWO BEDROOM DWELLING UNIT. @ STATION HOUSE, STATION ROAD. BRITON FERRY.	
drawing title	EXISTING GROUND FLOOR PLAN.	
job No:	drawing No:	scales:
22.86	02	1:50, @ A3