



C:\STEVE\JACK\CAD\JACK EXISTING AND PROPOSED 03.dwg

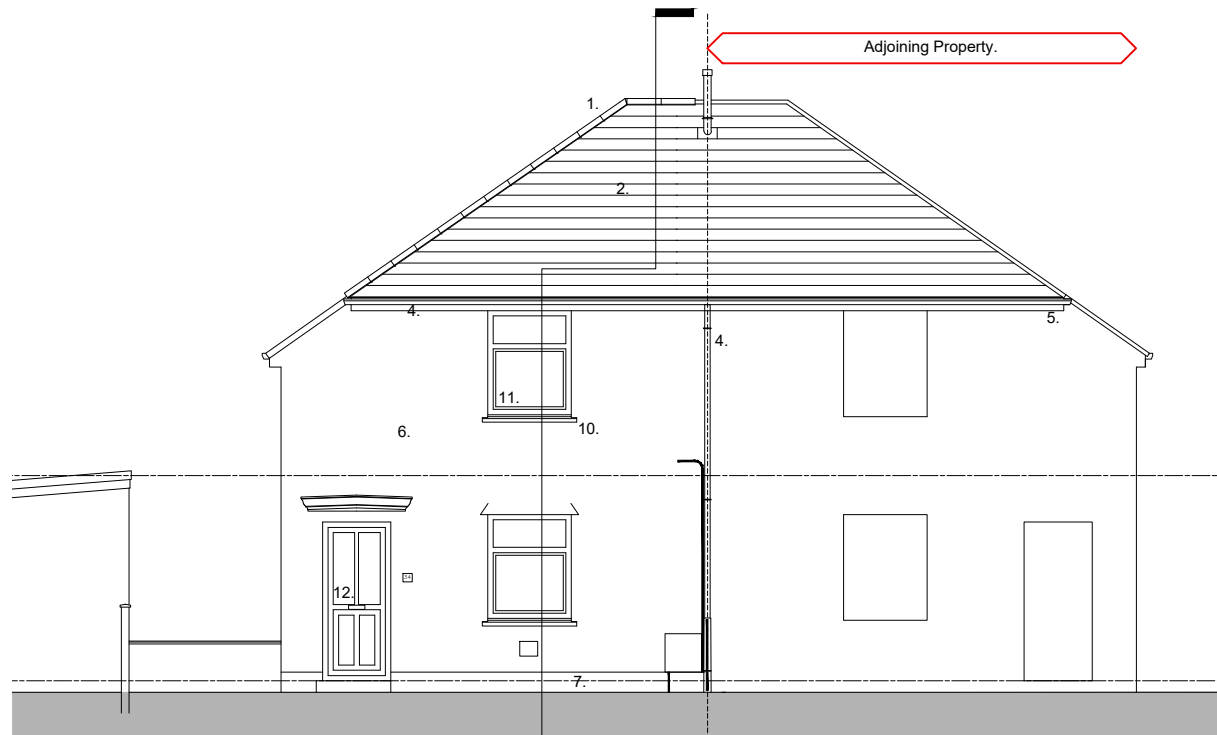


Existing West Elevation 1:100

EXISTING FINISHES.

1. Half round clay ridge / hip tiles.
2. Natural slate roof.
3. Profiled metal roof cladding.
4. Upvc rainwater goods.
5. Upvc fascias / soffits.
6. Spar dash rendered walls.
7. Smooth rendered plinth.
8. Facing brick plinth.
9. Profiled metal wall cladding.
10. Painted concrete sills.
11. Upvc windows.
12. Upvc doors.

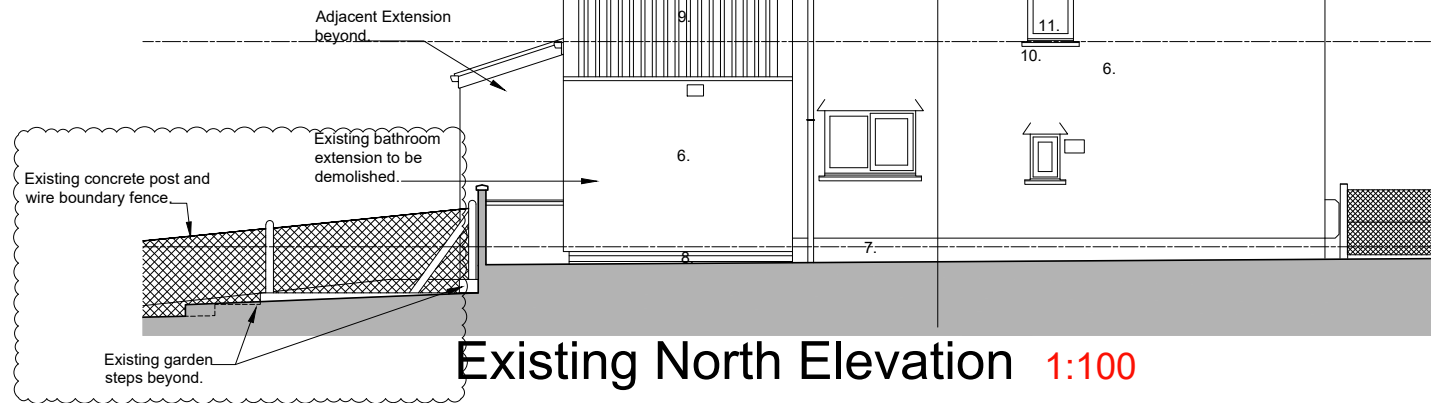


Existing North Elevation 1:100

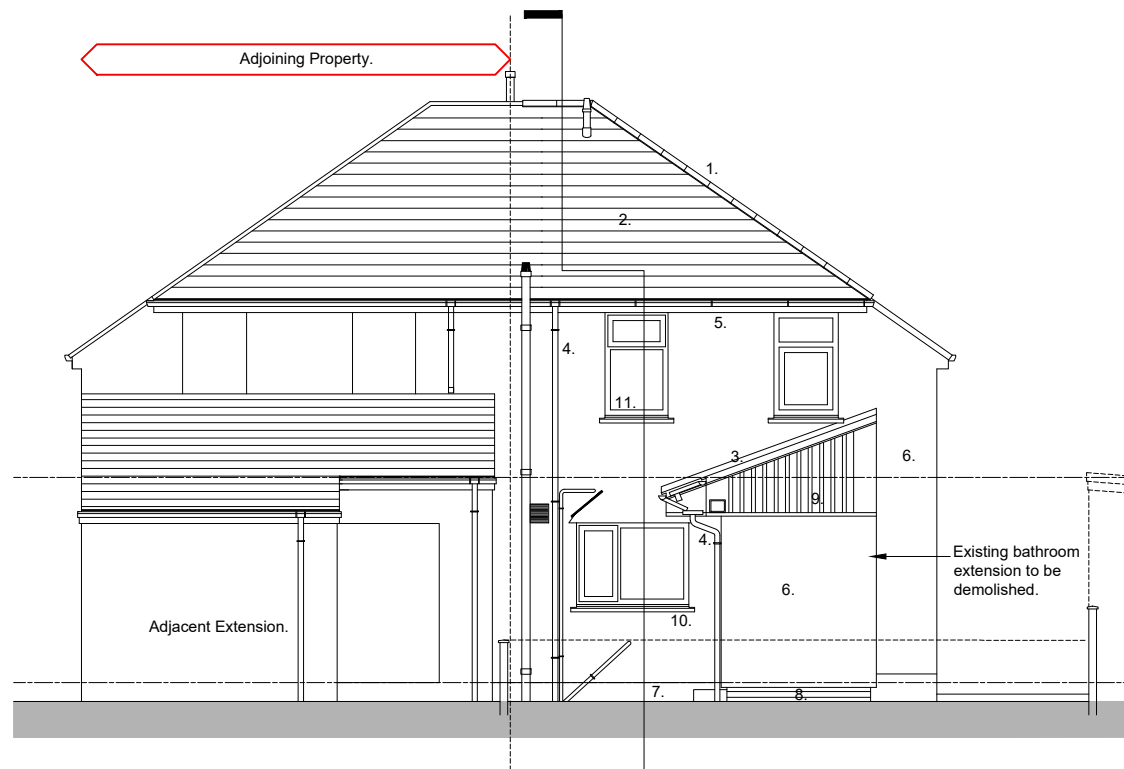

Existing East Elevation 1:100

SCALE IN METRES

 

0 1 2 3 4 5

FOR PLANNING
PURPOSES ONLY

A	Existing garden levels shown.	Sep'22
Revision	Description	Date
Drawing Title Existing Elevations		
Client Mr J. Owen		
Project Name Proposed Extension to 34 Treforgan Road, Crynant, Neath SA10 8PL		
Job No. 100	Drawing No. 04	Revision: A
Size: A3	Scale: 1:100	Date: Feb '22