

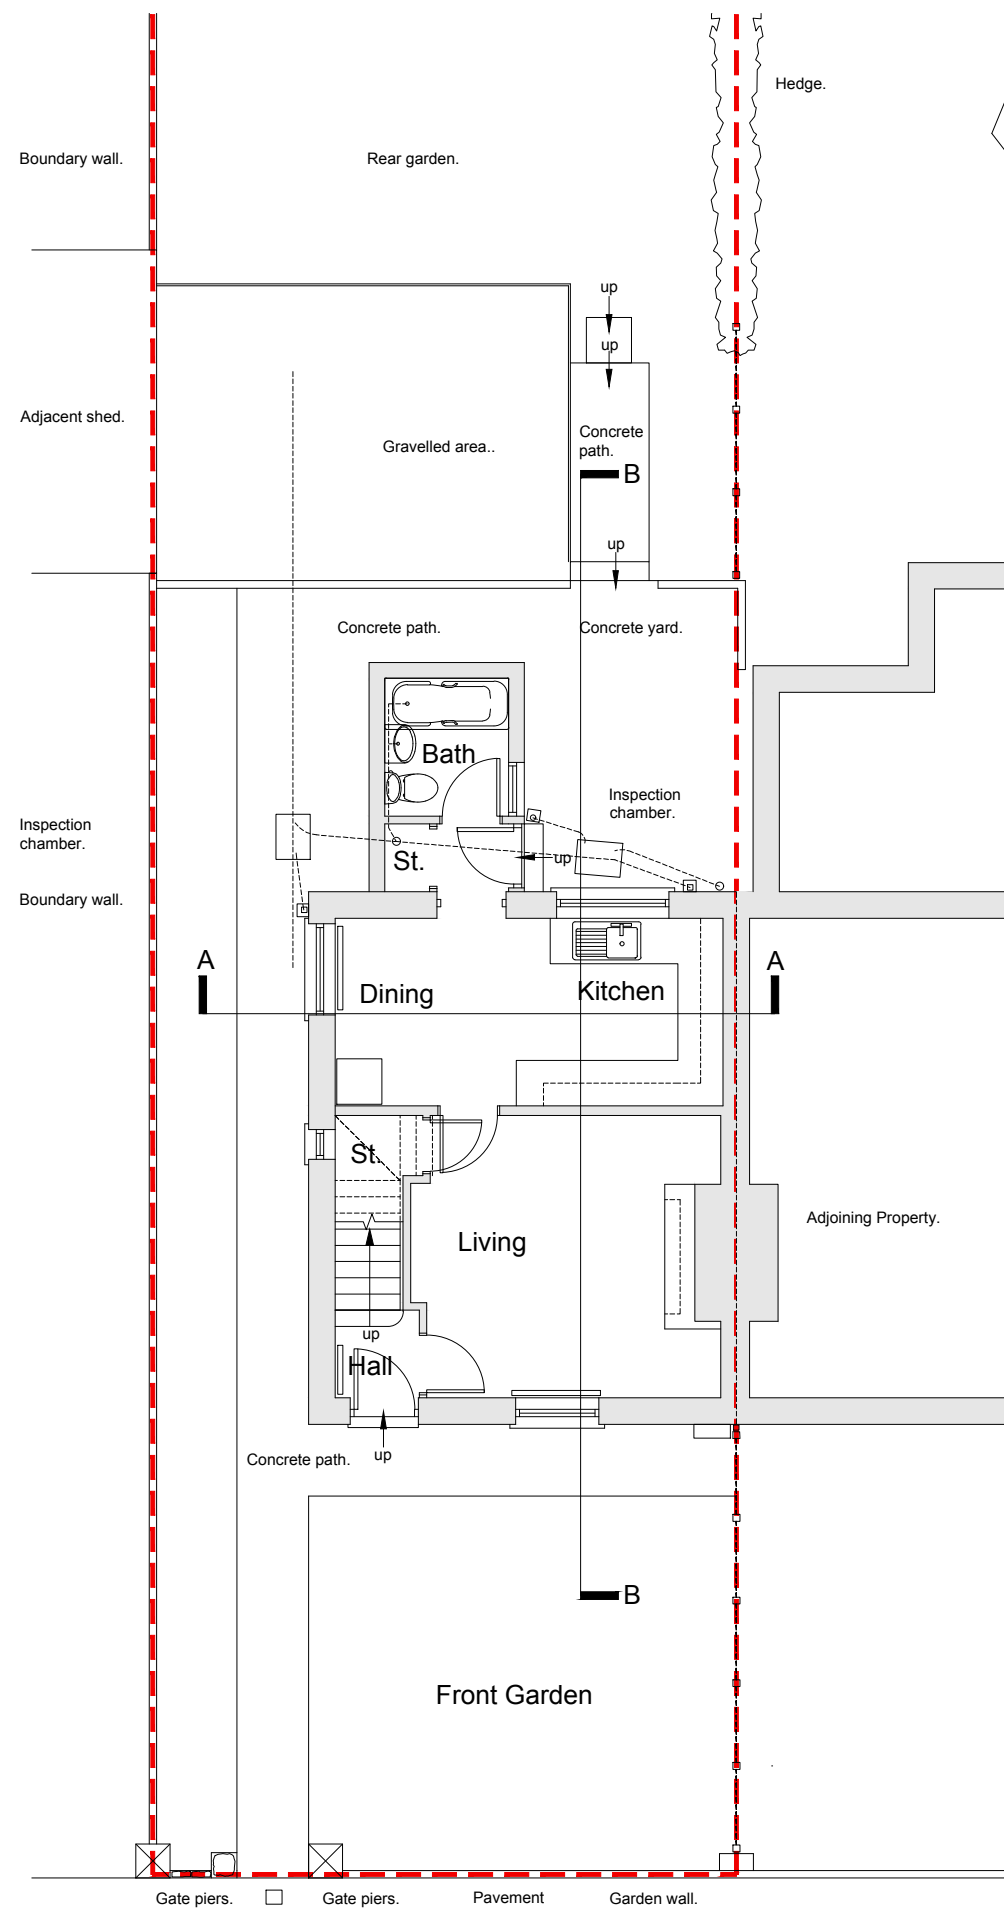
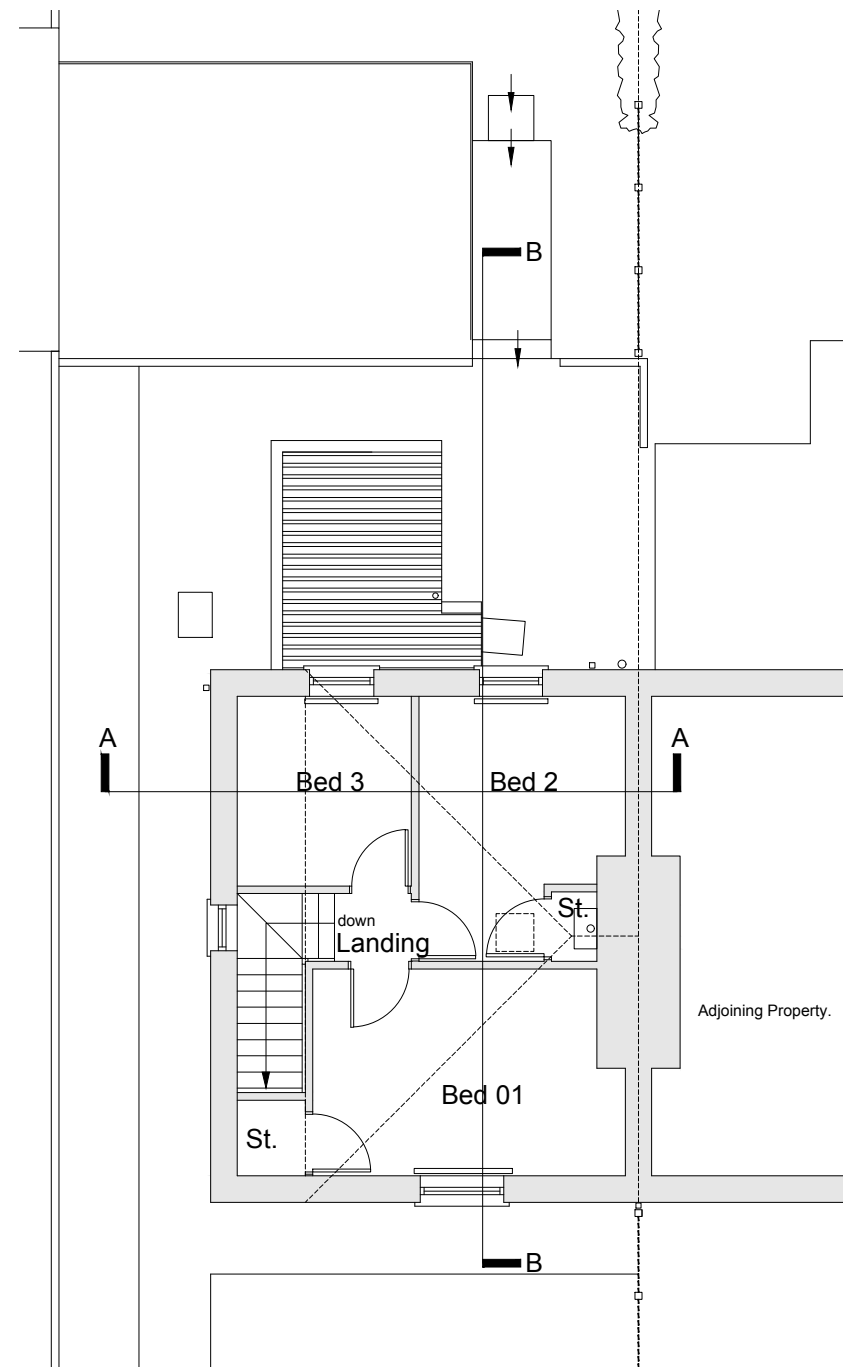


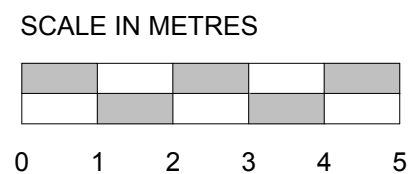

Existing Ground Floor Plan 1:100

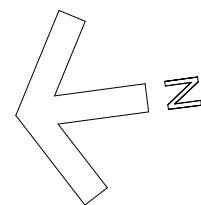

Existing First Floor Plan 1:100

DRAFT

FOR PLANNING
PURPOSES ONLY

Revision	Description	Date
Drawing Title Existing Ground Floor and First Floor Plans		
Client Mr J. Owen		
Project Name Proposed Extension to 34 Treforgan Road, Crynant, Neath SA10 8PL		
Job No. 100	Drawing No. 02	Revision: .
Size: A3	Scale: 1:100	Date: Feb '22