


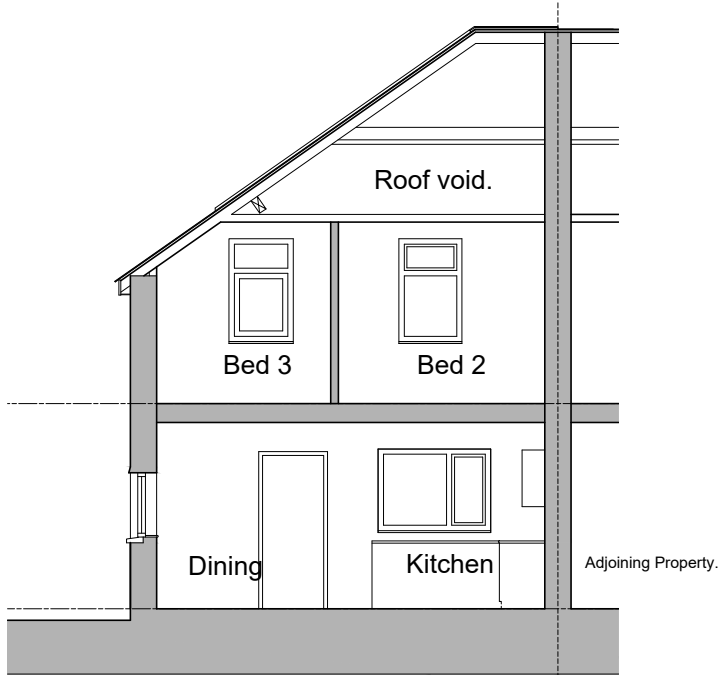


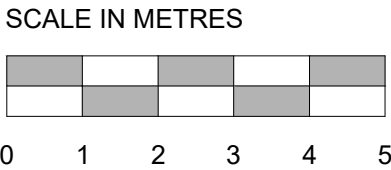


Existing Section AA 1:100

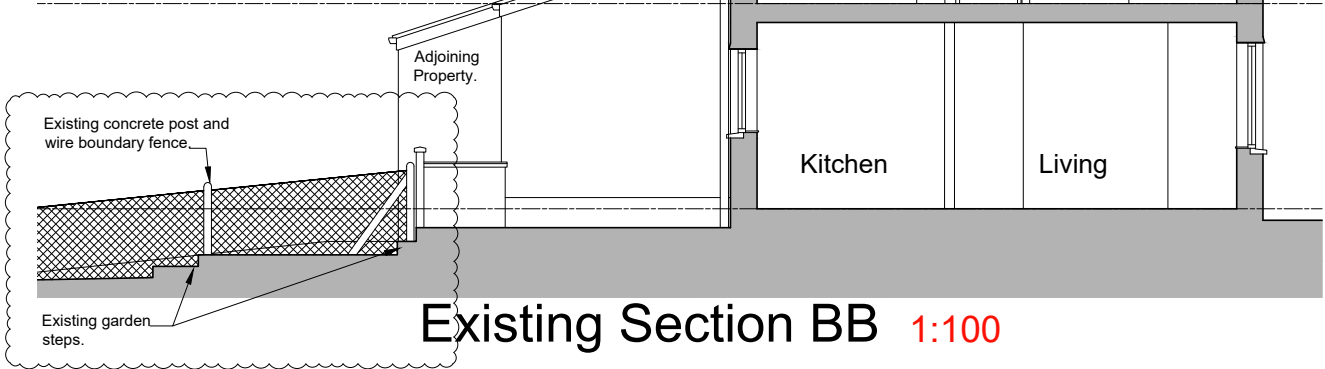

Existing Section BB 1:100

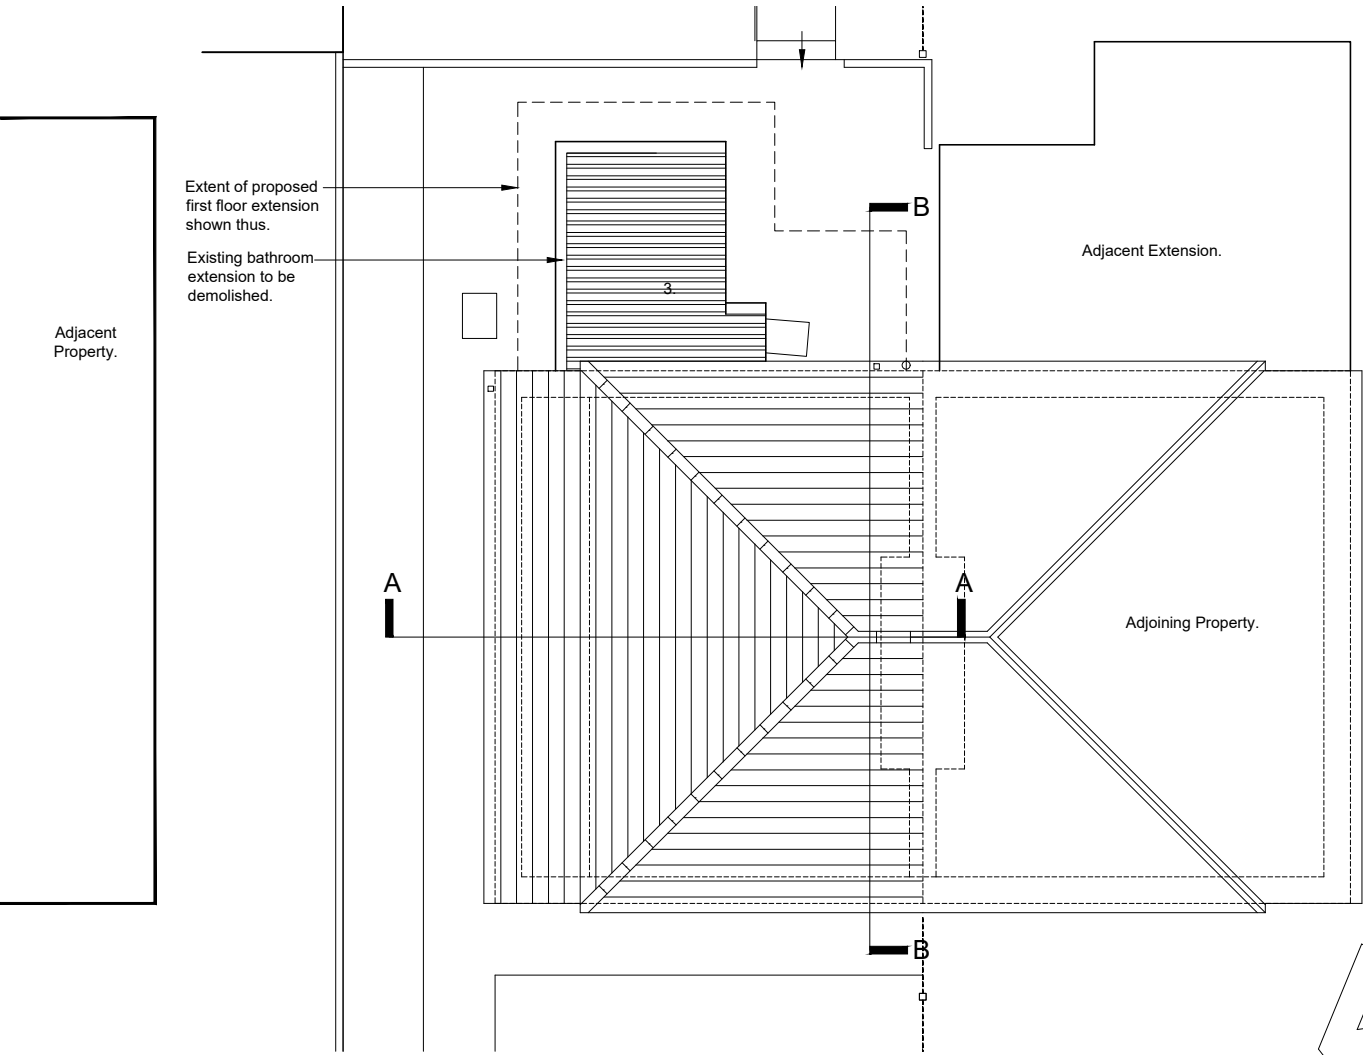

Existing Roof Plan 1:100

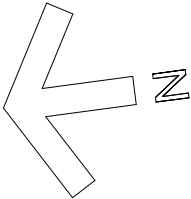

FOR PLANNING
PURPOSES ONLY

A	Existing garden levels shown.				Sep'22
Revision	Description				Date
Drawing Title Existing Roof Plan and Sections					
Client Mr J. Owen					
Project Name Proposed Extension to 34 Treforgan Road, Crynant, Neath SA10 8PL					
Job No. 100	Drawing No. 03	Revision: A	Size: A3	Scale: 1:100	Date: Feb '22