



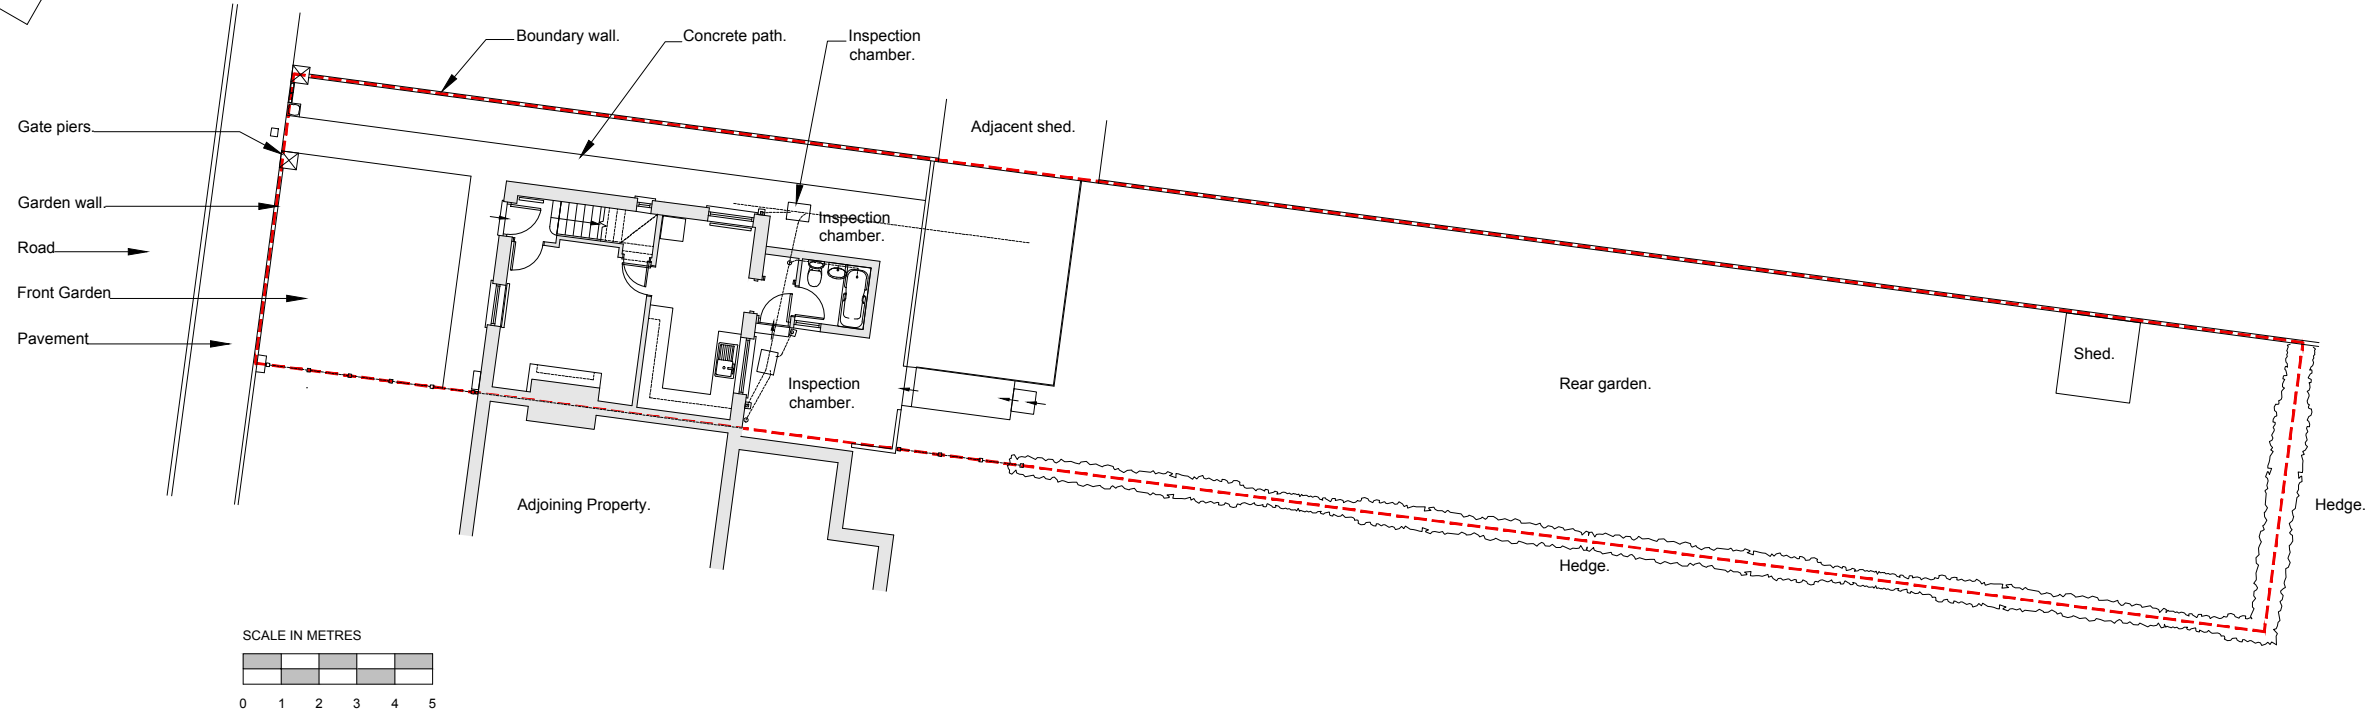

Existing Site Plan 1:200

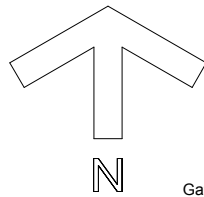

Location Plan 1:1250

DRAFT

FOR PLANNING  
PURPOSES ONLY

| Revision                                                                            | Description             | Date             |
|-------------------------------------------------------------------------------------|-------------------------|------------------|
| Drawing Title<br>Location Plan + Existing Site Plan                                 |                         |                  |
| Client<br>Mr J. Owen                                                                |                         |                  |
| Project Name<br>Proposed Extension to 34 Treforgan Road, Crynant, Neath<br>SA10 8PL |                         |                  |
| Job No.<br>100                                                                      | Drawing No.<br>01       | Revision:<br>.   |
| Size:<br>A3                                                                         | Scale:<br>1:1250, 1:200 | Date:<br>Feb '22 |