




C:\STEVE\JACK\CAD\JACK EXISTING AND PROPOSED 03.dwg

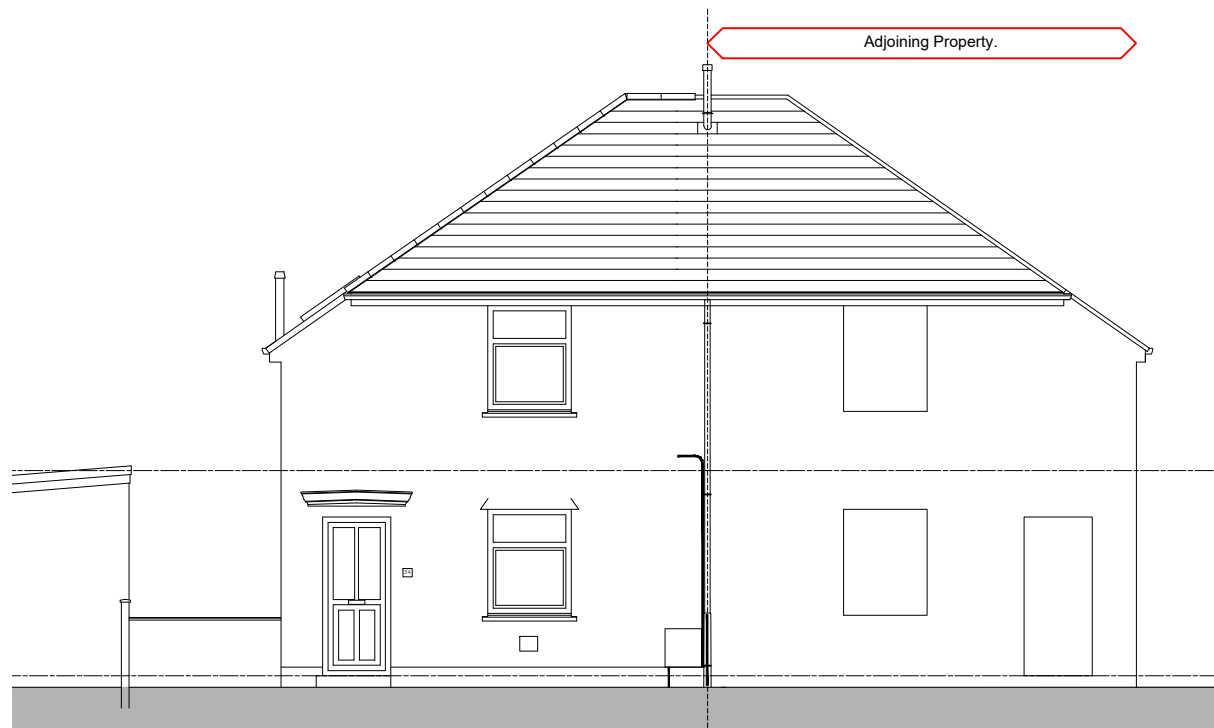


Proposed West Elevation 1:100

PROPOSED FINISHES.

1. Half round clay ridge / hip tiles, match existing.
2. Natural slate roof, to match existing.
4. Upvc rainwater goods, to match existing.
5. Upvc fascias / soffits / barge boards.
6. Spar dash rendered walls, to match existing.
7. Smooth rendered plinth, to match existing.
10. Painted concrete sills, to match existing.
11. Upvc windows, to match existing.
12. Upvc doors, to match existing.
13. Velux roofwindows.

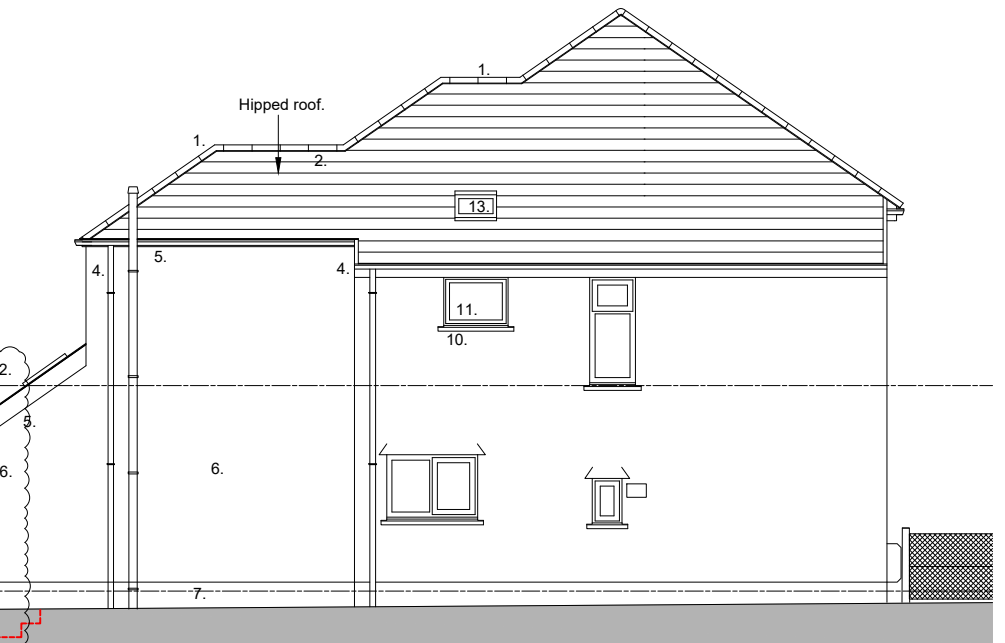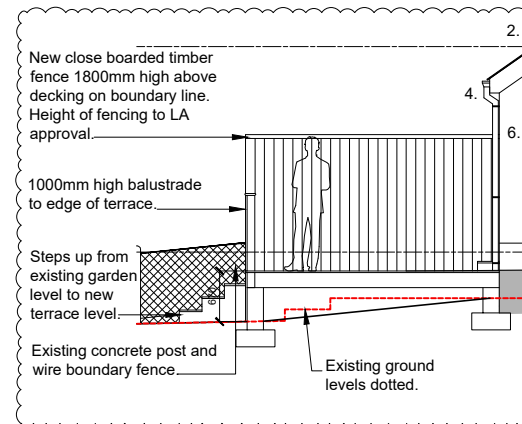

Proposed North Elevation 1:100

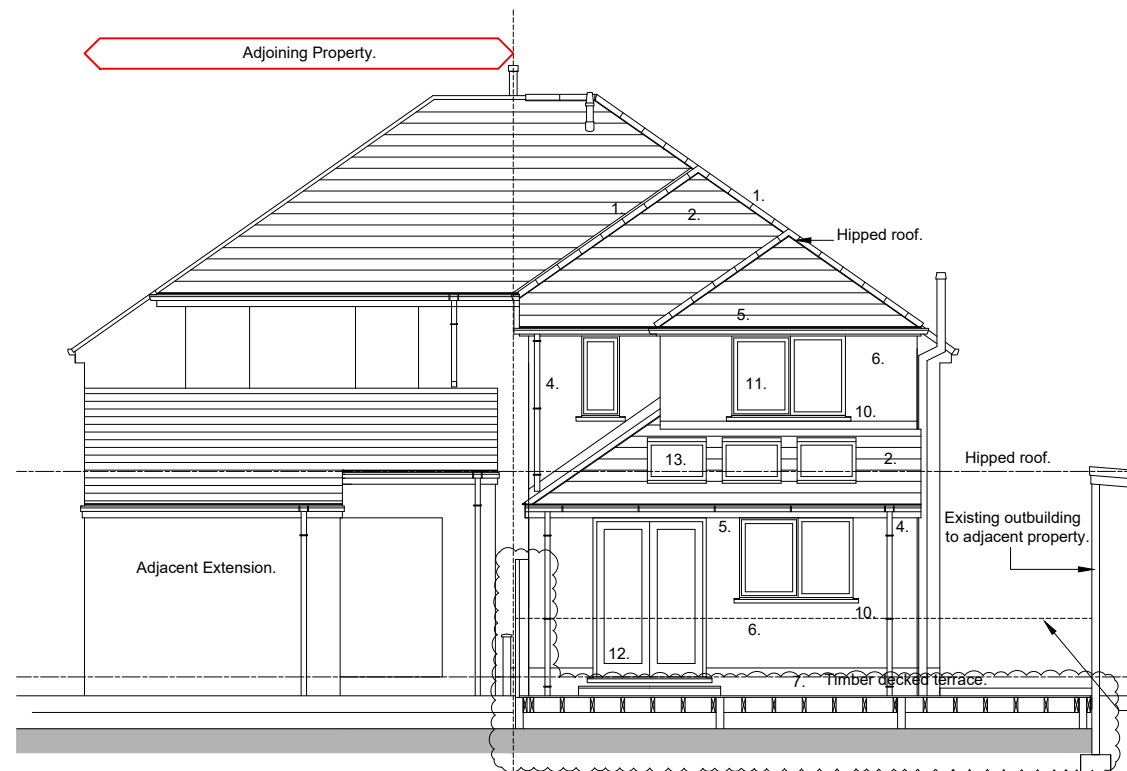


Proposed East Elevation 1:100

1. Half round clay ridge / hip tiles, match existing.
2. Natural slate roof, to match existing.
4. Upvc rainwater goods, to match existing.
5. Upvc fascias / soffits / barge boards.
6. Spar dash rendered walls, to match existing.
7. Smooth rendered plinth, to match existing.
10. Painted concrete sills, to match existing.
11. Upvc windows, to match existing.
12. Upvc doors, to match existing.
13. Velux roofwindows.

Line of 1000mm high balustrade to edge of terrace dotted.

SCALE IN METRES

 

0 1 2 3 4 5

FOR PLANNING
PURPOSES ONLY

B	Timber decked terrace and fencing indicated on Elevations.	Sep '22
A	General amendments to size / layout of extension.	May '22
Revision	Description	Date
Drawing Title Proposed Elevations		
Client Mr J. Owen		
Project Name Proposed Extension to 34 Treforgan Road, Crynant, Neath SA10 8PL		
Job No. 100	Drawing No. 08	Revision: B
Size: A3	Scale: 1:100	Date: Feb '22