

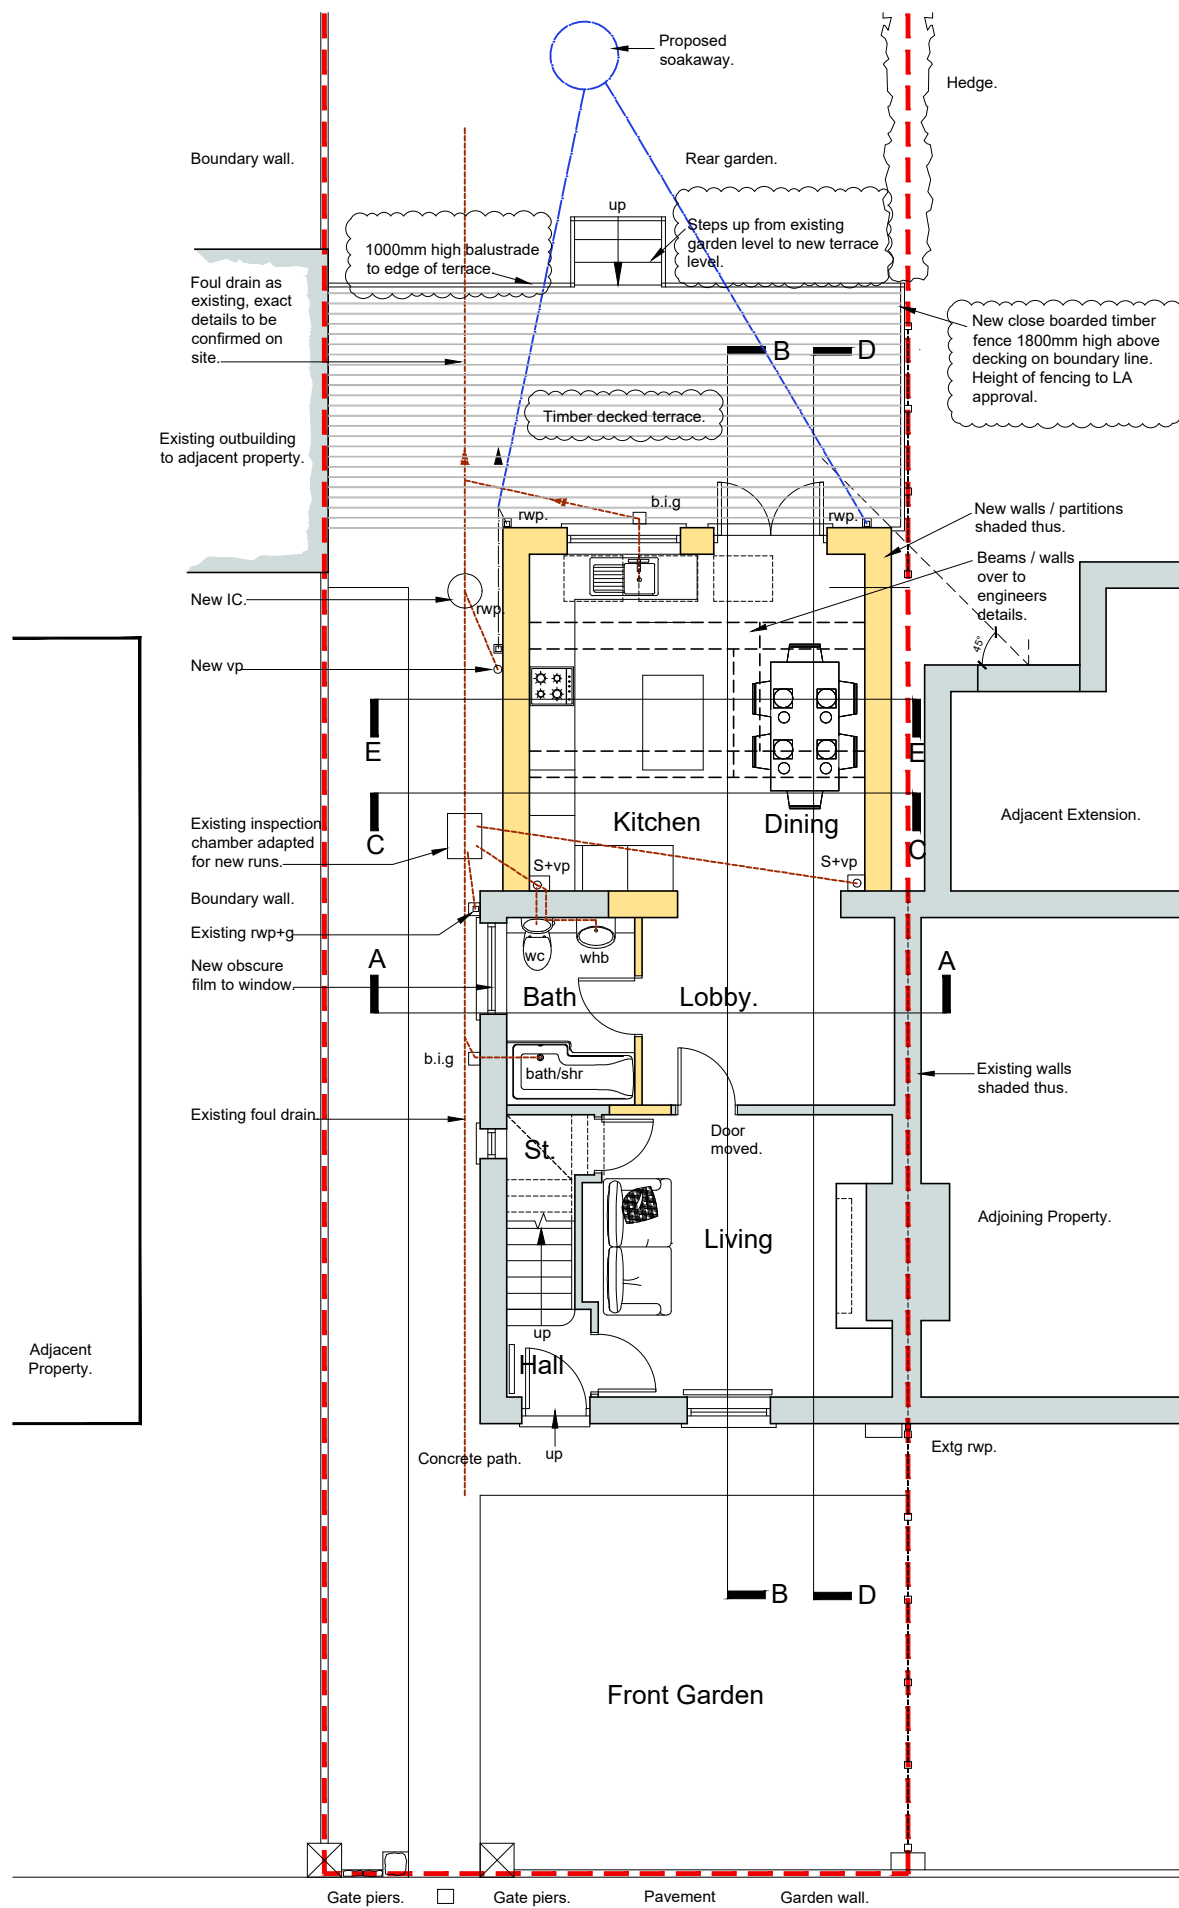


C:\STEVE\JACK\CAD\JACK EXISTING AND PROPOSED 03.dwg

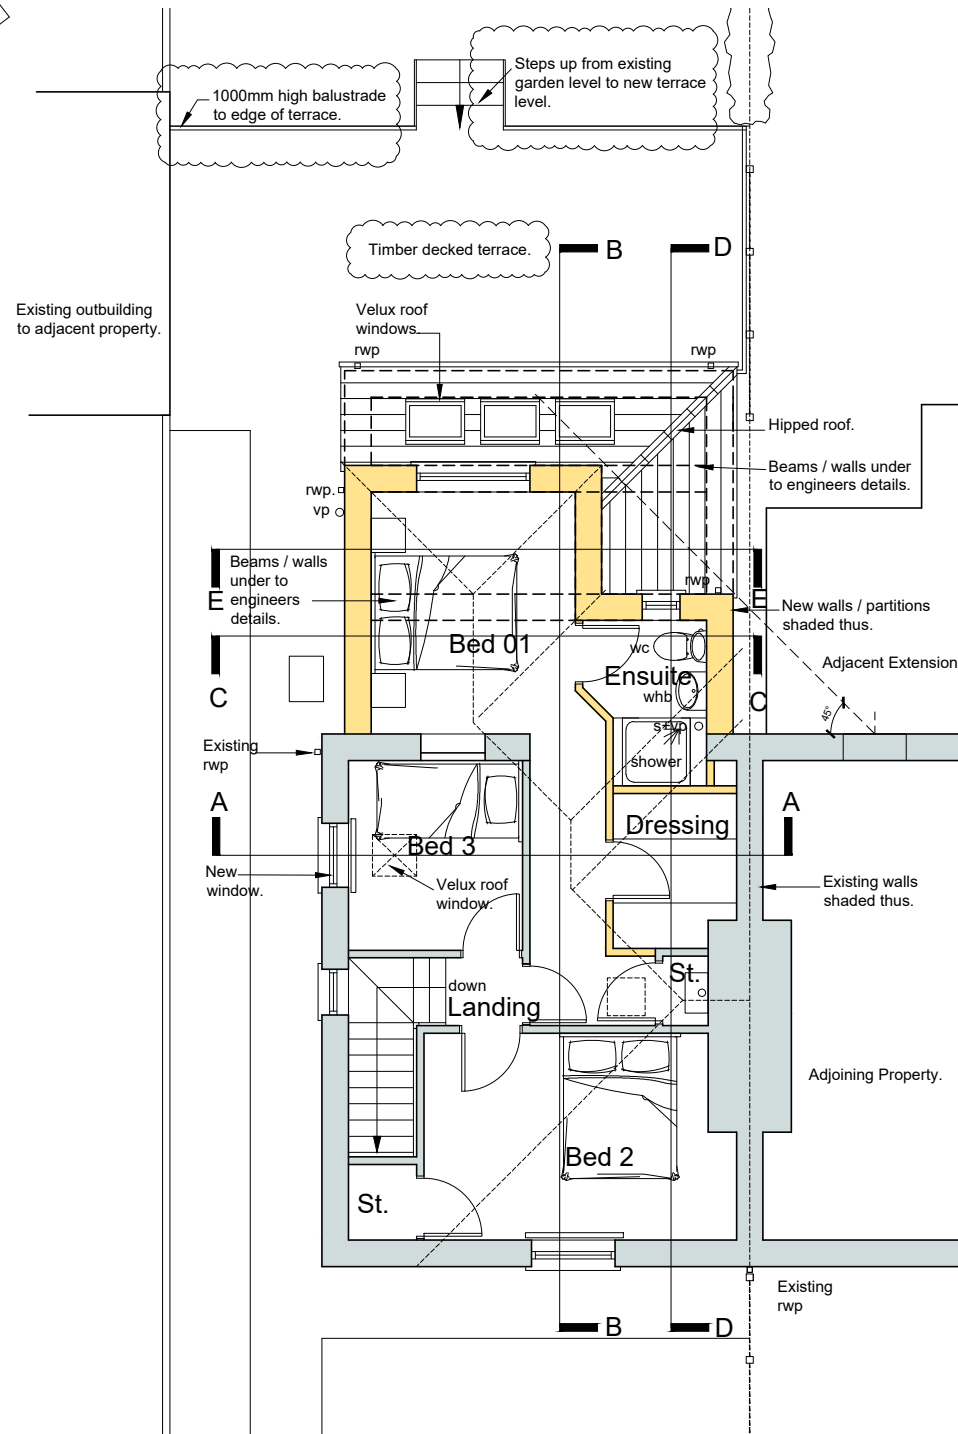


Proposed Ground Floor Plan 1:100

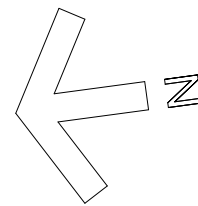

Proposed First Floor Plan 1:100

SCALE IN METRES

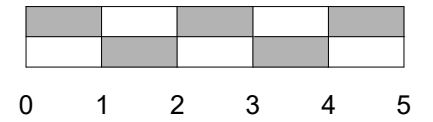

FOR PLANNING
PURPOSES ONLY

Revision	Description	Date
B	Timber decked terrace and fencing notes added.	Sep '22
A	General amendments to size / layout of extension.	May '22
Drawing Title		
Proposed Ground Floor and First Floor Plans		
Client		
Mr J. Owen		
Project Name		
Proposed Extension to 34 Treforgan Road, Crynant, Neath SA10 8PL		
Job No.	Drawing No.	Revision:
100	06	B
Size:	Scale:	Date:
A3	1:100	Feb '22